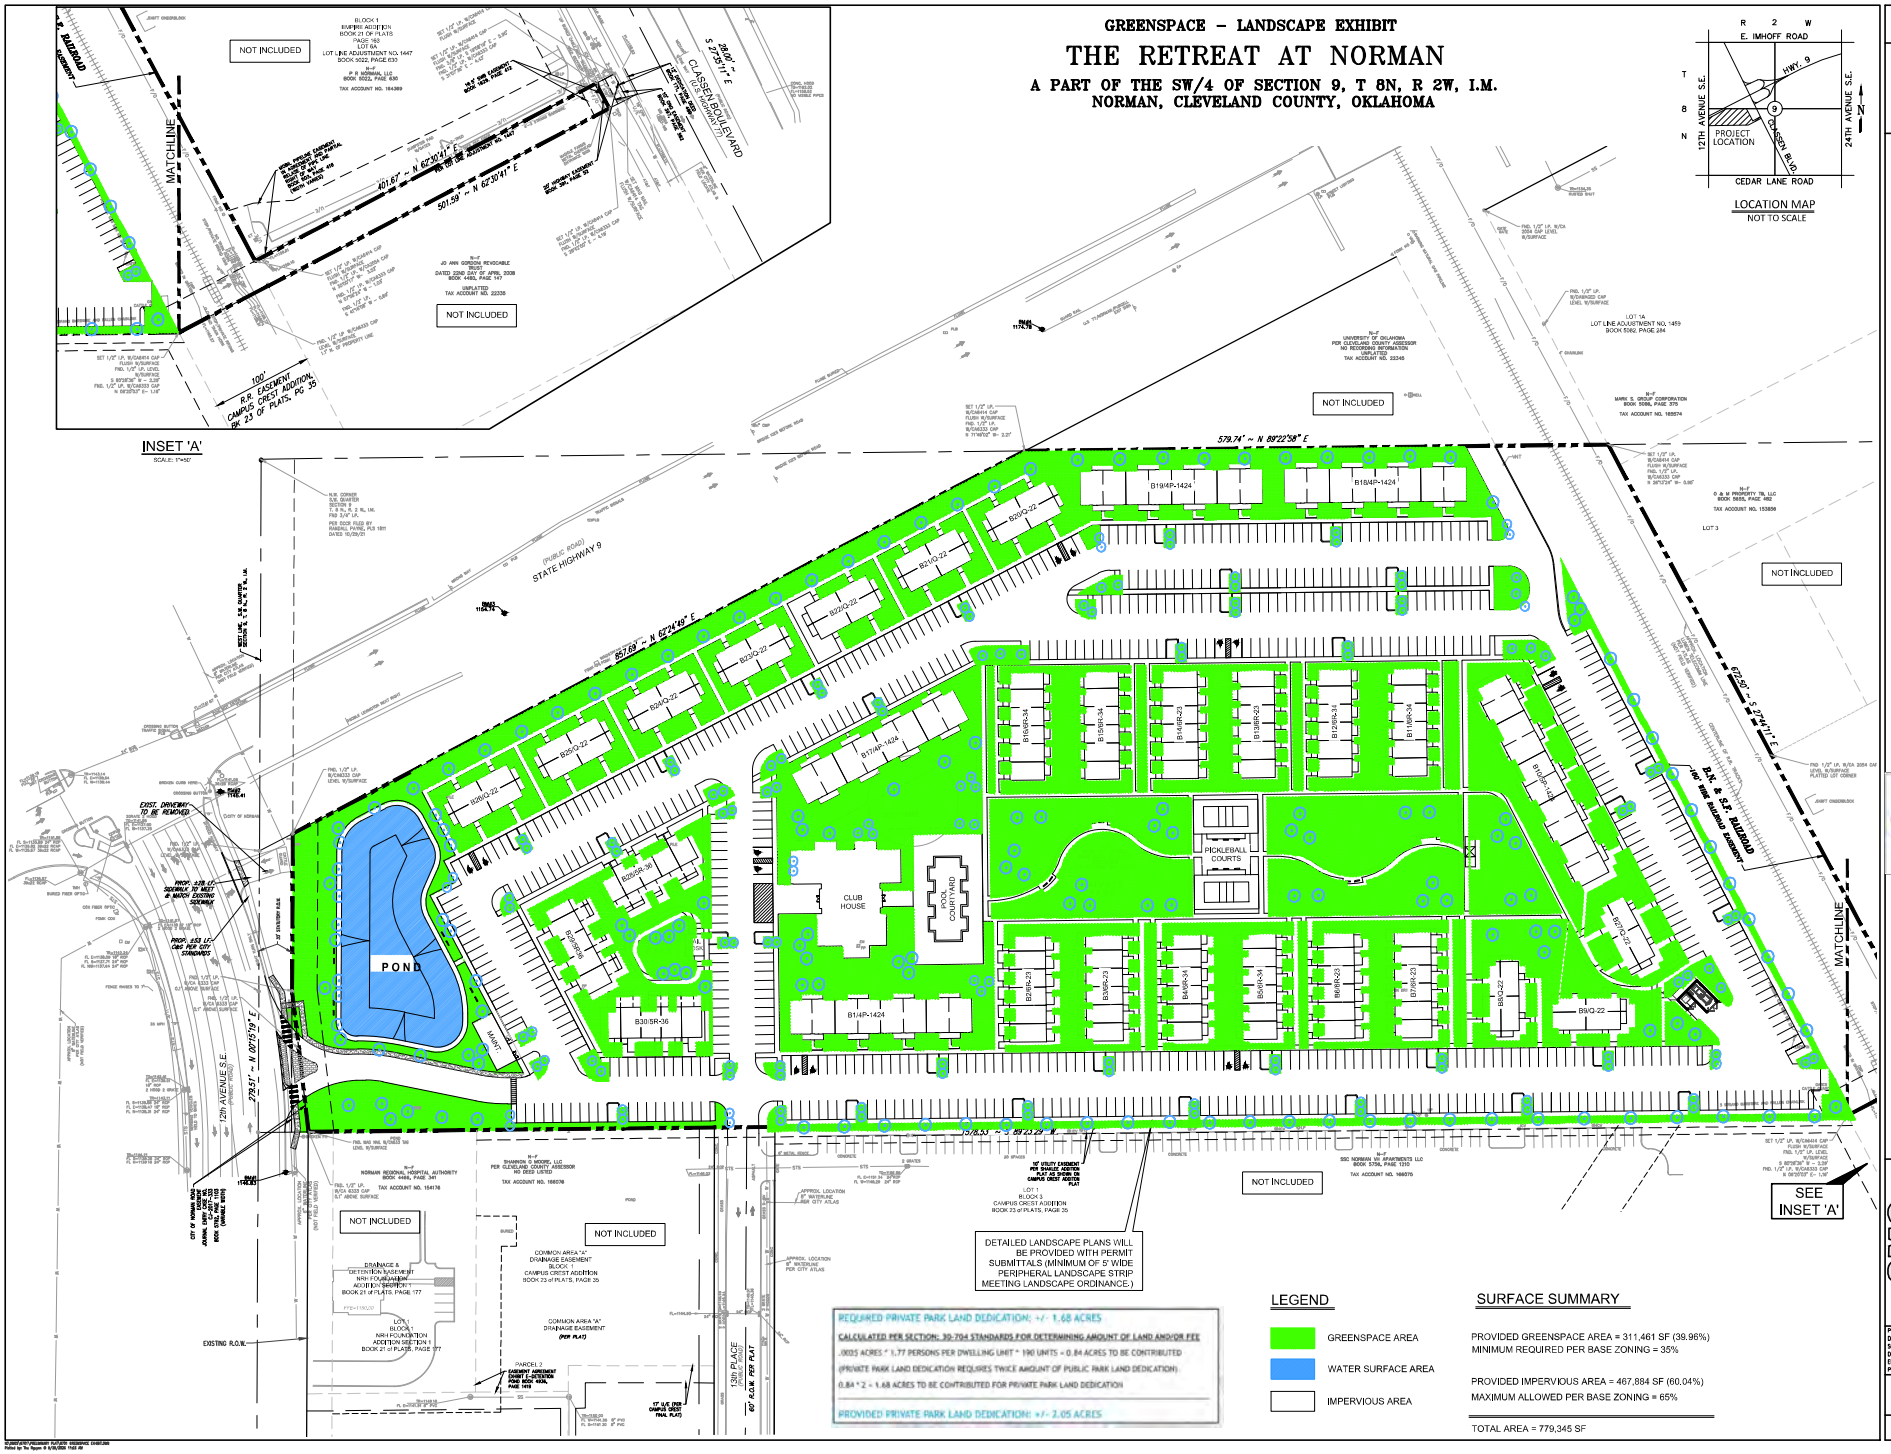


© SMC CONSULTING ENGINEERS, P.C. ALL RIGHTS RESERVED THESE DOCUMENTS MAY NOT BE USED FOR ANY PURPOSES WITHOUT PRIOR WRITTEN PERMISSION FROM SMC CONSULTING ENGINEERS, P.C.

GRAPHIC SCALE

09-28-2026

THE RETREAT AT NORMAN

3060 CLASSEN BLVD.
NORMAN, OKLAHOMA

SMC
SMC Consulting Engineers, P.C.
Ph: 405-315-7776 Fax: 405-310-7999
OKLAHOMA CERTIFICATE OF AUTHORIZATION NO. 6613 EXP. 6/30/2027

PROJECT NO.: 4701.00
DATE: 09/27/2026
SCALE: AS SHOWN
DRAWN BY: TN
ENGINEER: MUHAMMAD A. KHAN
P.E. NUMBER: 18318

GREENSPACE–LANDSCAPE EXHIBIT

SHEET NO.
1