GREENSPACE EXHIBIT

UNIVERSITY NORTH PARK ENTERTAINMENT DISTRICT

A PLANNED UNIT DEVELOPMENT

A PART OF THE E./2, SEC. 14, T9N, R3W, I.M.
NORMAN, CLEVELAND COUNTY, OKLAHOMA

UPDATED 9/10/2024

PRIVATE PARK LAND AREA CALCULATIONS SUMMARY (DEVELOPMENT AREAS 1 AND 2)

NUMBER OF RESIDENTIAL LOTS AND MULTI-FAMILY UNITS PER THE PUD:

1. SINGLE-FAMILY LOTS – 37 LOTS (97 PERSONS)
2. MULI-FAMILY – 758 UNITS (1,342 PERSONS)
3. TOTAL POPULATION: 1,582 PERSONS

SINGLE FAMILY FORMULA: (# LOTS) X (2.62 PERSONS PER LOT) X (0.0025 ACRES PER PERSON)

(37 LOTS) X (2.62 PERSONS PER LOT) X (0.0025 ACRES PER PERSON) = 0.242 ACRES

MULTI-FAMILY FORMULA: (# UNITS) X (1.77 PERSONS PER UNIT) X (0.0025 ACRES)

(758 UNITS) X (1.77 PERSONS PER UNIT) X (0.0025 ACRES PER PERSON) = 3.354 ACRES

TOTAL PRIVATE PARK LAND AREA REQUIRED: 2 X (0.242 ACRES + 3.354 ACRES) = 7.19 ACRES

TOTAL RESIDENTIAL PRIVATE PARK LAND AREA PROVIDED PER THE PREL. SITE DEVELOPMENT PLAN: 11.5 ACRES.

PRELIMINARY OPEN SPACE SUMMARY

DEVELOPMENT AREA 1:	10.4%
DEVELOPMENT AREA 2:	34.5%
DEVELOPMENT AREA 3:	19.3%
OVERALL OPEN SPACE:	24.4%

LEGEND

- CONCRETE PAVEMENT
- HEAVY DUTY ASPHALT PAVEMENT
- STANDARD DUTY ASPHALT PAVEMENT
- CONCRETE SIDEWALKS
- OFFICE/HOTEL/CONFERENCE BUILDINGS
- RETAIL/RESTAURANT BUILDINGS
- MULTI-FAMILY BUILDINGS
- PARKING GARAGE
- DETENTION / WET PONDS
- UNDERGROUND DETENTION POND
- GREENSPACE AREAS
- TREES & BERMS FOR SCREENING AT POND 4

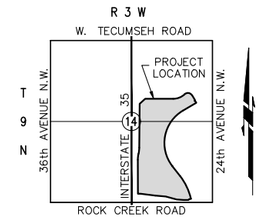

LOCATION MAP
SCALE: 1" = 2000'

SCALE: 1" = 100'

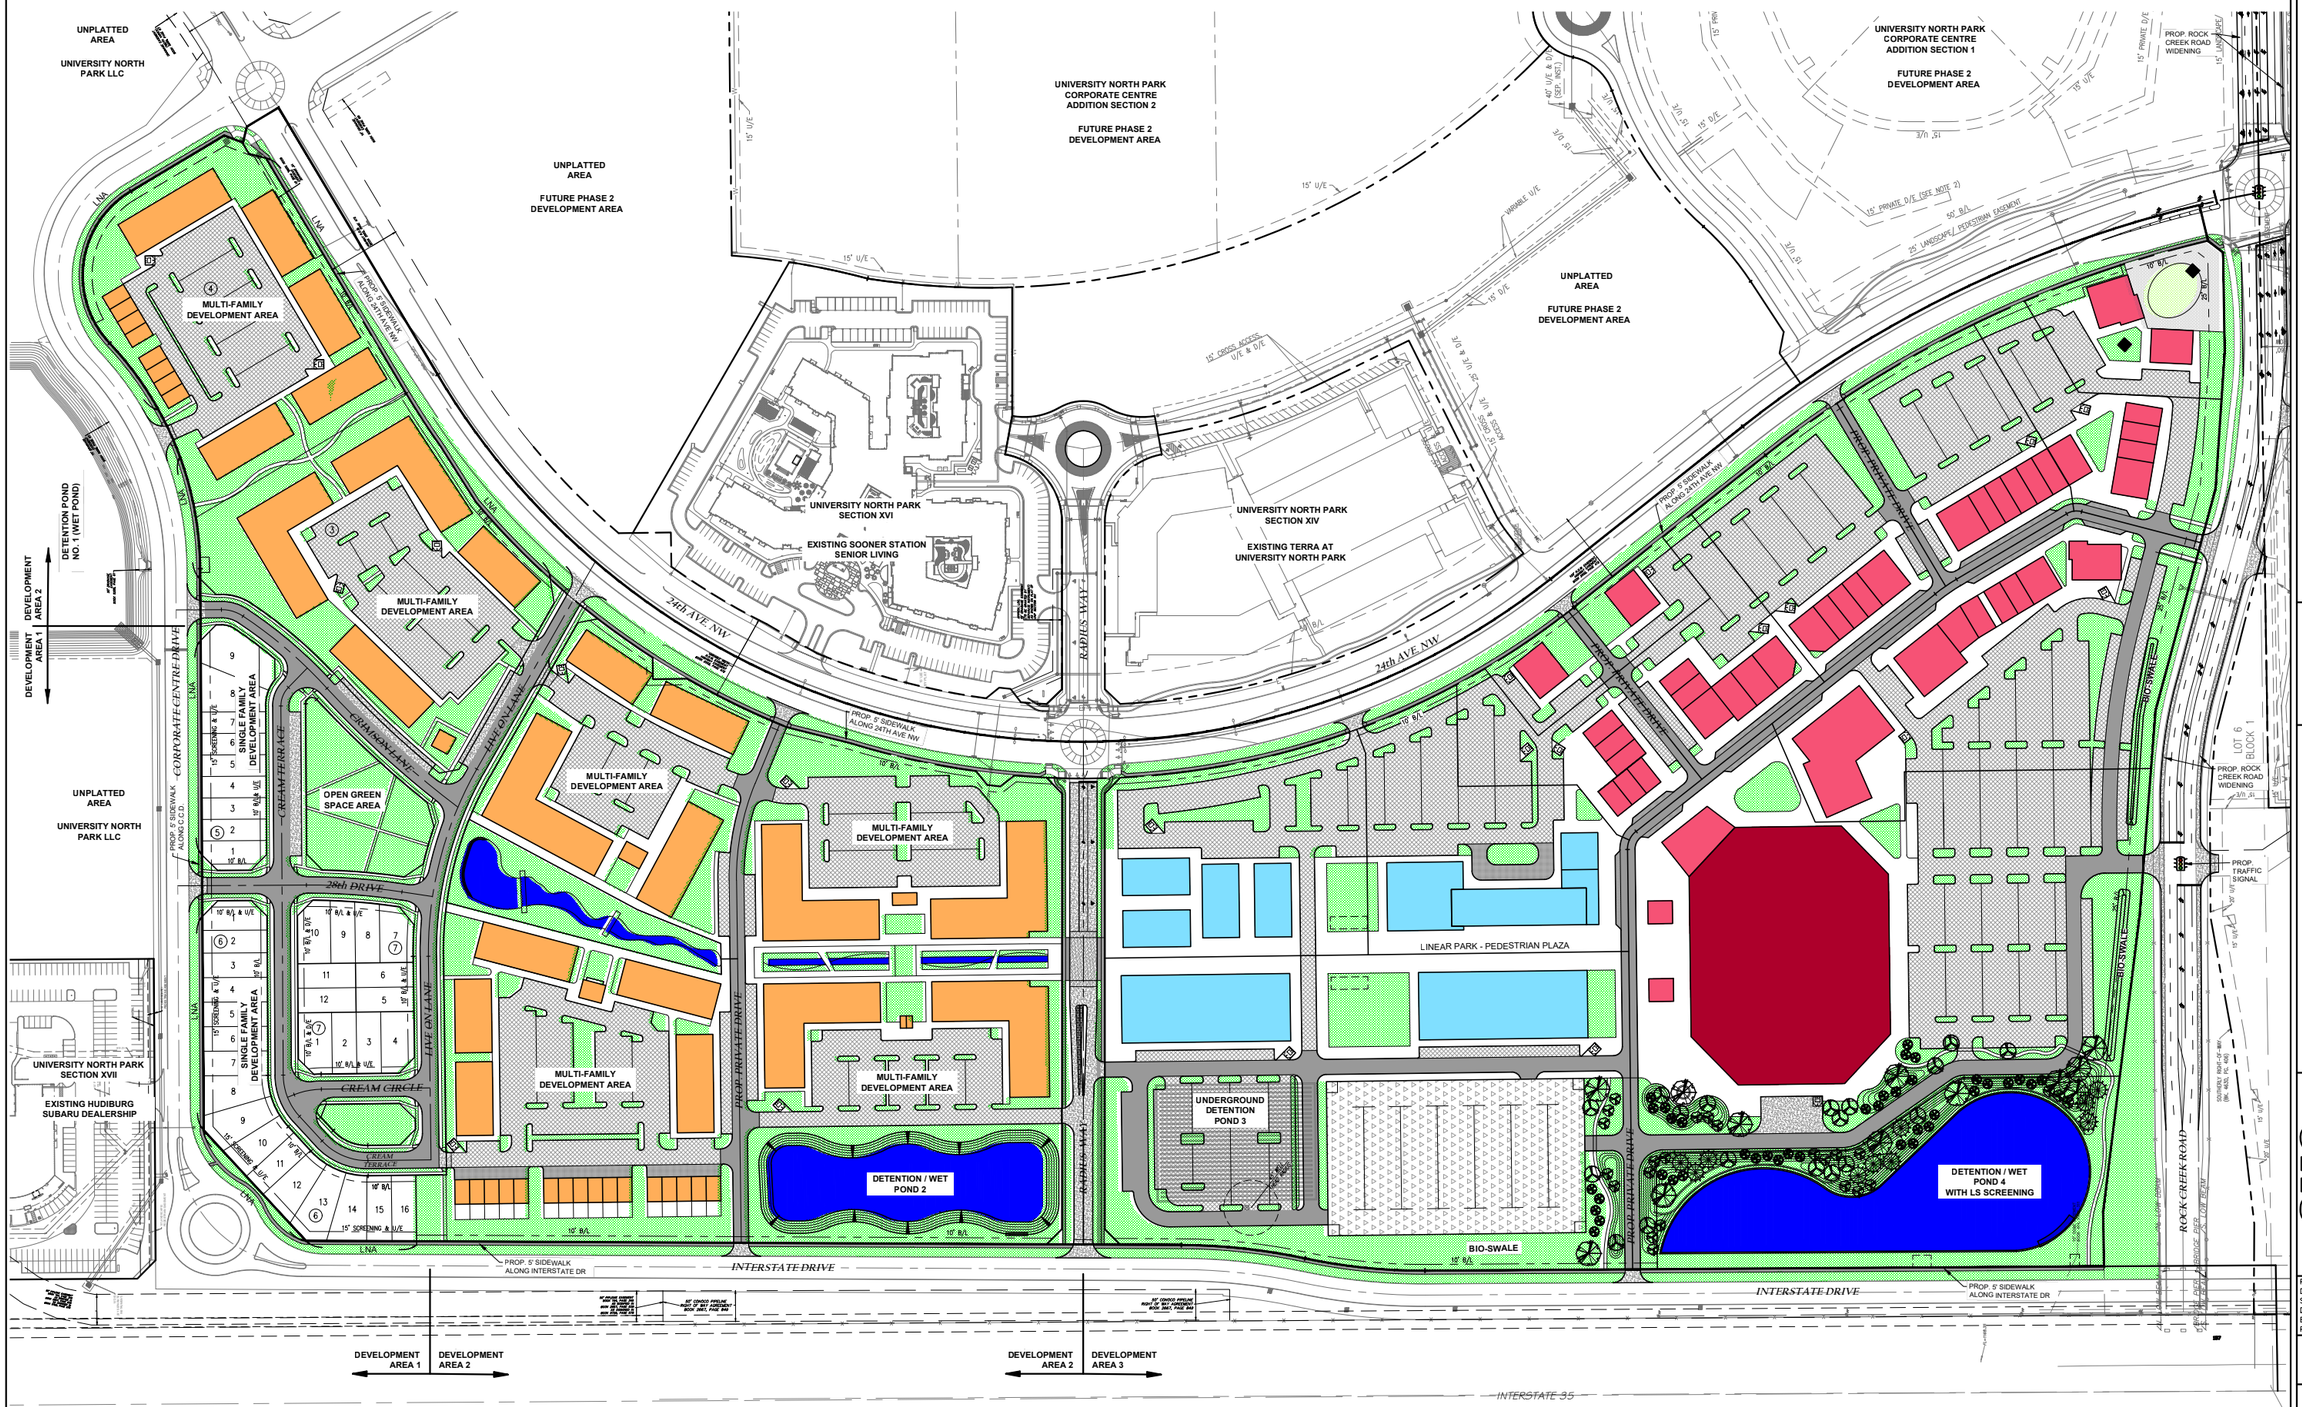

© SMC CONSULTING ENGINEERS, P.C. ALL RIGHTS RESERVED THESE DOCUMENTS MAY NOT BE USED FOR ANY PURPOSES WITHOUT PRIOR WRITTEN PERMISSION FROM SMC CONSULTING ENGINEERS, P.C.

NOT VALID FOR CONSTRUCTION

PRELIMINARY NOT FOR CONSTRUCTION

UNLESS SIGNED IN THIS BLOCK

UNIVERSITY NORTH PARK ENTERTAINMENT DISTRICT

INTERSTATE 35 & ROCK CREEK ROAD NORMAN, OKLAHOMA

SMC
SMC Consulting Engineers, P.C.
315 S. Jackson Avenue, Norman, OK 73069
Ph: 405-329-7115 Fax: 405-329-7559
Website: www.smcokc.com

OKLAHOMA CERTIFICATE OF AUTHORIZATION NO. CA, 1461 EXP. 06/30/25

No.	Revision	By	Date
1	ADDED PARK LAND AREA CALC SUMMARY	TLH	11/29/23
2	REVISED PER CITY PLANNING COMMENTS	TLH	12/29/23
3	SINGLE FAMILY TO MULTI-FAMILY	TLH	01/29/24
4	REVISED PER CITY PLANNING COMMENTS	TLH	02/12/24
5	REVISED PER CITY PLANNING COMMENTS	TLH	03/14/24
6	REVISED PER CITY COMMENTS	TLH	05/10/24

PROJECT NO.:6560.00
DATE:11/01/23
SCALE:1" = 100'
DRAWN BY:TLH
ENGINEER:TERENCE L. HAYNES
P.E. NUMBER:16820

GREENSPACE EXHIBIT

SHEET NO.
GS-01

N:\2960\6560.00 - UNP MIXED USE\PRELIMINARY PLAT\6560 00 GREENSPACE EXHIBIT 01.DWG
Plotted by Terry Haynes @ 9/10/2024 3:32 PM