


EXHIBIT B

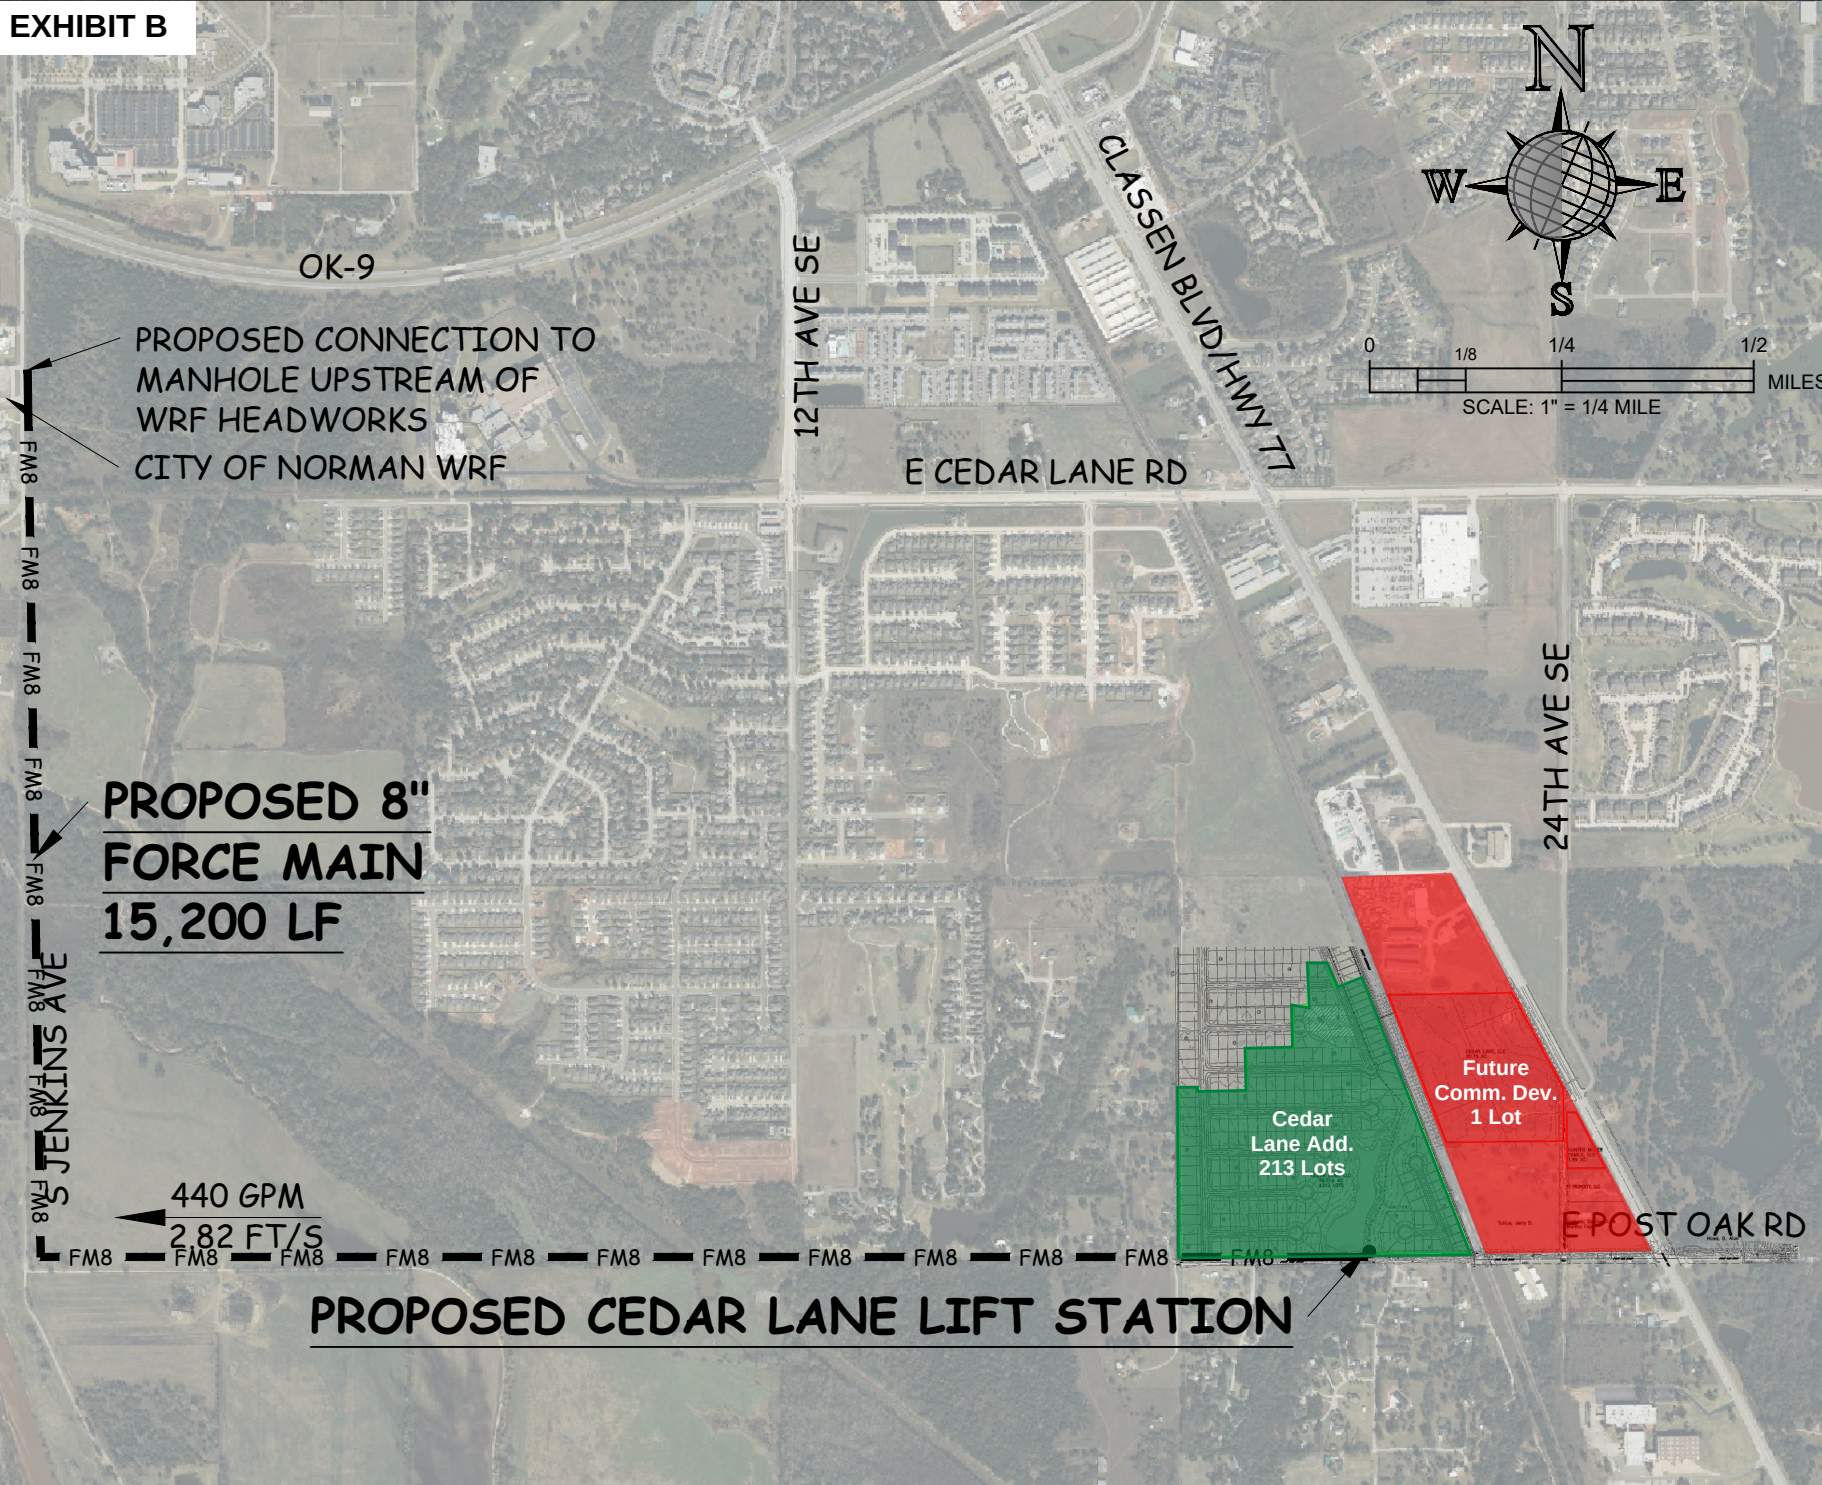

DESIGNED: P. Streebin		FORCE MAIN ROUTE	
DRAWN: J. Wallin		ARC Engineering	
APPROVED: P. Streebin		NORMAN, CLEVELAND CO, OK	
DATE: 4/29/2026			
REV.	DATE	NAME	

P.O. Box 722516
 Norman, OK 73070
 TEL. (405)364-0900
 Oklahoma C.A. No. 106 Renewal E-30-27

SEARCH LLC
 SYSTEMS ENGINEERING & RESEARCH
 ENGINEERING EXCELLENCE SINCE 1970
 ENVIRONMENTAL • CIVIL • MUNICIPAL • INDUSTRIAL