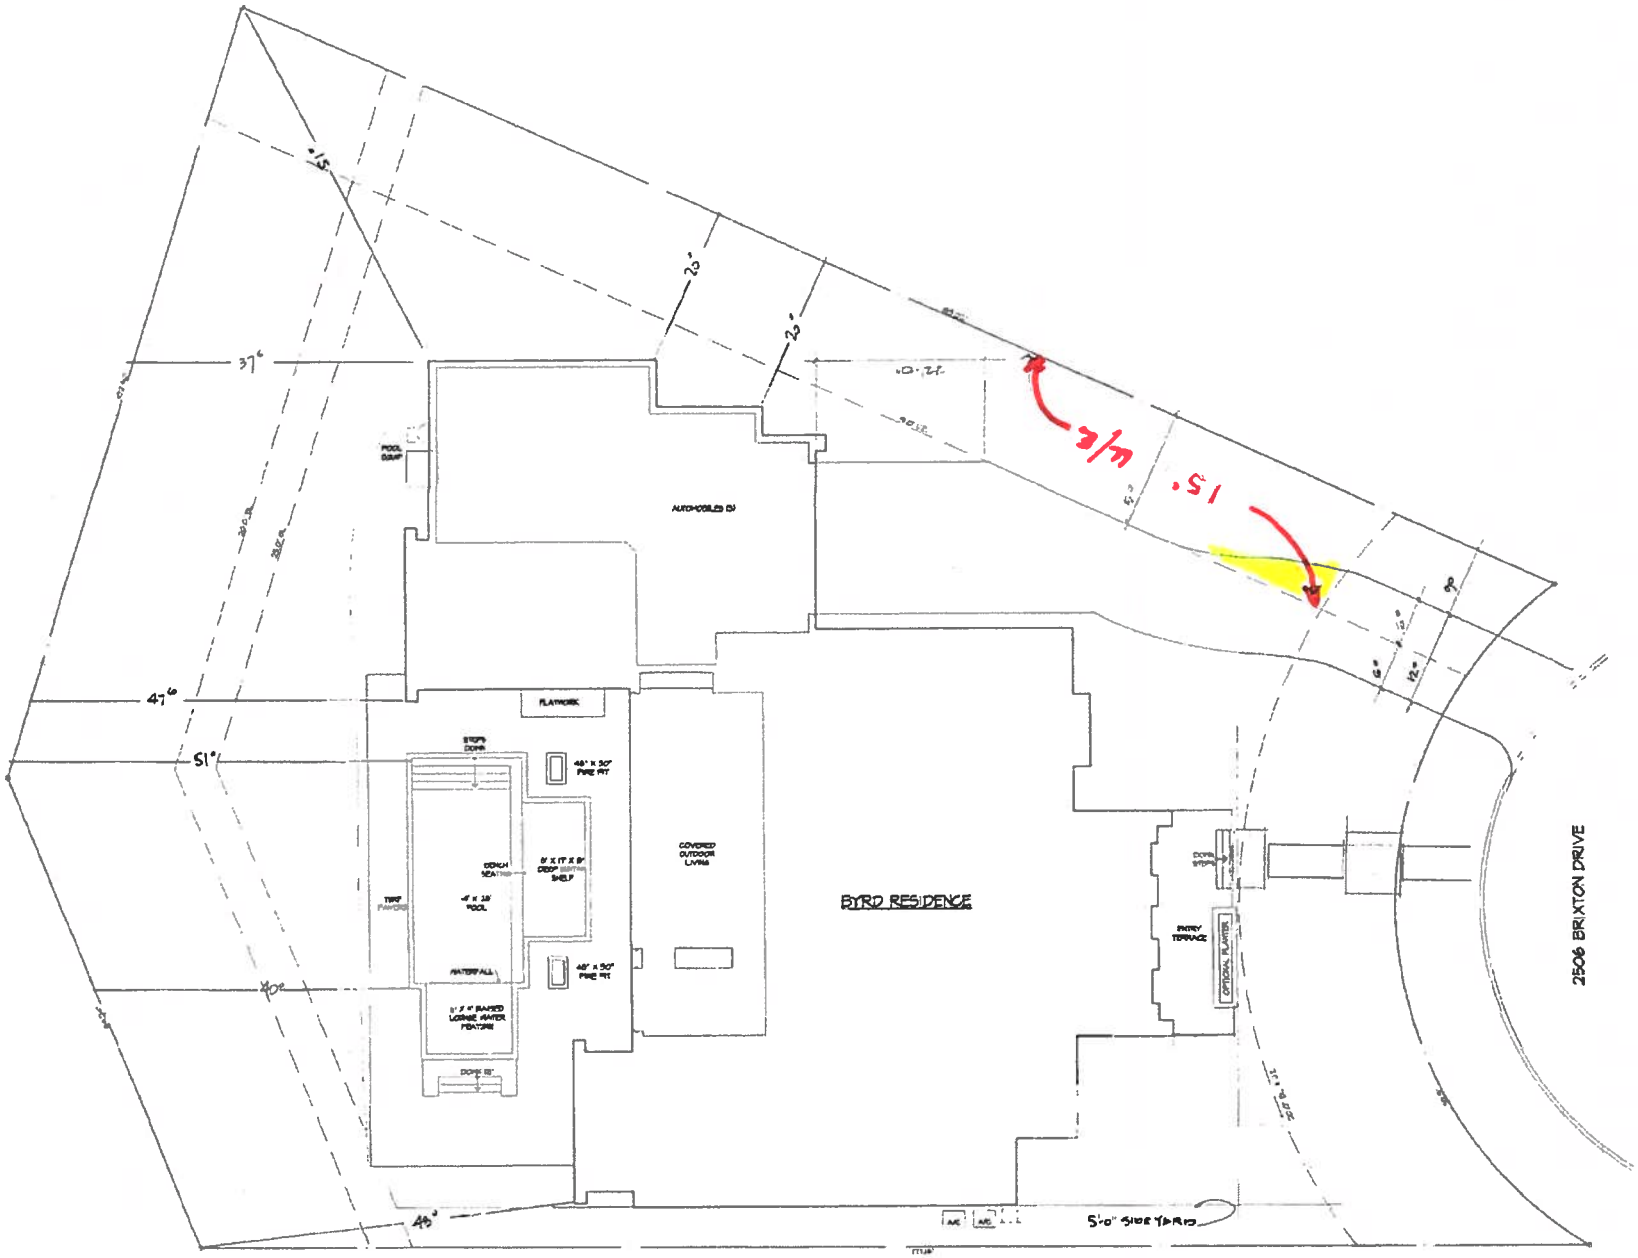

SITE PLAN - PROPOSED CITY SET.

SCALE: 1/8" = 1'-0"

LOT 18 BLOCK 1
VILLAS AT ASHTON GROVE, SECTION 1
NORMAN, OKLAHOMA

LOT AREA: 20350 SQ. FEET
PAD AREA
COVERAGE