Habitat for Humanity

Orland Purpose Place

Combined plan for:
Phase One Apartments
Phase Two Apartments
Community Services Office
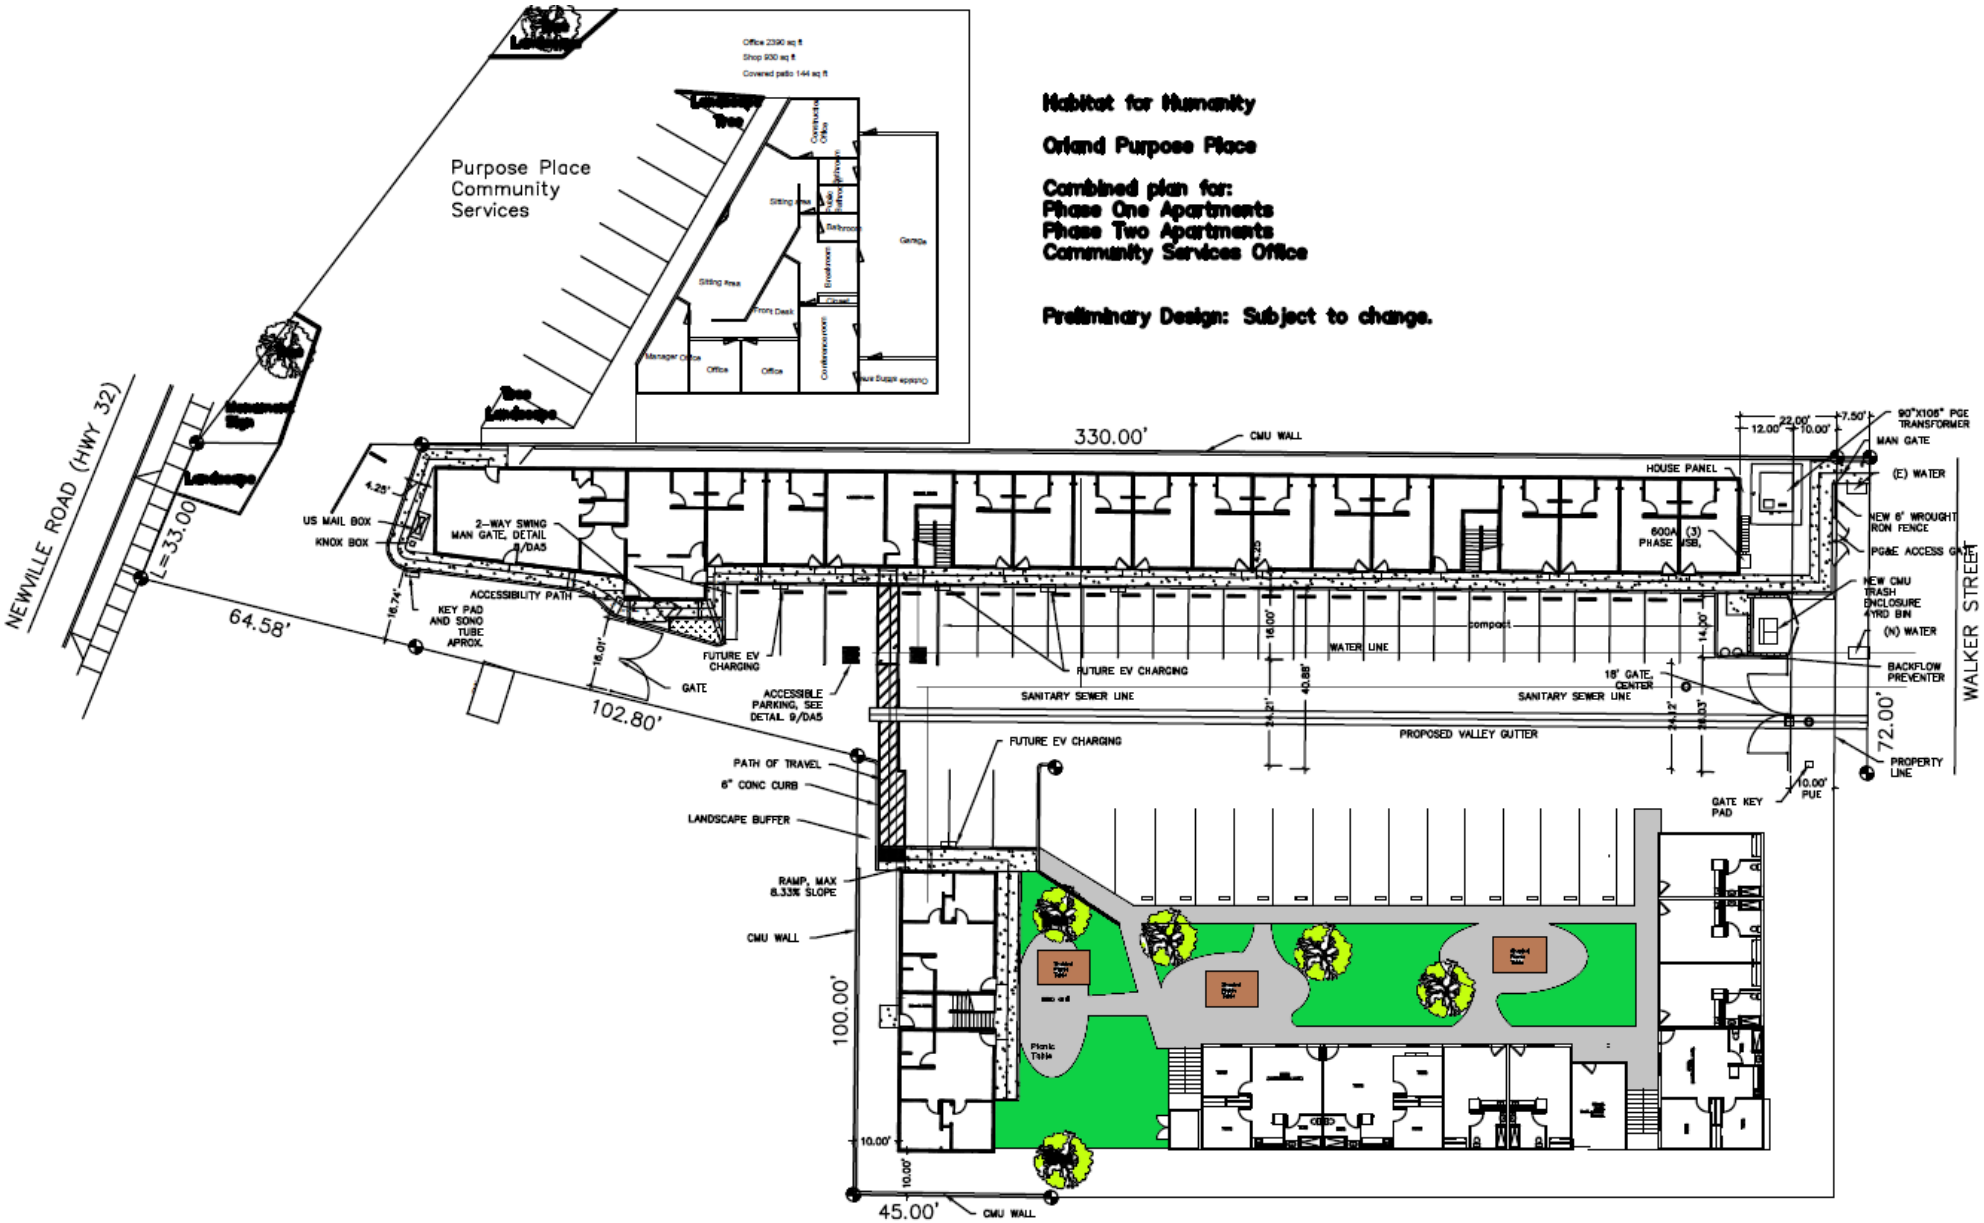
Preliminary Design: Subject to change.