


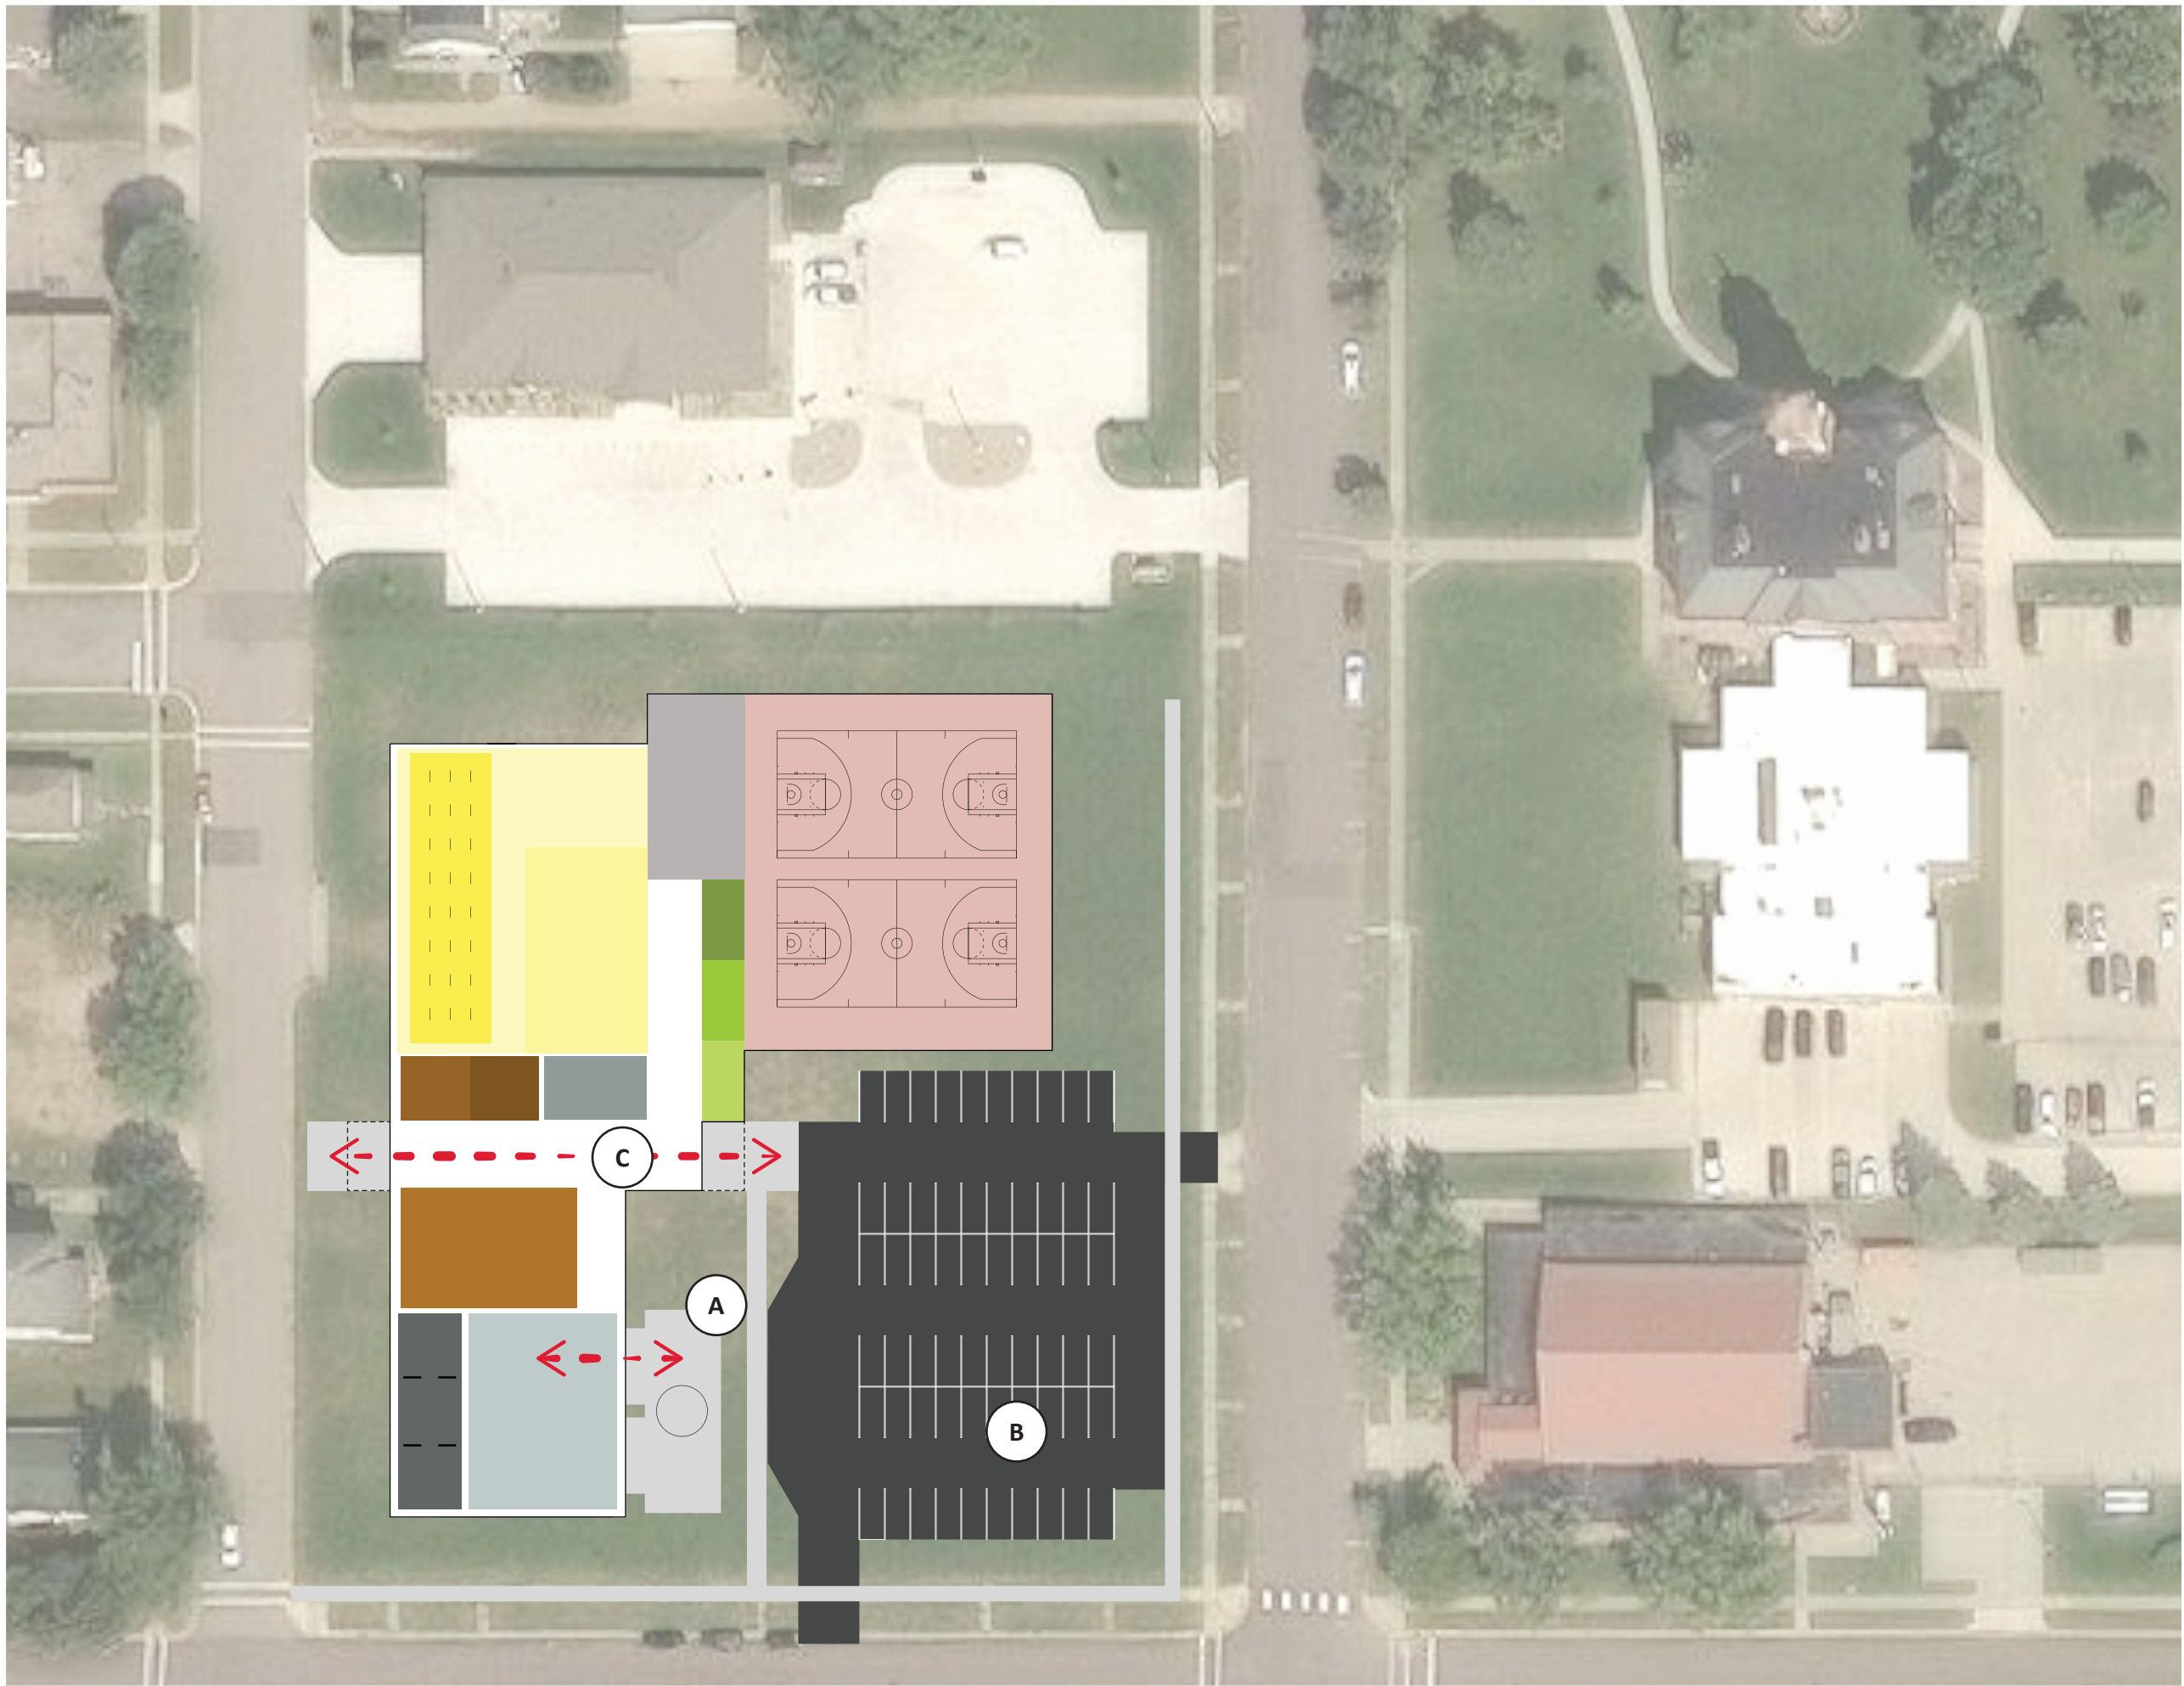


LEGEND

- A** SPLASH PAD
- B** PARKING
- C** CHECK-IN

PROGRAM

- GYMNASIUM
- INDOOR TRACK
- FITNESS CENTER
- GROUP FITNESS
- CLINIC ROOM
- COMMUNITY HALL
- SENIOR LOUNGE
- TEEN SPACE
- INDOOR PLAYGROUND
- DROP-IN DAYCARE
- MULTI-PURPOSE YOUTH
- LOCKER
- STORAGE
- OFFICES
- CAFE
- LEISURE POOL
- LAP POOL
- POOL DECK

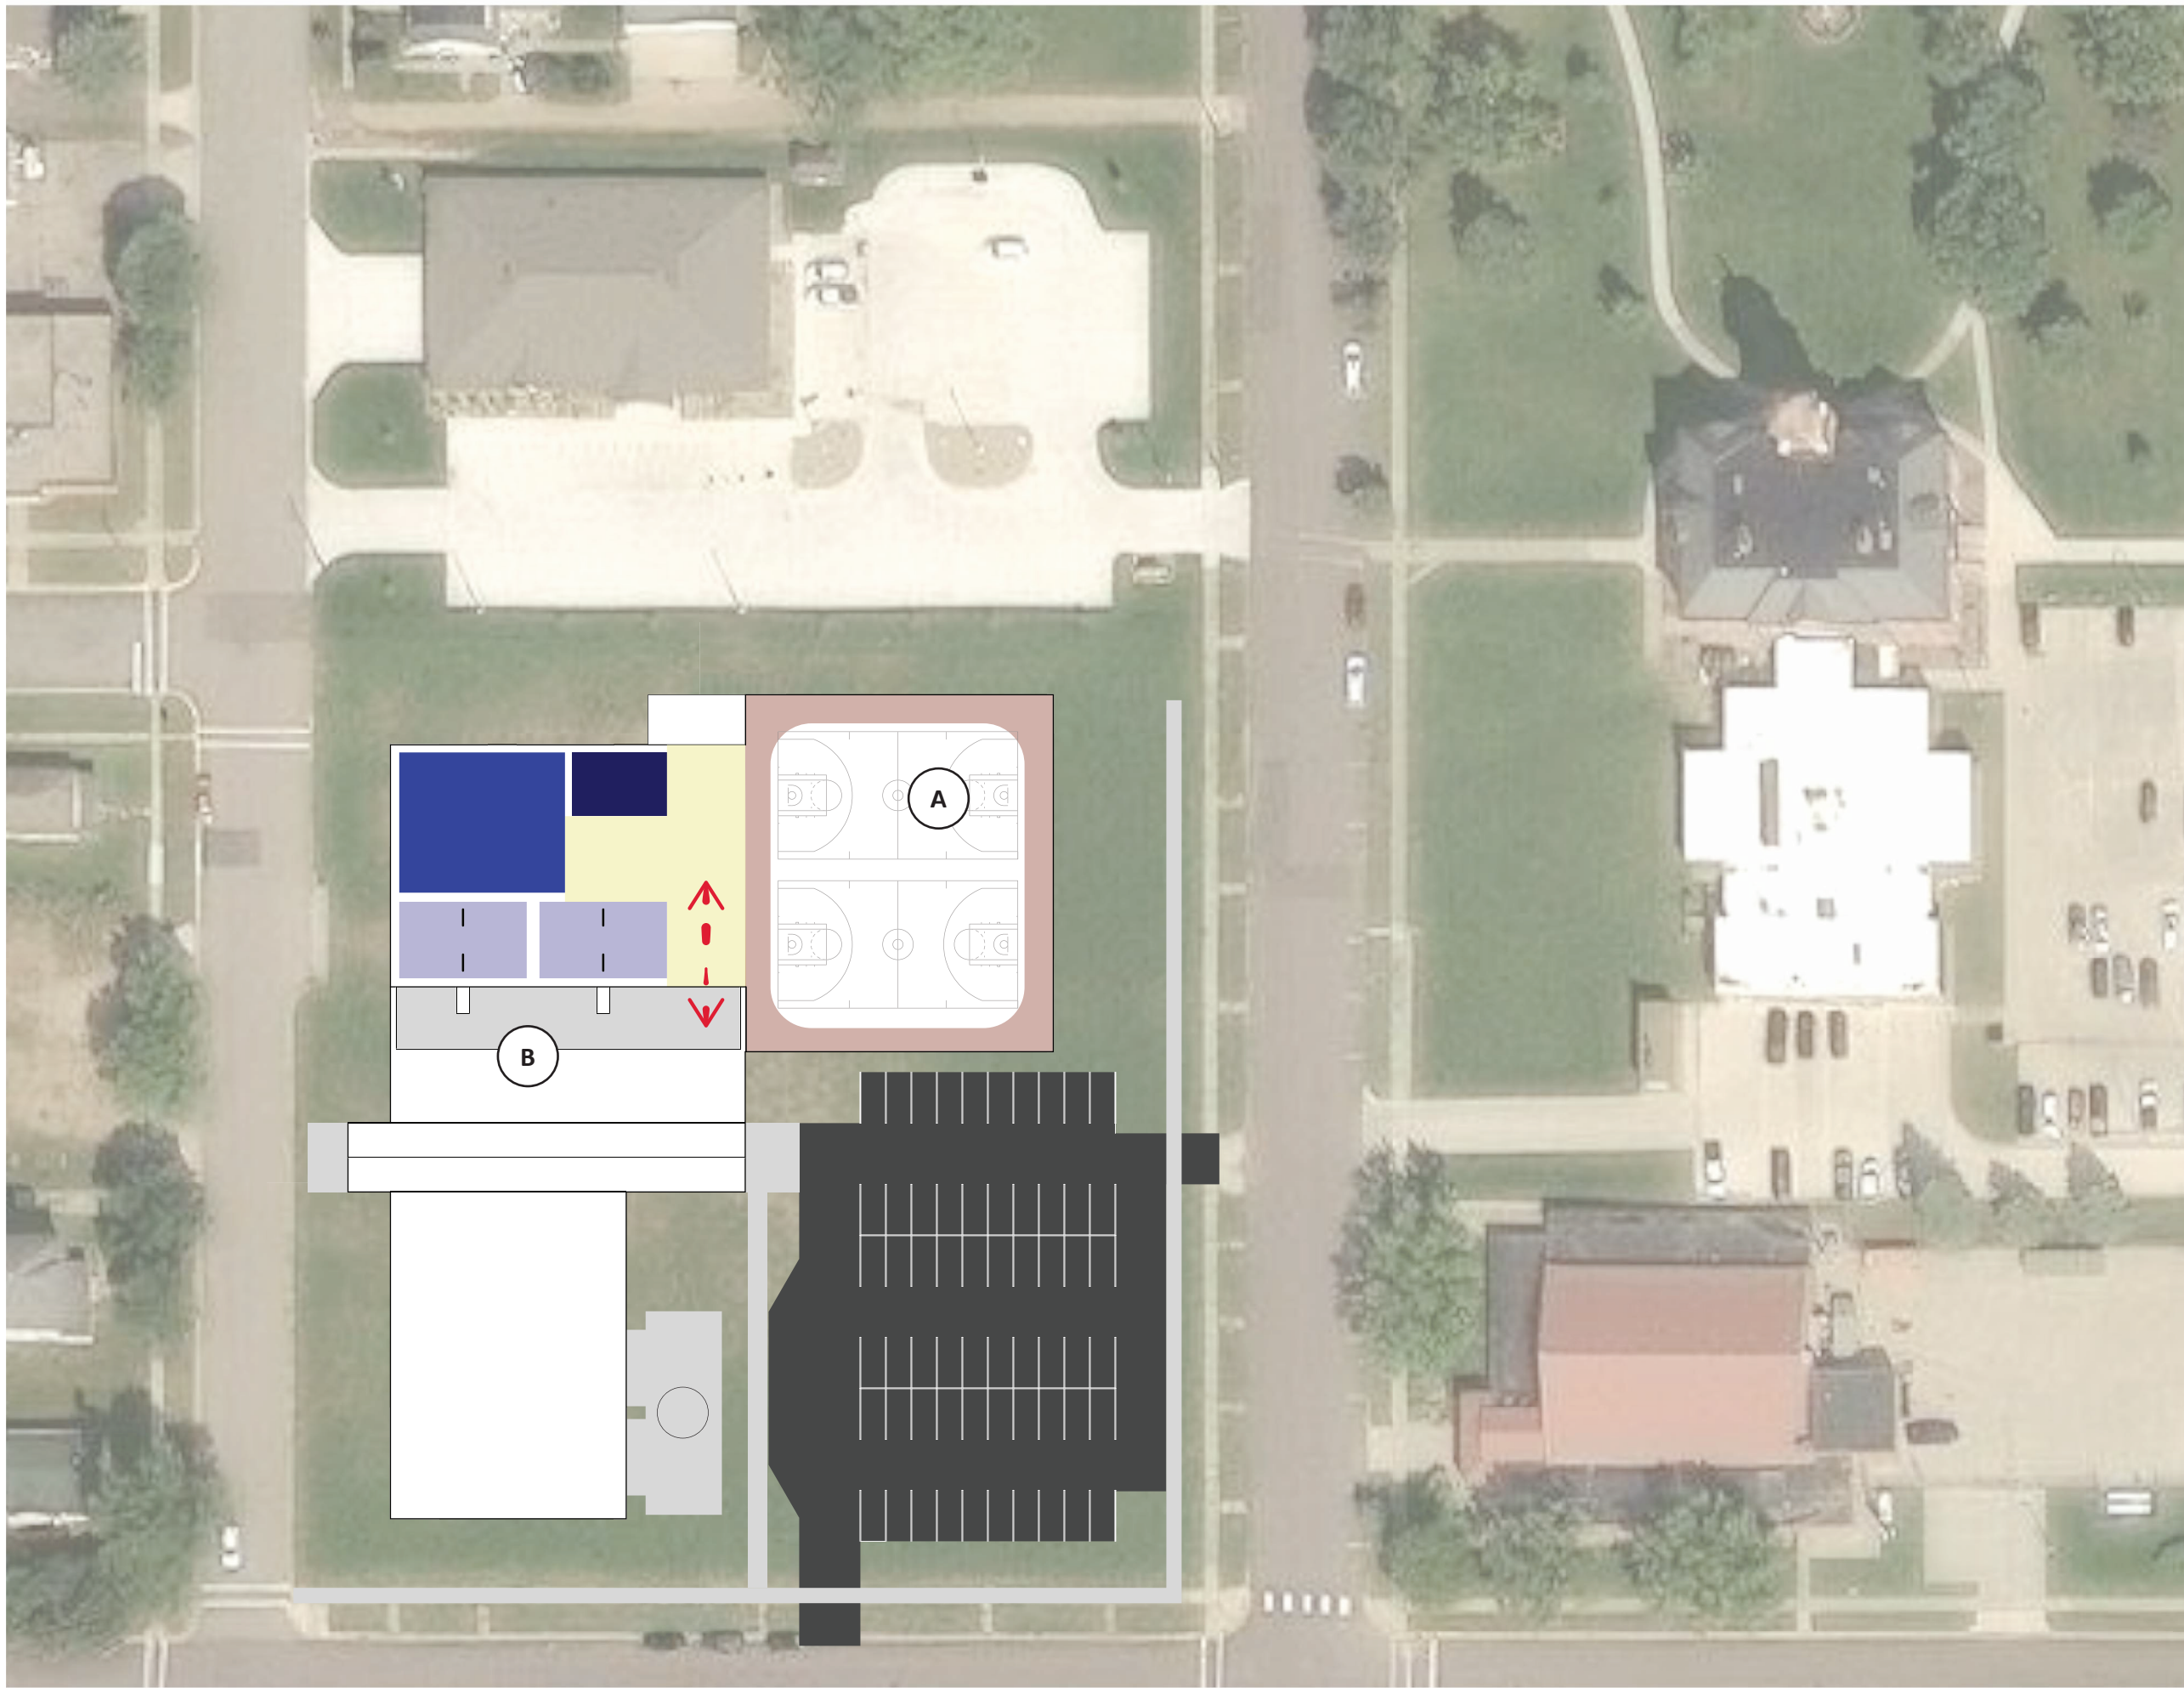

LEGEND

- A** OPEN TO BELOW
- B** ROOFTOP PATIO /
EXERCISE OVERFLOW

PROGRAM

- GYMNASIUM
- INDOOR TRACK
- FITNESS CENTER
- GROUP FITNESS
- CLINIC ROOM
- COMMUNITY HALL
- SENIOR LOUNGE
- TEEN SPACE
- INDOOR PLAYGROUND
- DROP-IN DAYCARE
- MULTI-PURPOSE YOUTH
- LOCKER
- STORAGE
- OFFICES
- CAFE
- LEISURE POOL
- LAP POOL
- POOL DECK




Real People. Real Solutions.

<i>PROGRAM</i>	<i>AREA</i>	<i>DESCRIPTION</i>
RECREATION	23,800sf	
GYMNASIUM	16,800sf	TWO (2) FULL SIZE BASKETBALL COURTS, UNOBSTRUCTED HIGH CEILINGS
INDOOR TRACK	7,000sf	FOUR (4) LANE WALKING TRACK
FITNESS + WELLNESS	7,800sf	
FITNESS CENTER	4,000sf	CARDIO EQUIPMENT, FREE WEIGHTS AREA
GROUP FITNESS	3,000sf	CLASSES, YOGA, SPIN. ROOMS WITH OPERABLE PARTITIONS, EXPANDABLE ON TO ROOFTOP PATIO
CLINIC ROOM	800sf	HEALTH SERVICES, TRAINING, AND SCREENINGS
COMMUNITY SPACES	8,000sf	
COMMUNITY HALL	5,000sf	LARGE GATHERINGS (WEDDINGS, ETC)
SENIOR LOUNGE	1,500sf	INFORMAL GATHERING
TEEN SPACE	1,500sf	LOUNGE SPACES
YOUTH + FAMILY	6,000sf	
INDOOR PLAYGROUND	3,000sf	YEAR ROUND PLAY, TALL INDOOR PLAY STRUCTURES
DROP-IN DAYCARE	1,000sf	SHORT TERM CARE WHILE USING OTHER SERVICES IN THE FACILITY
MULTI-PURPOSE YOUTH	2,000sf	AFTER SCHOOL PROGRAMS. RESERVABLE FOR CHILDREN’S BIRTHDAYS
AQUATICS	11,000	
LAP POOL	3,500sf	FOUR (4) LANES
LEISURE POOL	4,000sf	MULT-PURPOSED PLAY
POOL DECK	3,500sf	SUPPORT AREA
SUPPORT	5,500sf	
LOCKER	2,500sf	GENDERED AND FAMILY RESTROOMS
STORAGE	1,000sf	STORAGE
OFFICES	1,500sf	OFFICES
CAFE	600sf	
CIRCULATION	7,000sf	~15%- 20% OF OTHER PROGRAM AREAS IS TYPICAL
TOTAL	62,500sf	


SITE

SPLASH PAD	ADJACENT TO OTHER CHILDREN’S ACTIVITIES
SCIENCE GARDEN	RESTORED PRAIRIE WITH WALKING PATHS AND OUTDOOR CLASSROOMS
PARKING	VISITOR PARKING + BUS DROP-OFF

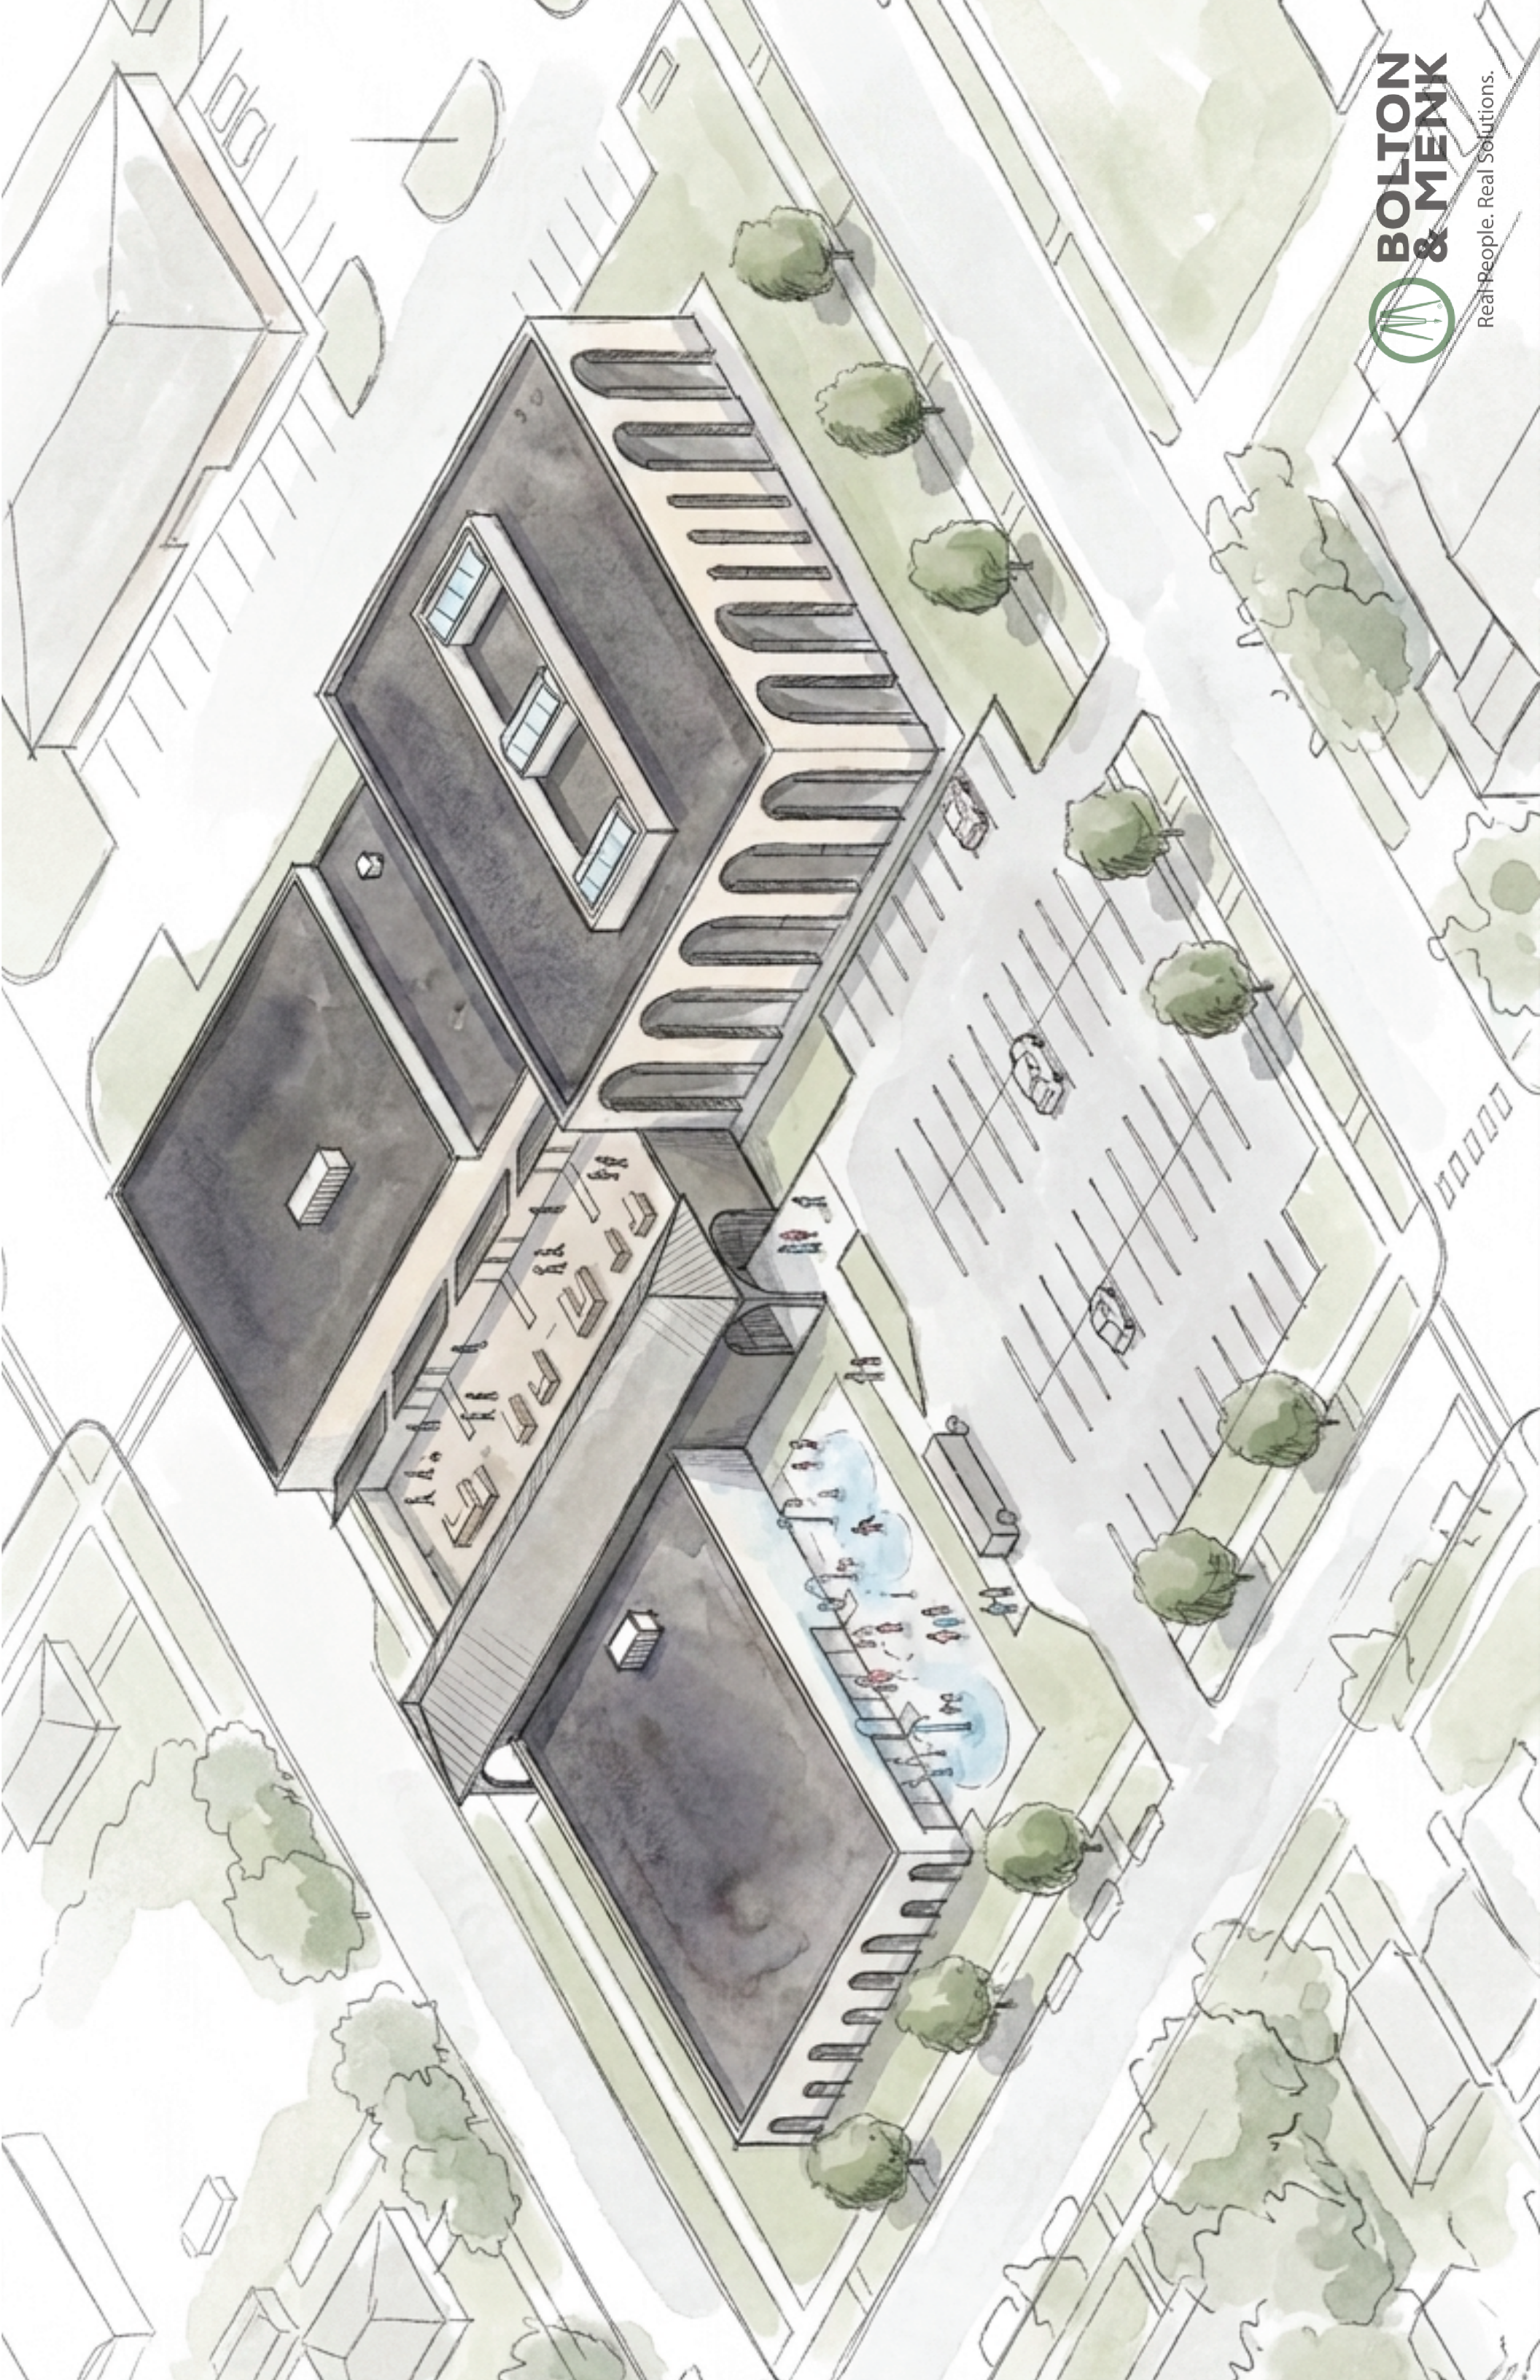

**BOLTON
& MENK**

Real People. Real Solutions.

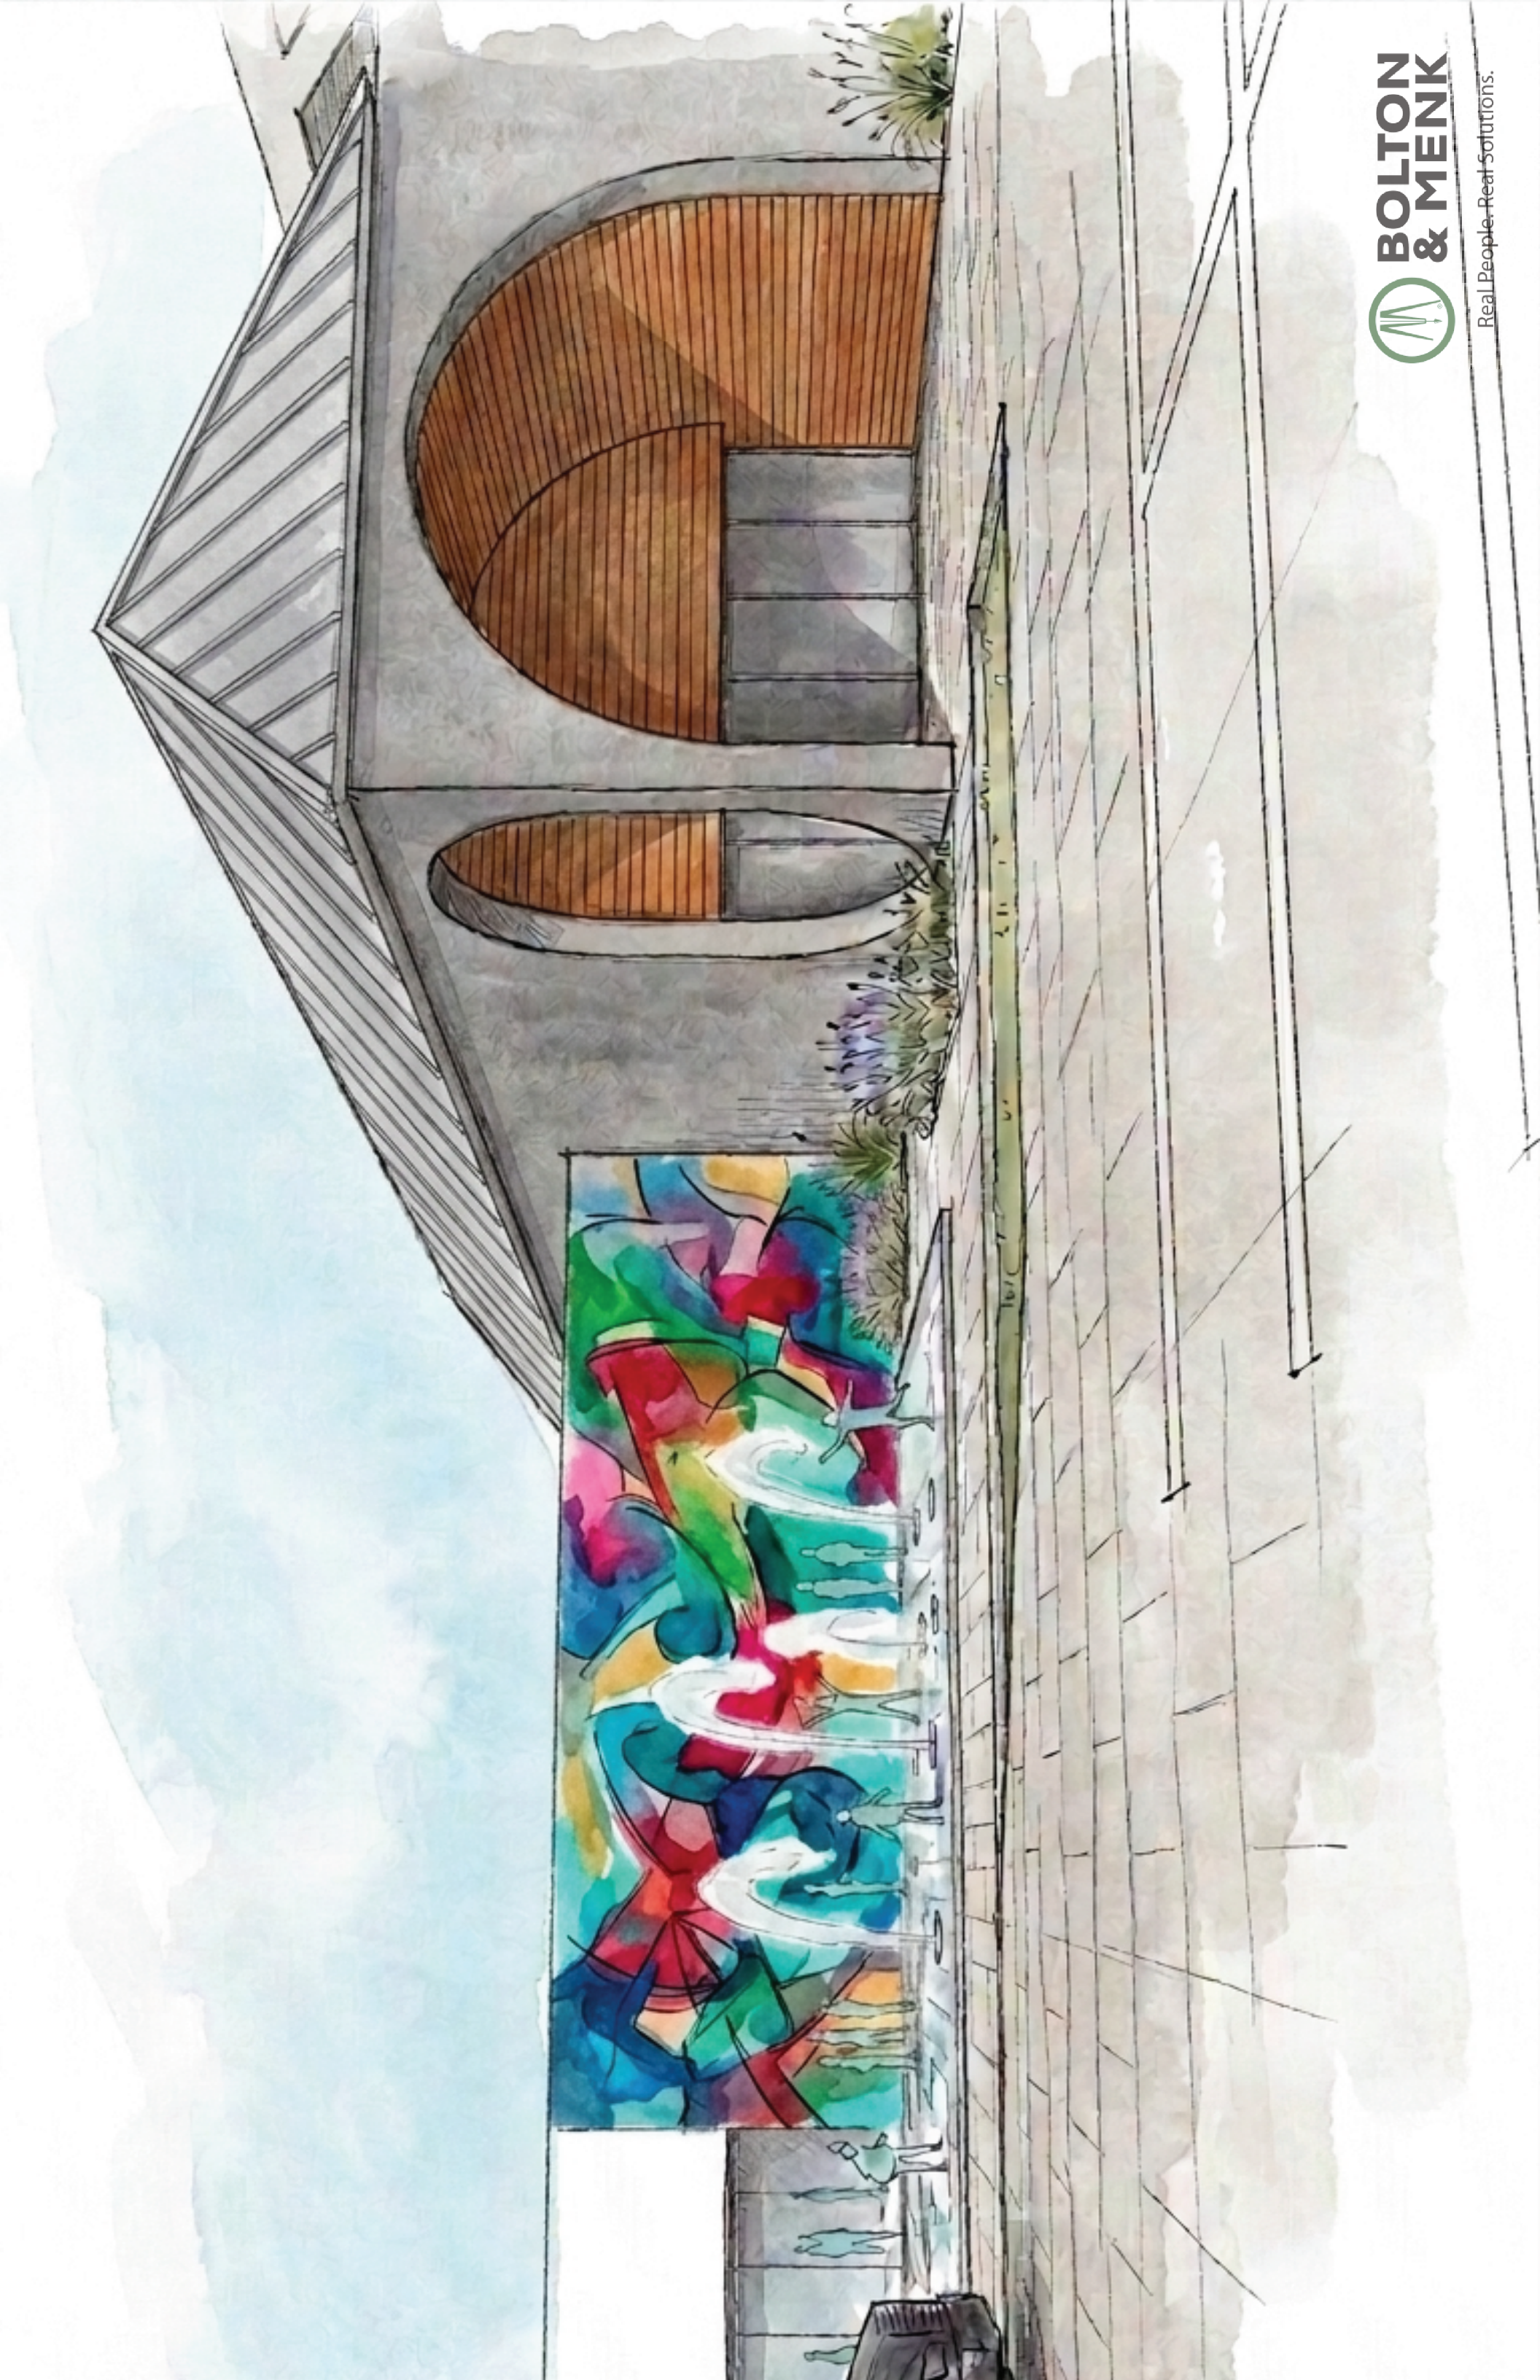

**BOLTON
& MENK**

Real People. Real Solutions.