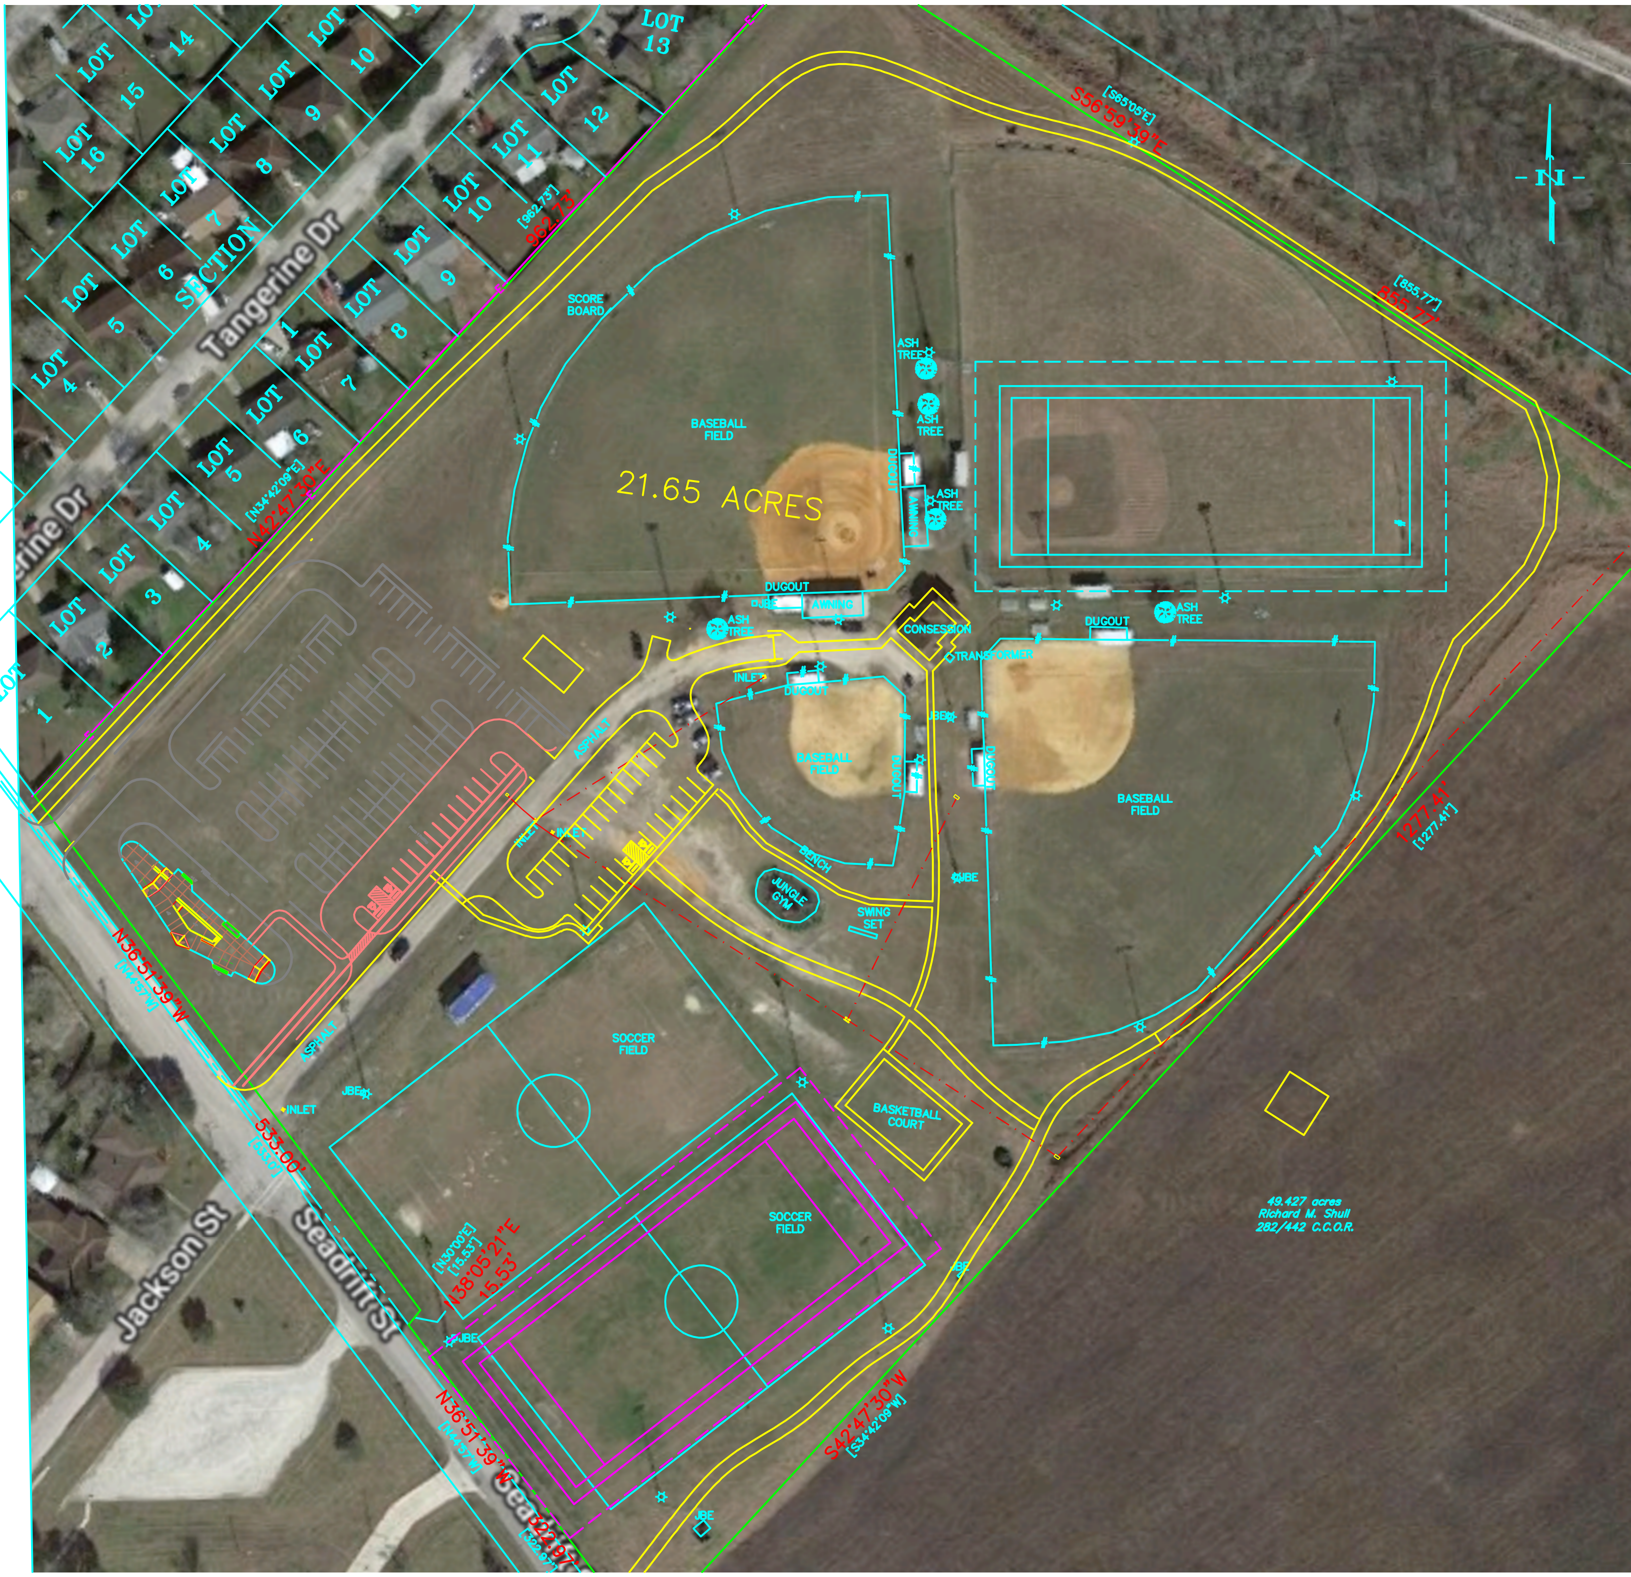
LOT 13
LOT 14
LOT 15
LOT 16
LOT 10
LOT 9
LOT 8
LOT 7
LOT 6
LOT 5
LOT 4
LOT 12
LOT 11
LOT 10
LOT 9
LOT 8
LOT 7
LOT 6
LOT 5
LOT 4
LOT 3
LOT 2
LOT 1
SECTION 1
Tangerine Dr
[962.73']
962.73'
[N34°42'09"E]
N42°47'30"E
[S65°05'E]
S56°59'39"E
[855.77']
855.77'
N
SCORE BOARD
BASEBALL FIELD
21.65 ACRES
ASH TREE
ASH TREE
DUGOUT
AWNING
ASH TREE
DUGOUT
JBE
AWNING
ASH TREE
CONSESSION
TRANSFORMER
ASH TREE
DUGOUT
INLET
DUGOUT
JBE
BASEBALL FIELD
DUGOUT
DUGOUT
BASEBALL FIELD
ASPHALT
INLET
INLET
BENCH
JUNGLE GYM
JBE
SWING SET
1277.41'
[1277.41']
N36°51'39"W
[N44°57'W]
ASPHALT
JBE
INLET
SOCCER FIELD
BASKETBALL COURT
533.00'
[533.0']
49.427 acres
Richard M. Shull
282/442 C.C.O.R.
Jackson St
Seadrift St
[N30°00'E]
[15.53']
N38°05'21"E
15.53'
SOCCER FIELD
JBE
N36°51'39"W
[N44°57'W]
322.97'
[322.97']
JBE
JBE
S42°47'30"W
[S34°42'09"W]