EXHIBIT "B"

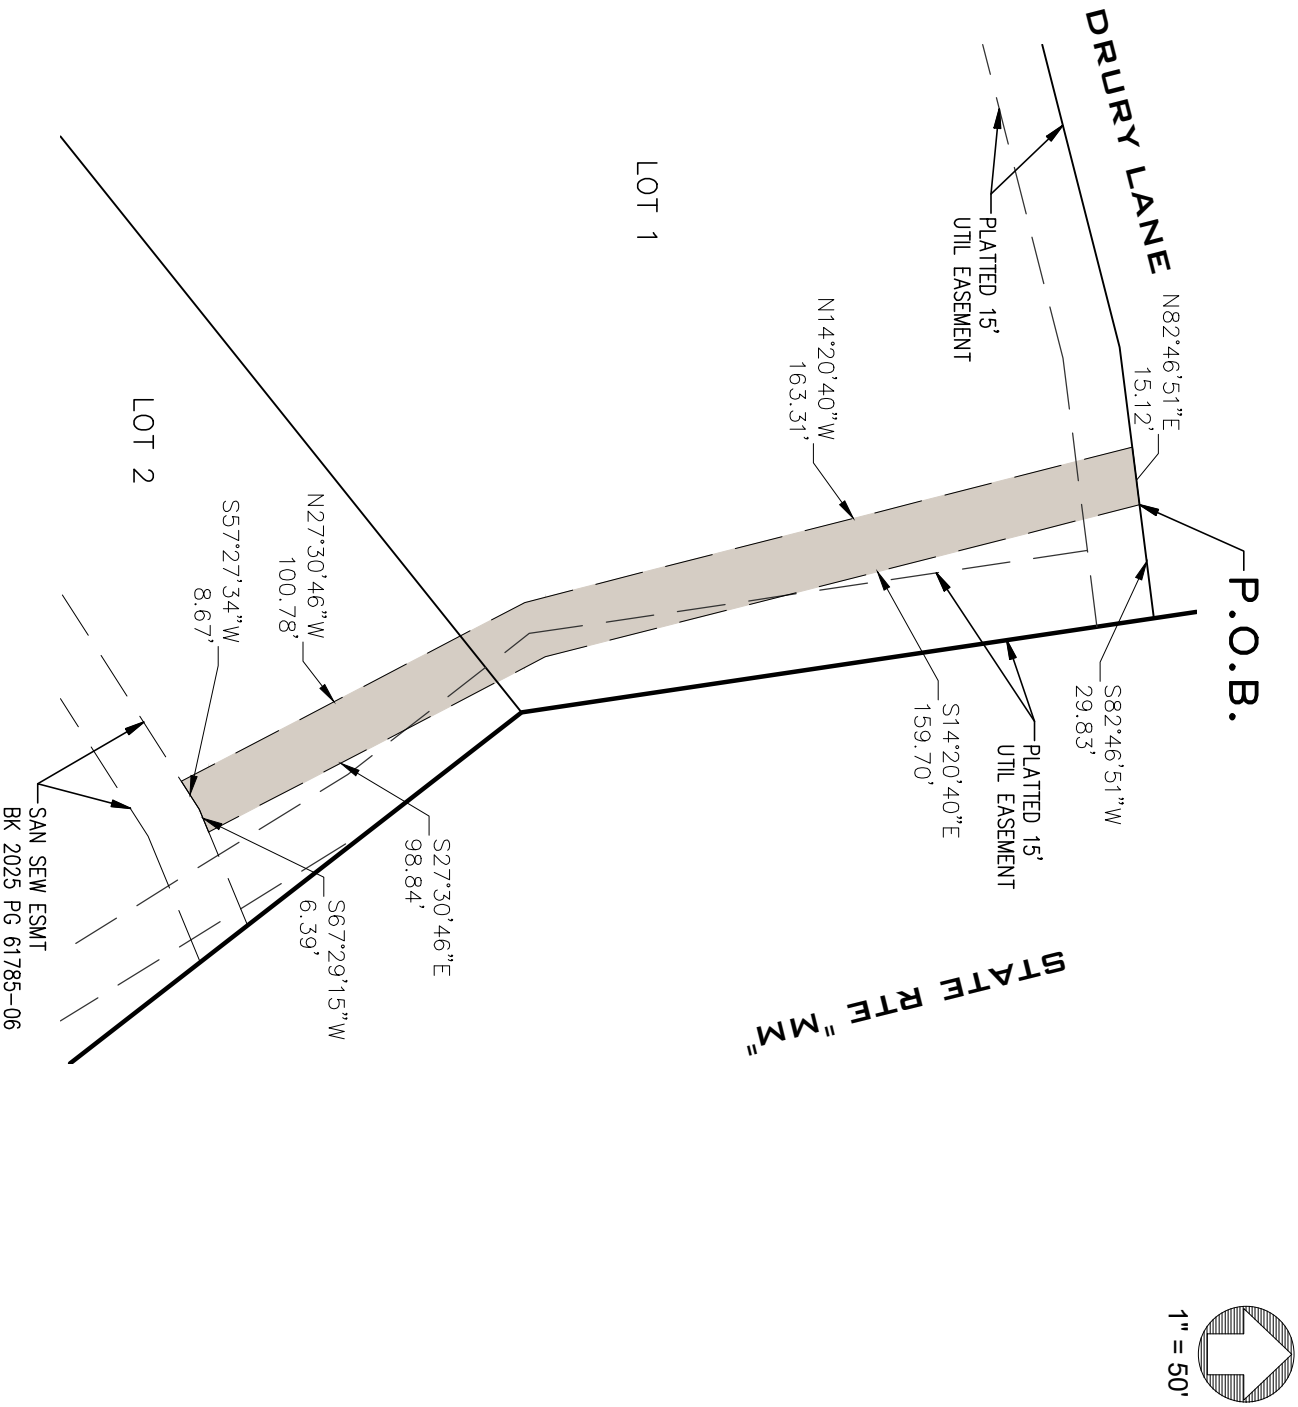

NOTE:
THIS DRAWING HAS BEEN PREPARED ONLY AS AN EXHIBIT TO ILLUSTRATE NEW EASEMENTS TO BE DEDICATED BY RECORDED INSTRUMENTS AND IS NOT TO BE CONSTRUED TO REPRESENT A PROPERTY BOUNDARY SURVEY.

LEE Engineering & Associates, L.L.C.
1200 E. Woodhurst Dr., Suite D200
Springfield, Missouri 65804
417-886-9100 (phone)
417-886-9336 (fax)
dlee@leeengineering.biz
"Engineering with Integrity"

Missouri State Certificate of Authority
Engineering #2005015504
Land Surveying #2009028050

DRAINAGE EASEMENT
RELINQUISHMENT
LOTS 1 & 2
HANKINS FARM

DATE: 09/29/2025

PROJECT NO.: 2017

Z:\2017 – Rankin Hankins Farm\dwg\Lot 1\Exhibits\2017 – L1 Reliq Exhibit.dwg