EXHIBIT "B"

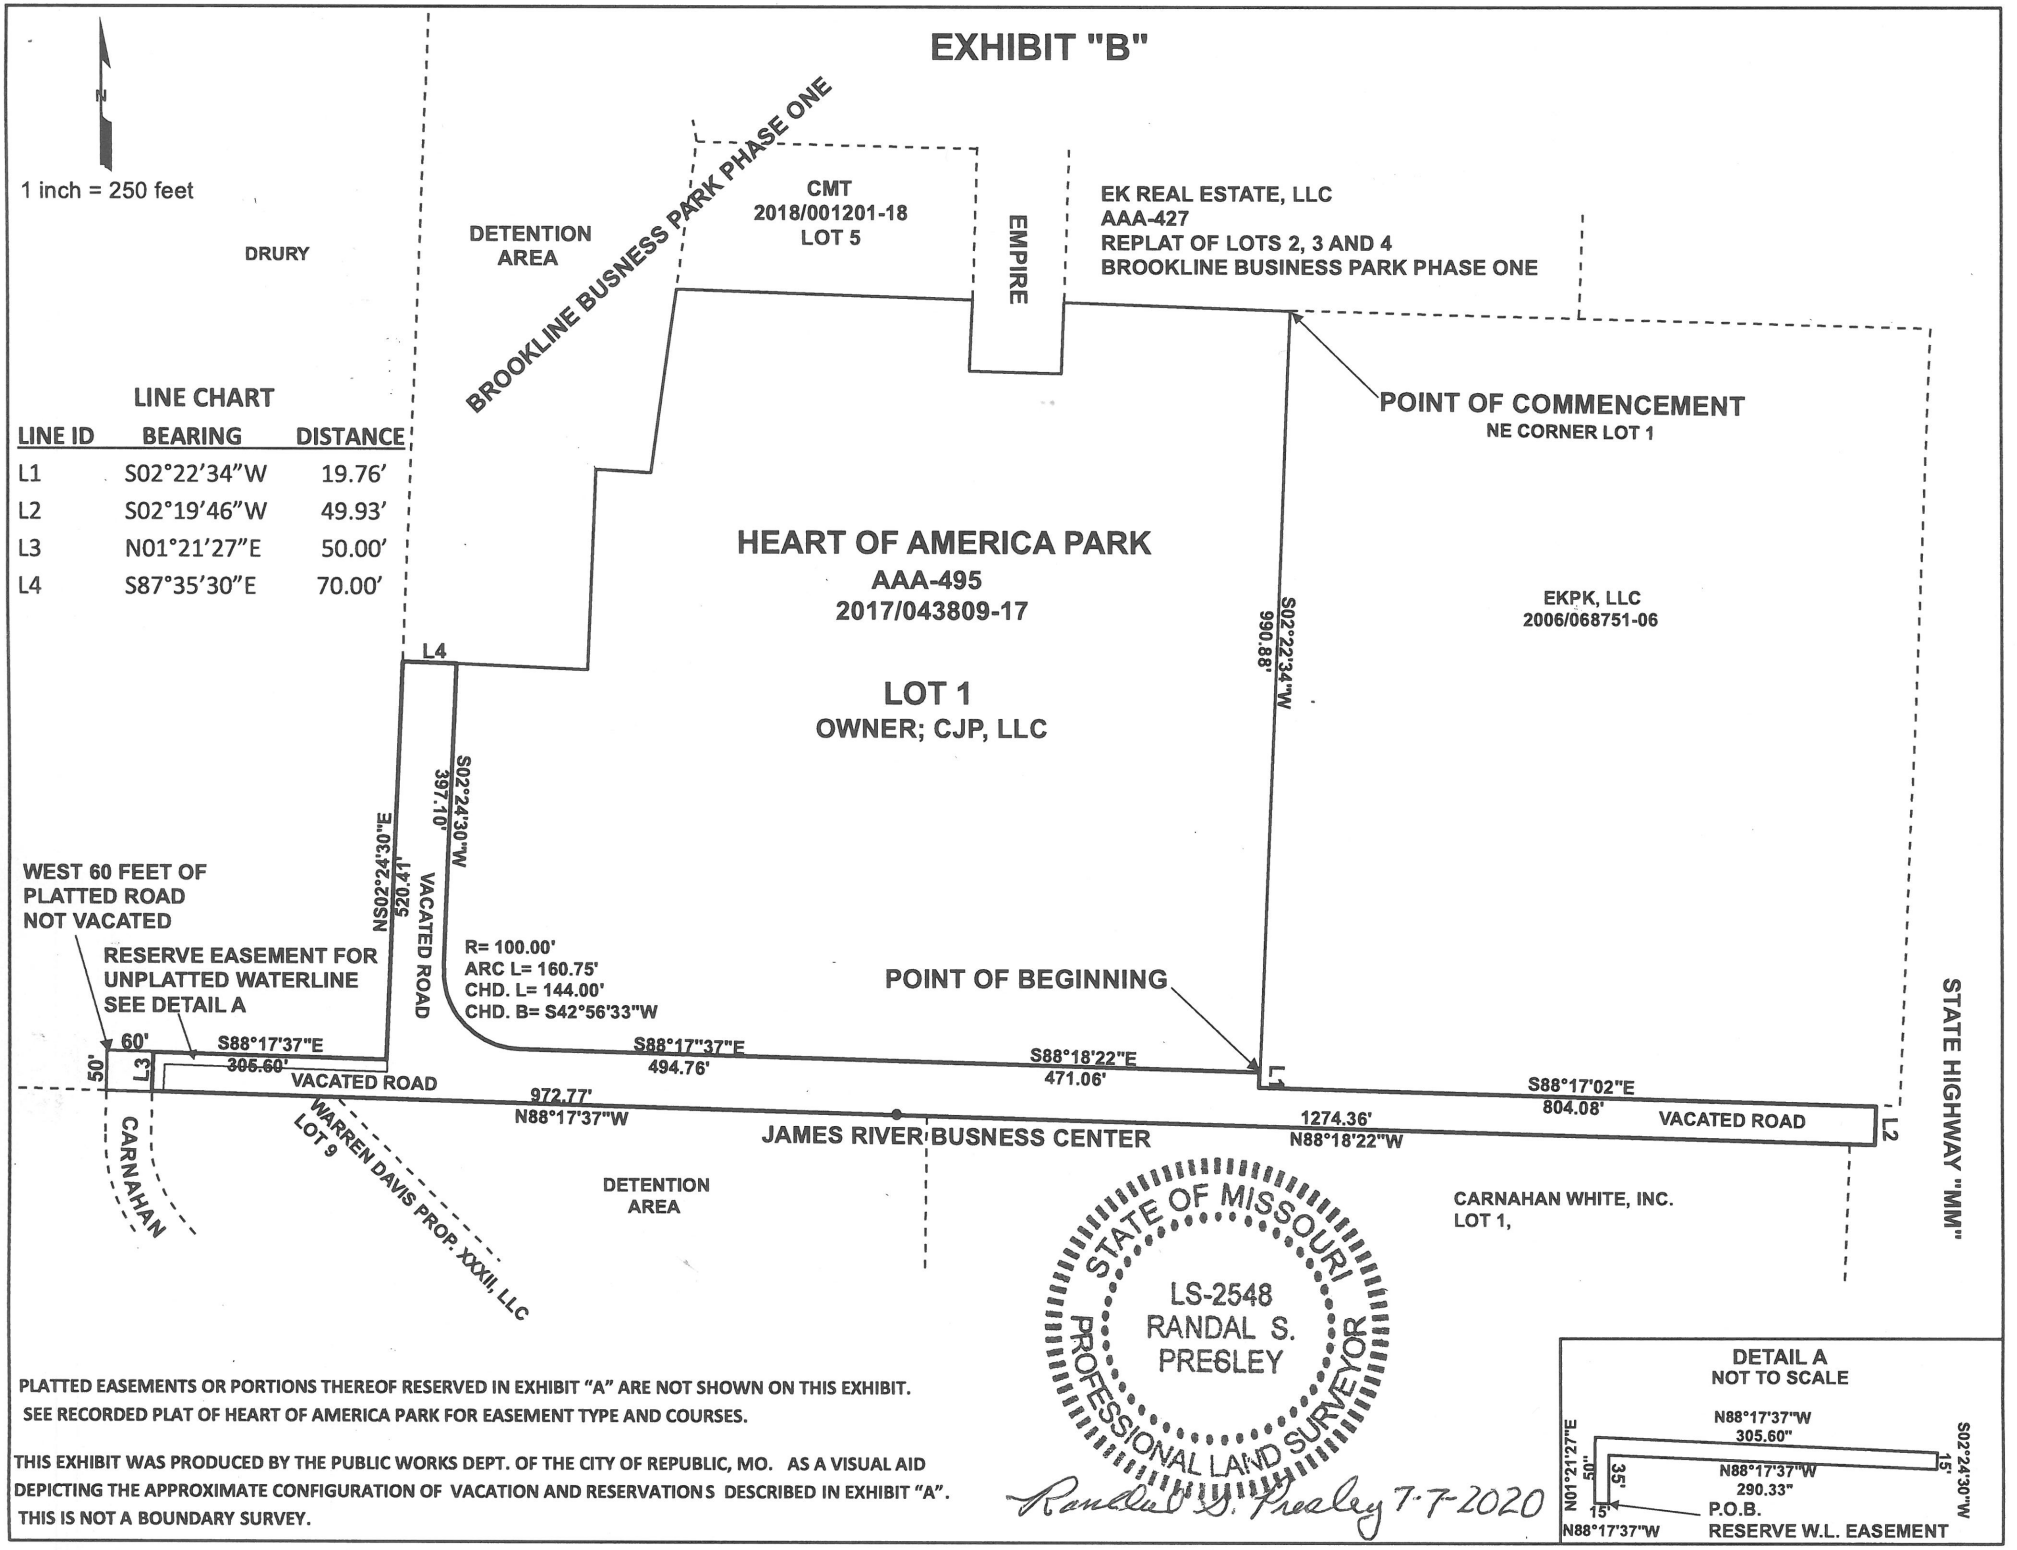

LINE CHART

LINE ID	BEARING	DISTANCE
L1	S02°22'34"W	19.76'
L2	S02°19'46"W	49.93'
L3	N01°21'27"E	50.00'
L4	S87°35'30"E	70.00'

PLATTED EASEMENTS OR PORTIONS THEREOF RESERVED IN EXHIBIT "A" ARE NOT SHOWN ON THIS EXHIBIT.
SEE RECORDED PLAT OF HEART OF AMERICA PARK FOR EASEMENT TYPE AND COURSES.

THIS EXHIBIT WAS PRODUCED BY THE PUBLIC WORKS DEPT. OF THE CITY OF REPUBLIC, MO. AS A VISUAL AID DEPICTING THE APPROXIMATE CONFIGURATION OF VACATION AND RESERVATIONS DESCRIBED IN EXHIBIT "A". THIS IS NOT A BOUNDARY SURVEY.

STATE OF MISSOURI
LS-2548
RANDAL S. PRESLEY
PROFESSIONAL LAND SURVEYOR

Randall S. Presley 7-7-2020

DETAIL A
NOT TO SCALE