



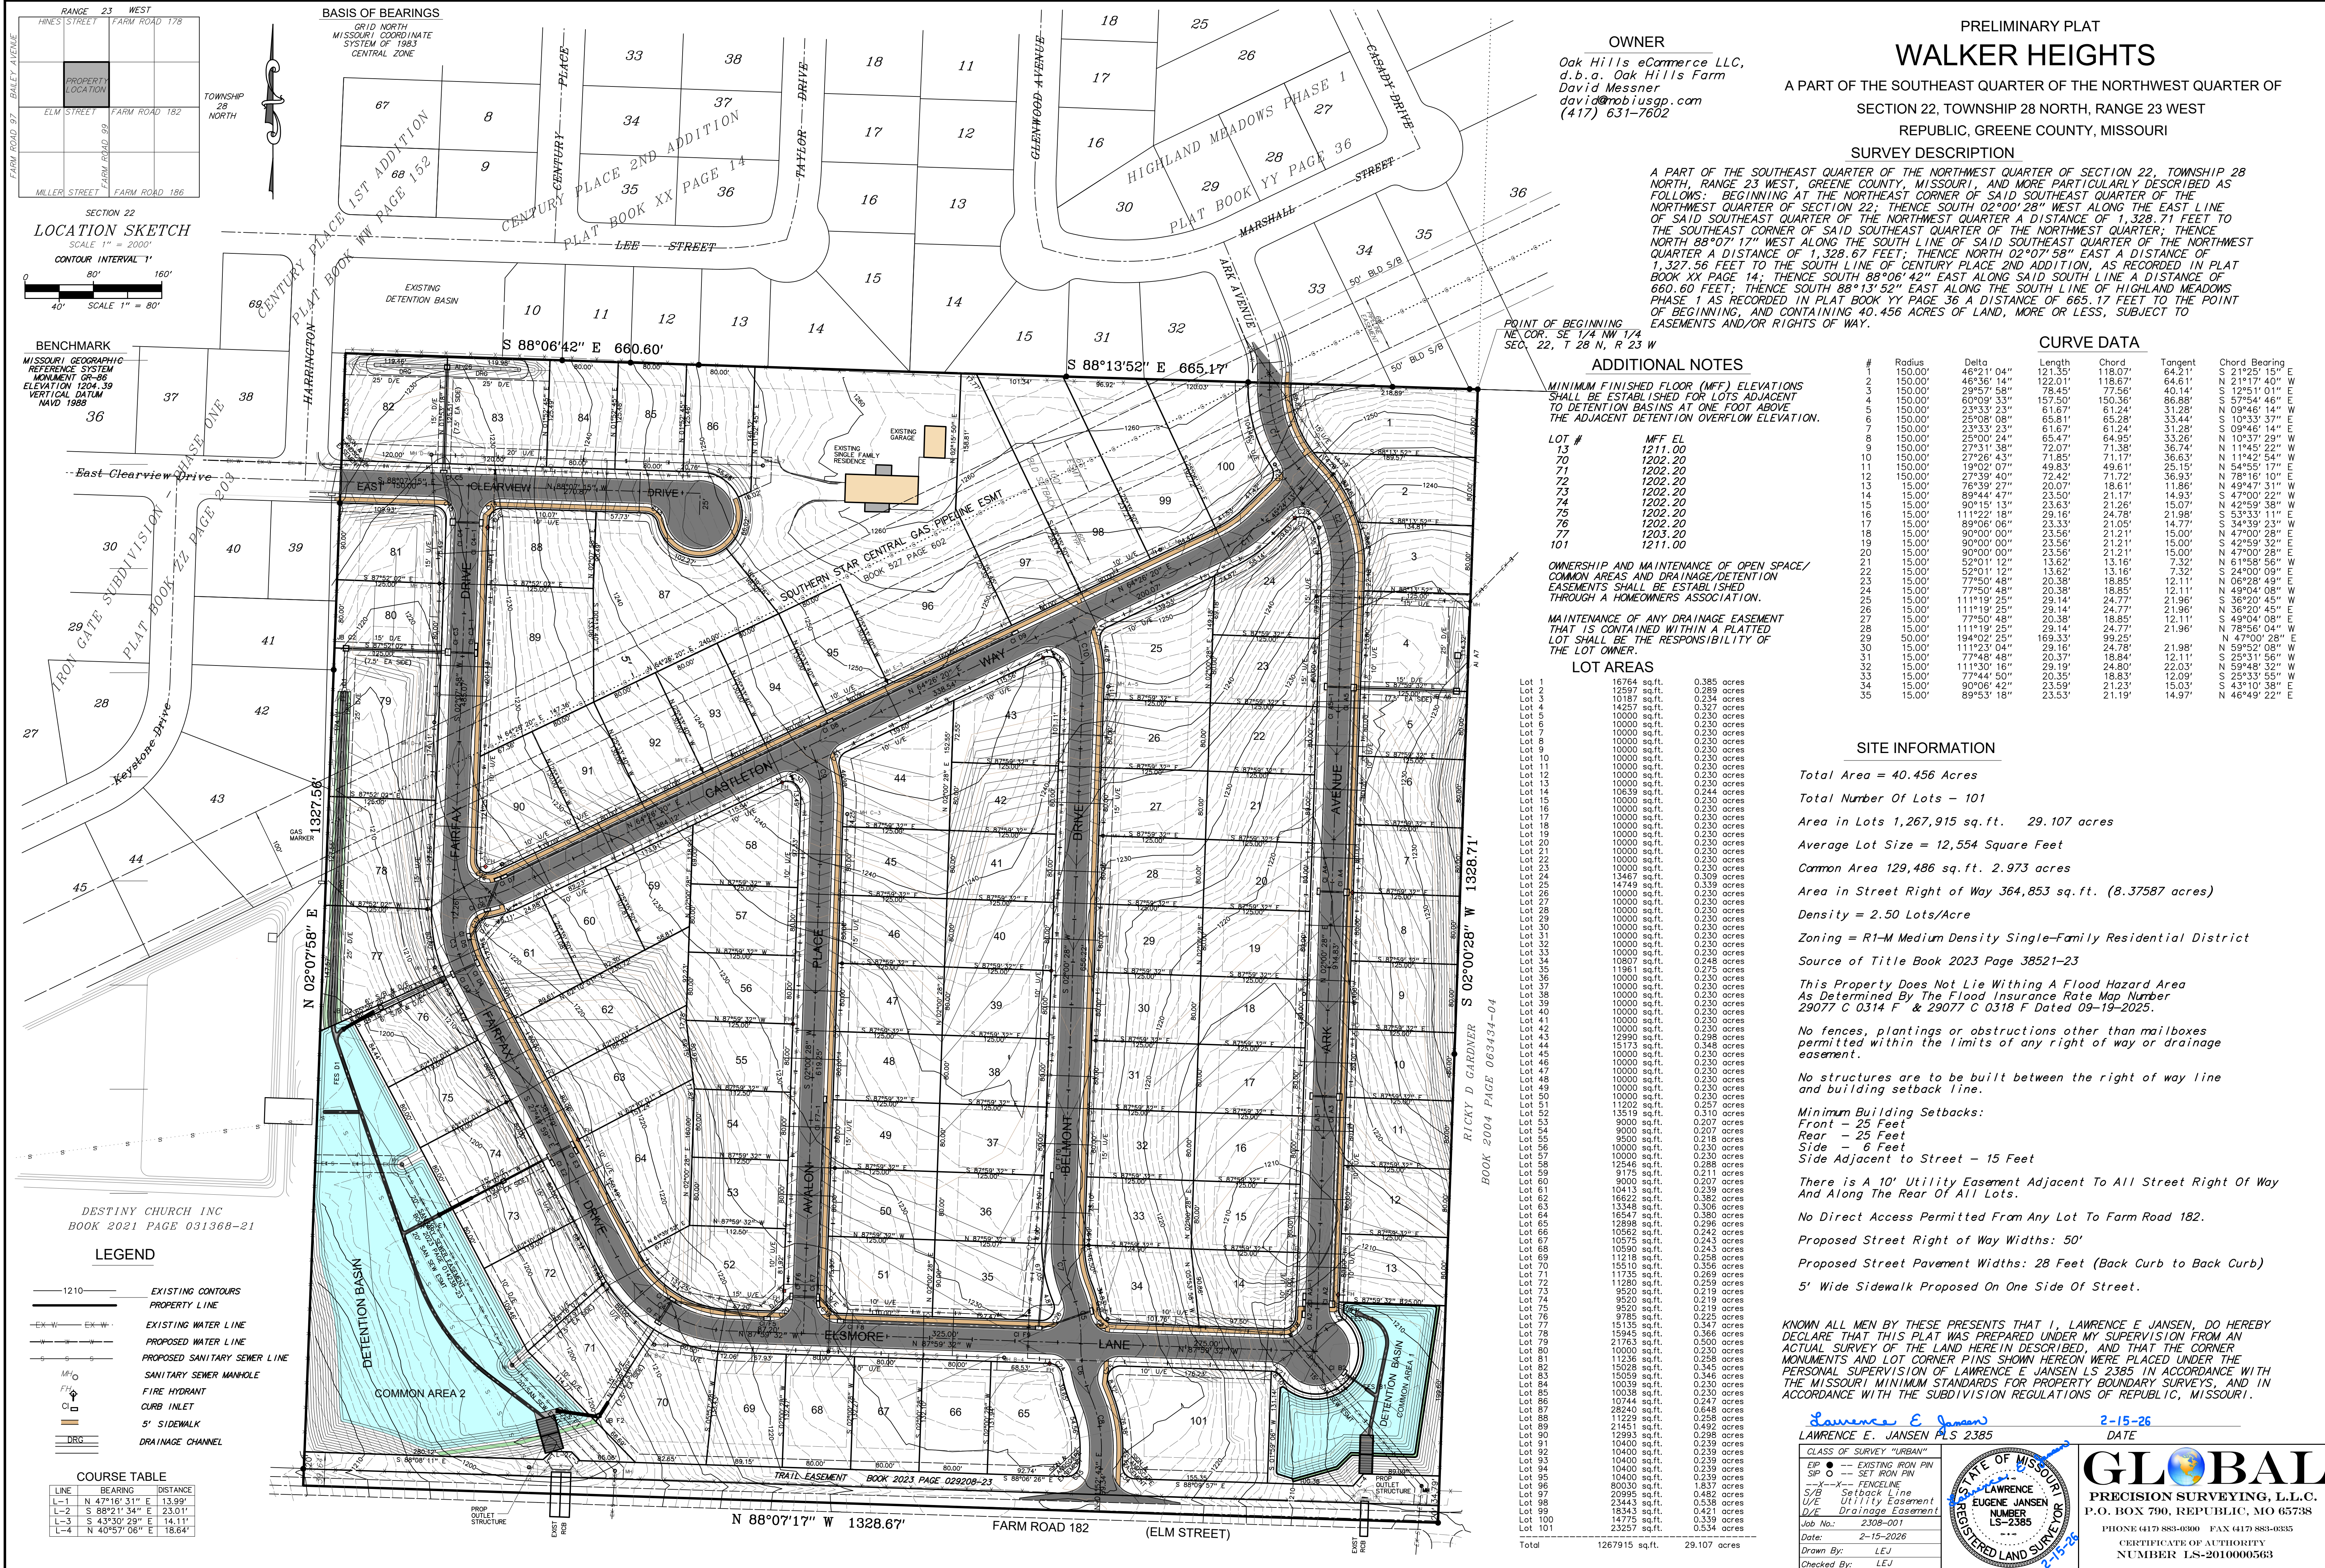

KNOW ALL MEN BY THESE PRESENTS THAT I, LAWRENCE E JANSEN DO HEREBY
DECLARE THAT THIS PLAT WAS PREPARED UNDER MY SUPERVISION FOR AN
ACTUAL SURVEY OF THE LAND HEREIN DESCRIBED, AND THAT THE CORNER
MONUMENTS AND LOT CORNER PINS SHOWN HEREON WERE PLACED UNDER THE
PERSONAL SUPERVISION OF LAWRENCE E JANSEN LS 2385 IN ACCORDANCE WITH
THE MISSOURI MINIMUM STANDARDS FOR PROPERTY BOUNDARY SURVEYS, AND IN
ACCORDANCE WITH THE SUBDIVISION REGULATIONS OF REPUBLIC, MISSOURI.

Lawrence E Jansen
LAWRENCE E. JANSEN PLS 2385

2-15-26
DATE

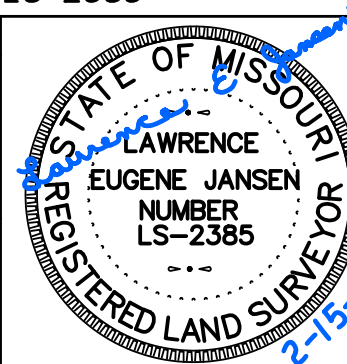

GLOBAL
PRECISION SURVEYING, L.L.C.
P.O. BOX 790, REPUBLIC, MO 65738
PHONE (417) 883-0300 FAX (417) 883-0335
CERTIFICATE OF AUTHORITY
NUMBER LS-2010000563