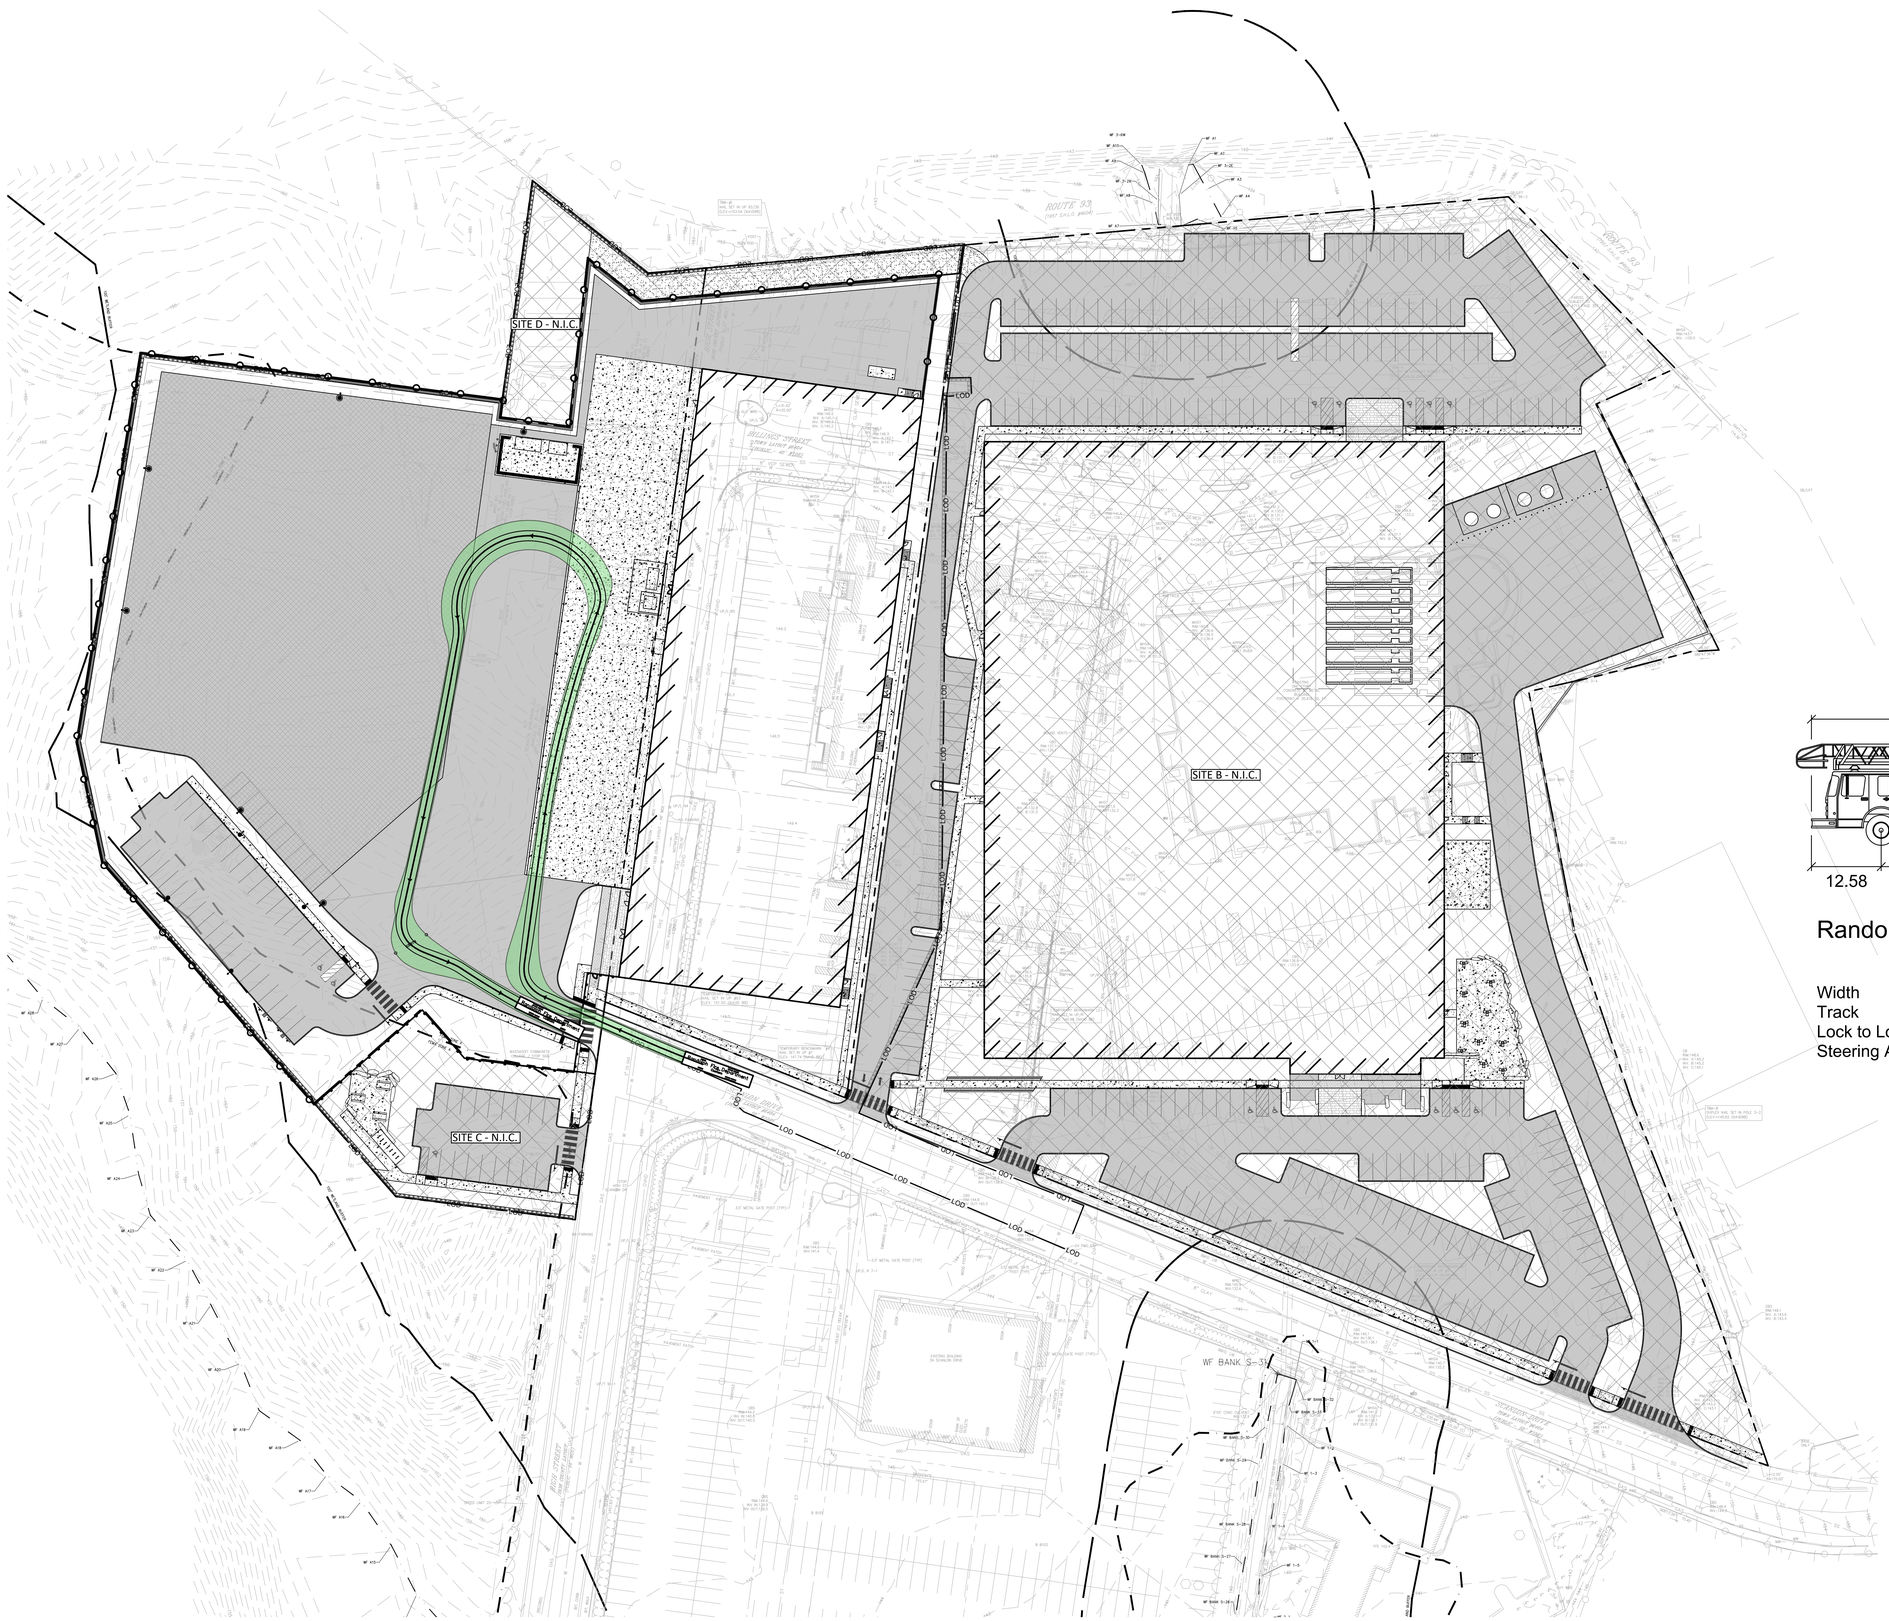

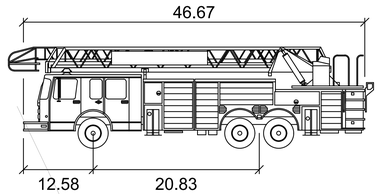

Randolph Fire Department

		feet
Width	:	8.33
Track	:	8.33
Lock to Lock Time	:	6.0
Steering Angle	:	42.0

0' 40' 80' 120'

SCALE: 1" = 40'

Stantec

Stantec Architecture and Engineering P.C.
40 Water Street
Boston, MA 02109
Tel: (617) 234-3100
www.stantec.com

Consultant

VERTEX
The Vertex Companies, LLC.
400 Libbey Parkway
Weymouth, MA 02189
PHONE 781.952.6000
www.vertexeng.com

Key Plan

PROJECT NORTH

Notes

3	50% CONSTRUCTION DOCUMENTS	2024.02.16
2	DESIGN DEVELOPMENT	2023.12.15
1	SCHEMATIC DESIGN	2023.10.06

Issued/Revision YYYY.MM.DD

Permit/Seal

PRELIMINARY NOT FOR CONSTRUCTION

Scale AS NOTED

Project No. 78000

FIRE TRUCK EXHIBIT

E3.0

Z:\Shared\Projects\78000-78999\78000-78099\78000.05.Randolph North - Assemblage (Civil)\05-Engineering\Vertex Drawings\Exhibits\Truck Exhibits\78000_E3.0 Truck Exhibit Fire Truck.dwg Friday, February 16, 2024 19:19:42

Copyright: 2024 The Vertex Companies, Inc.
Drawing Version: 2022.1

© 2018 Stantec