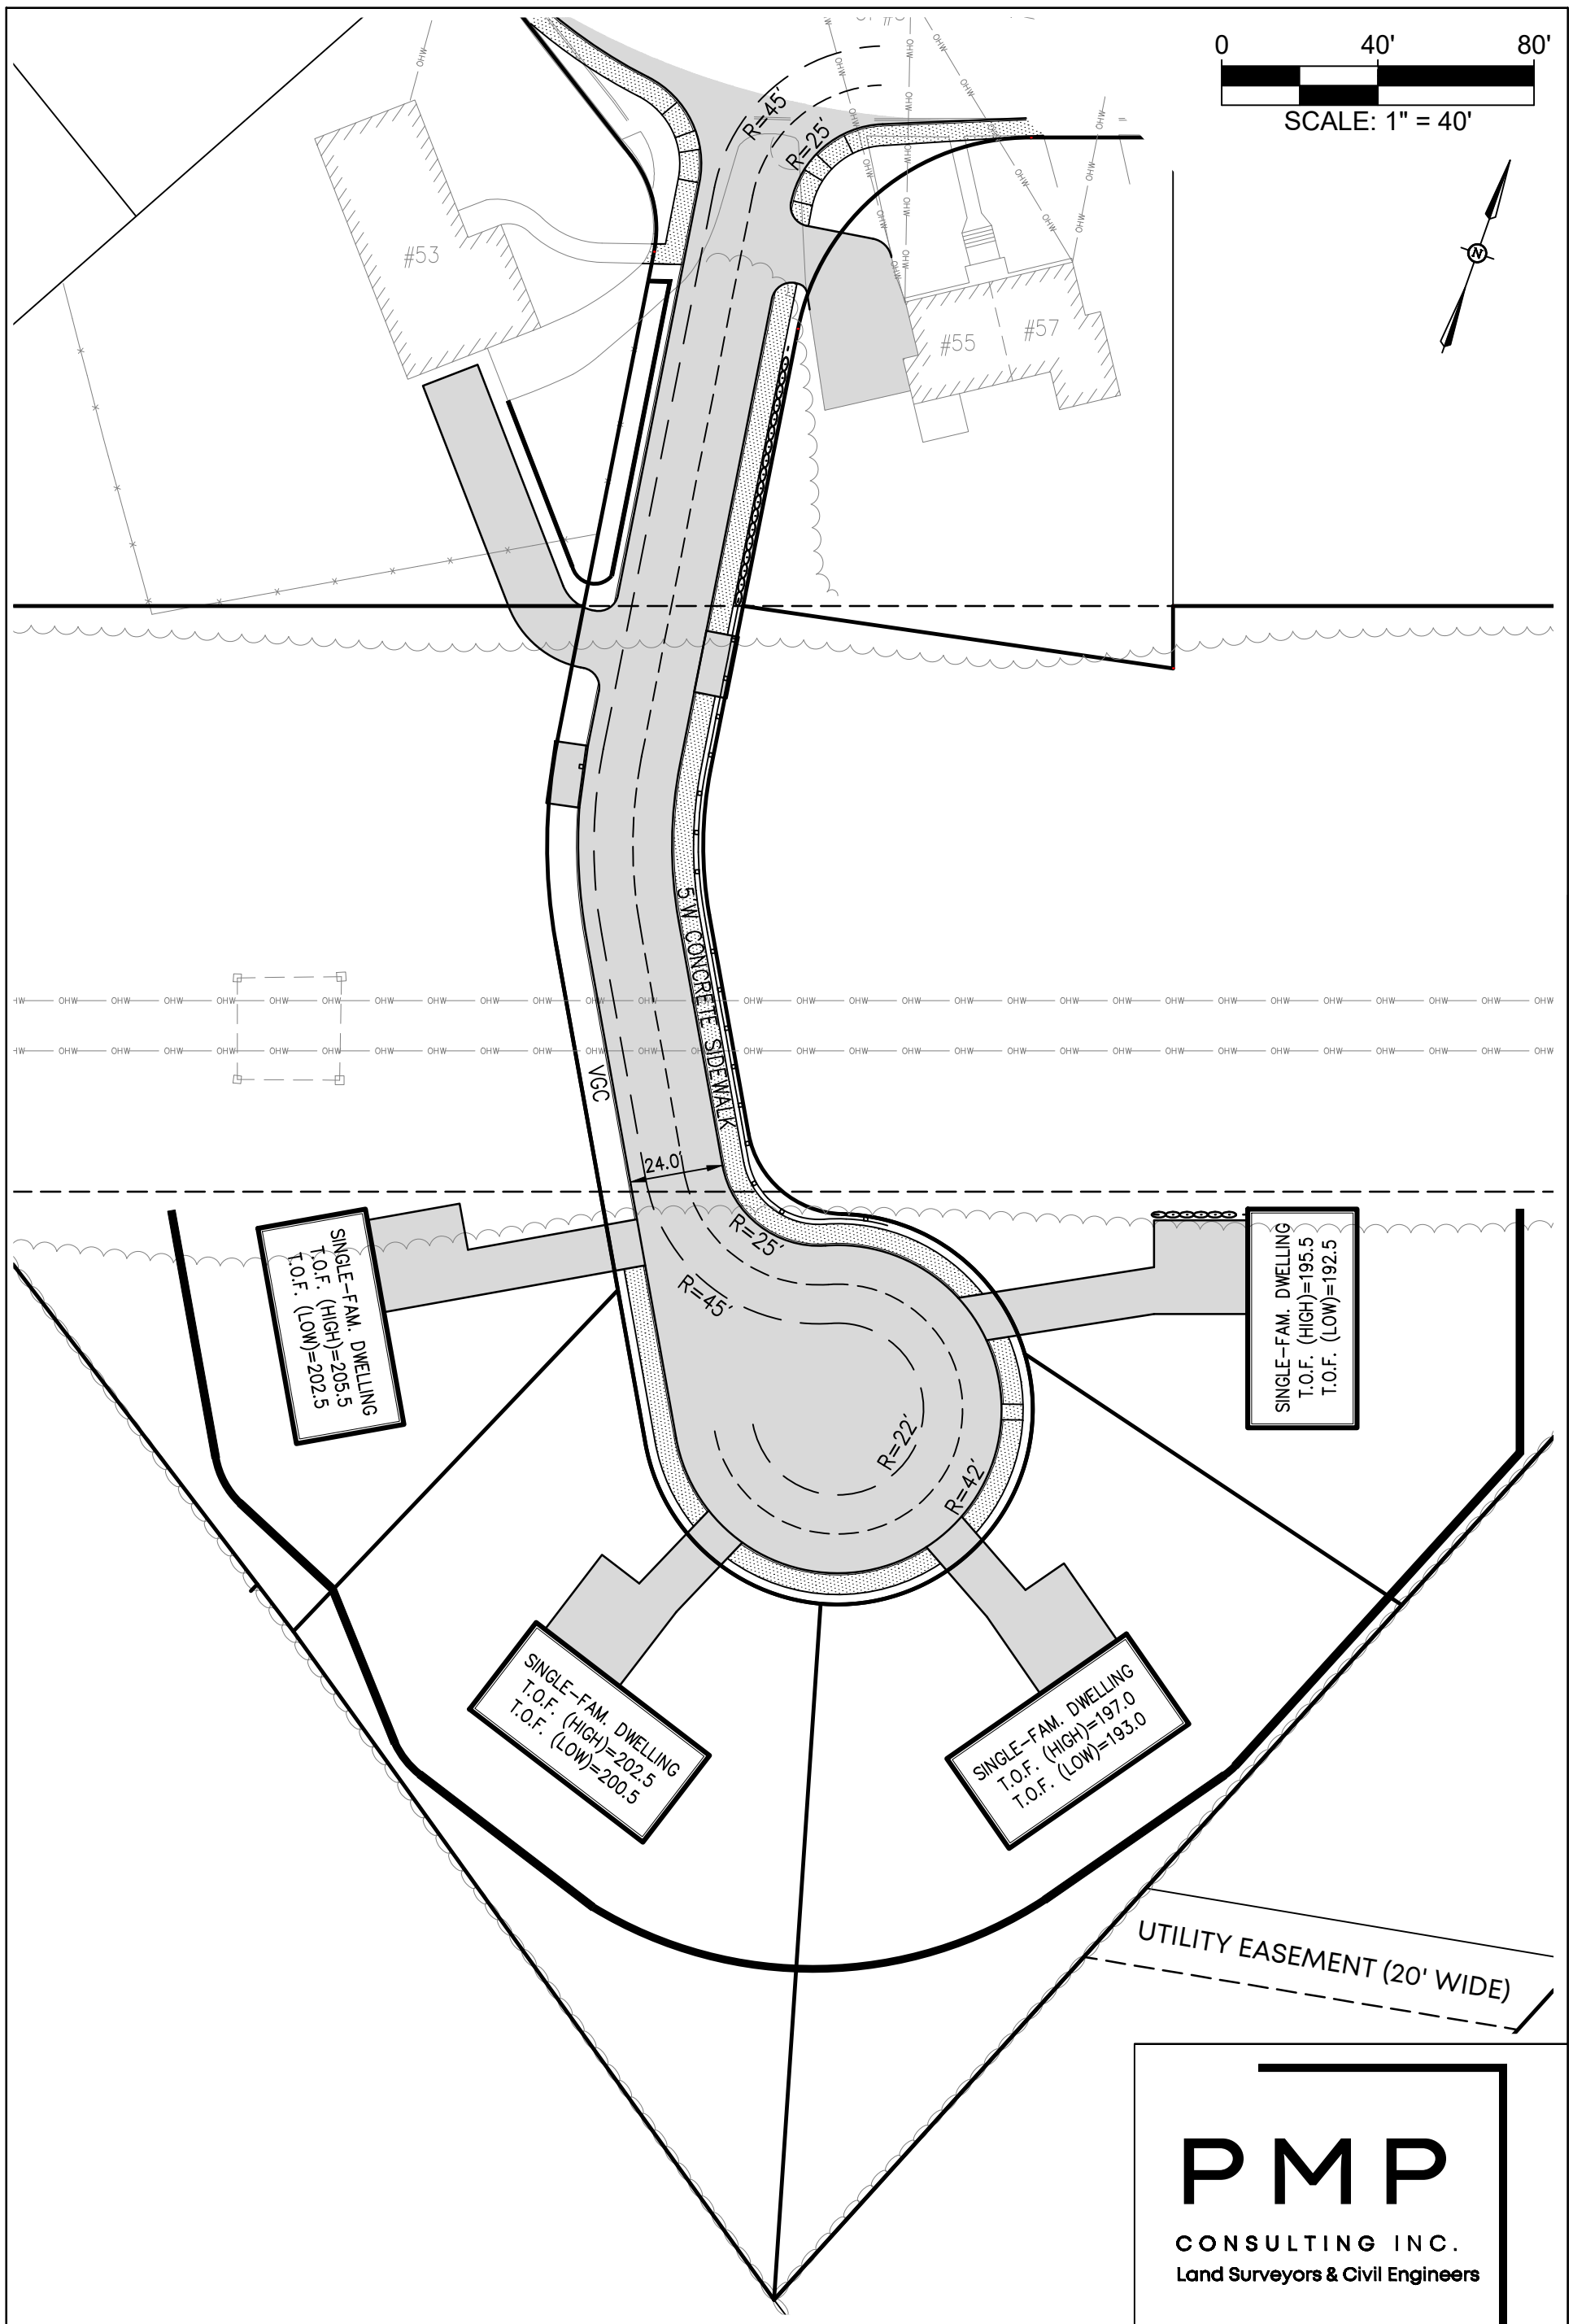

TRUCK TURNING SKETCH

PMP
CONSULTING INC.
Land Surveyors & Civil Engineers

200 North Bedford Street
East Bridgewater, MA 02333
Phone: 508-378-3421
www.pmpconsultinginc.com