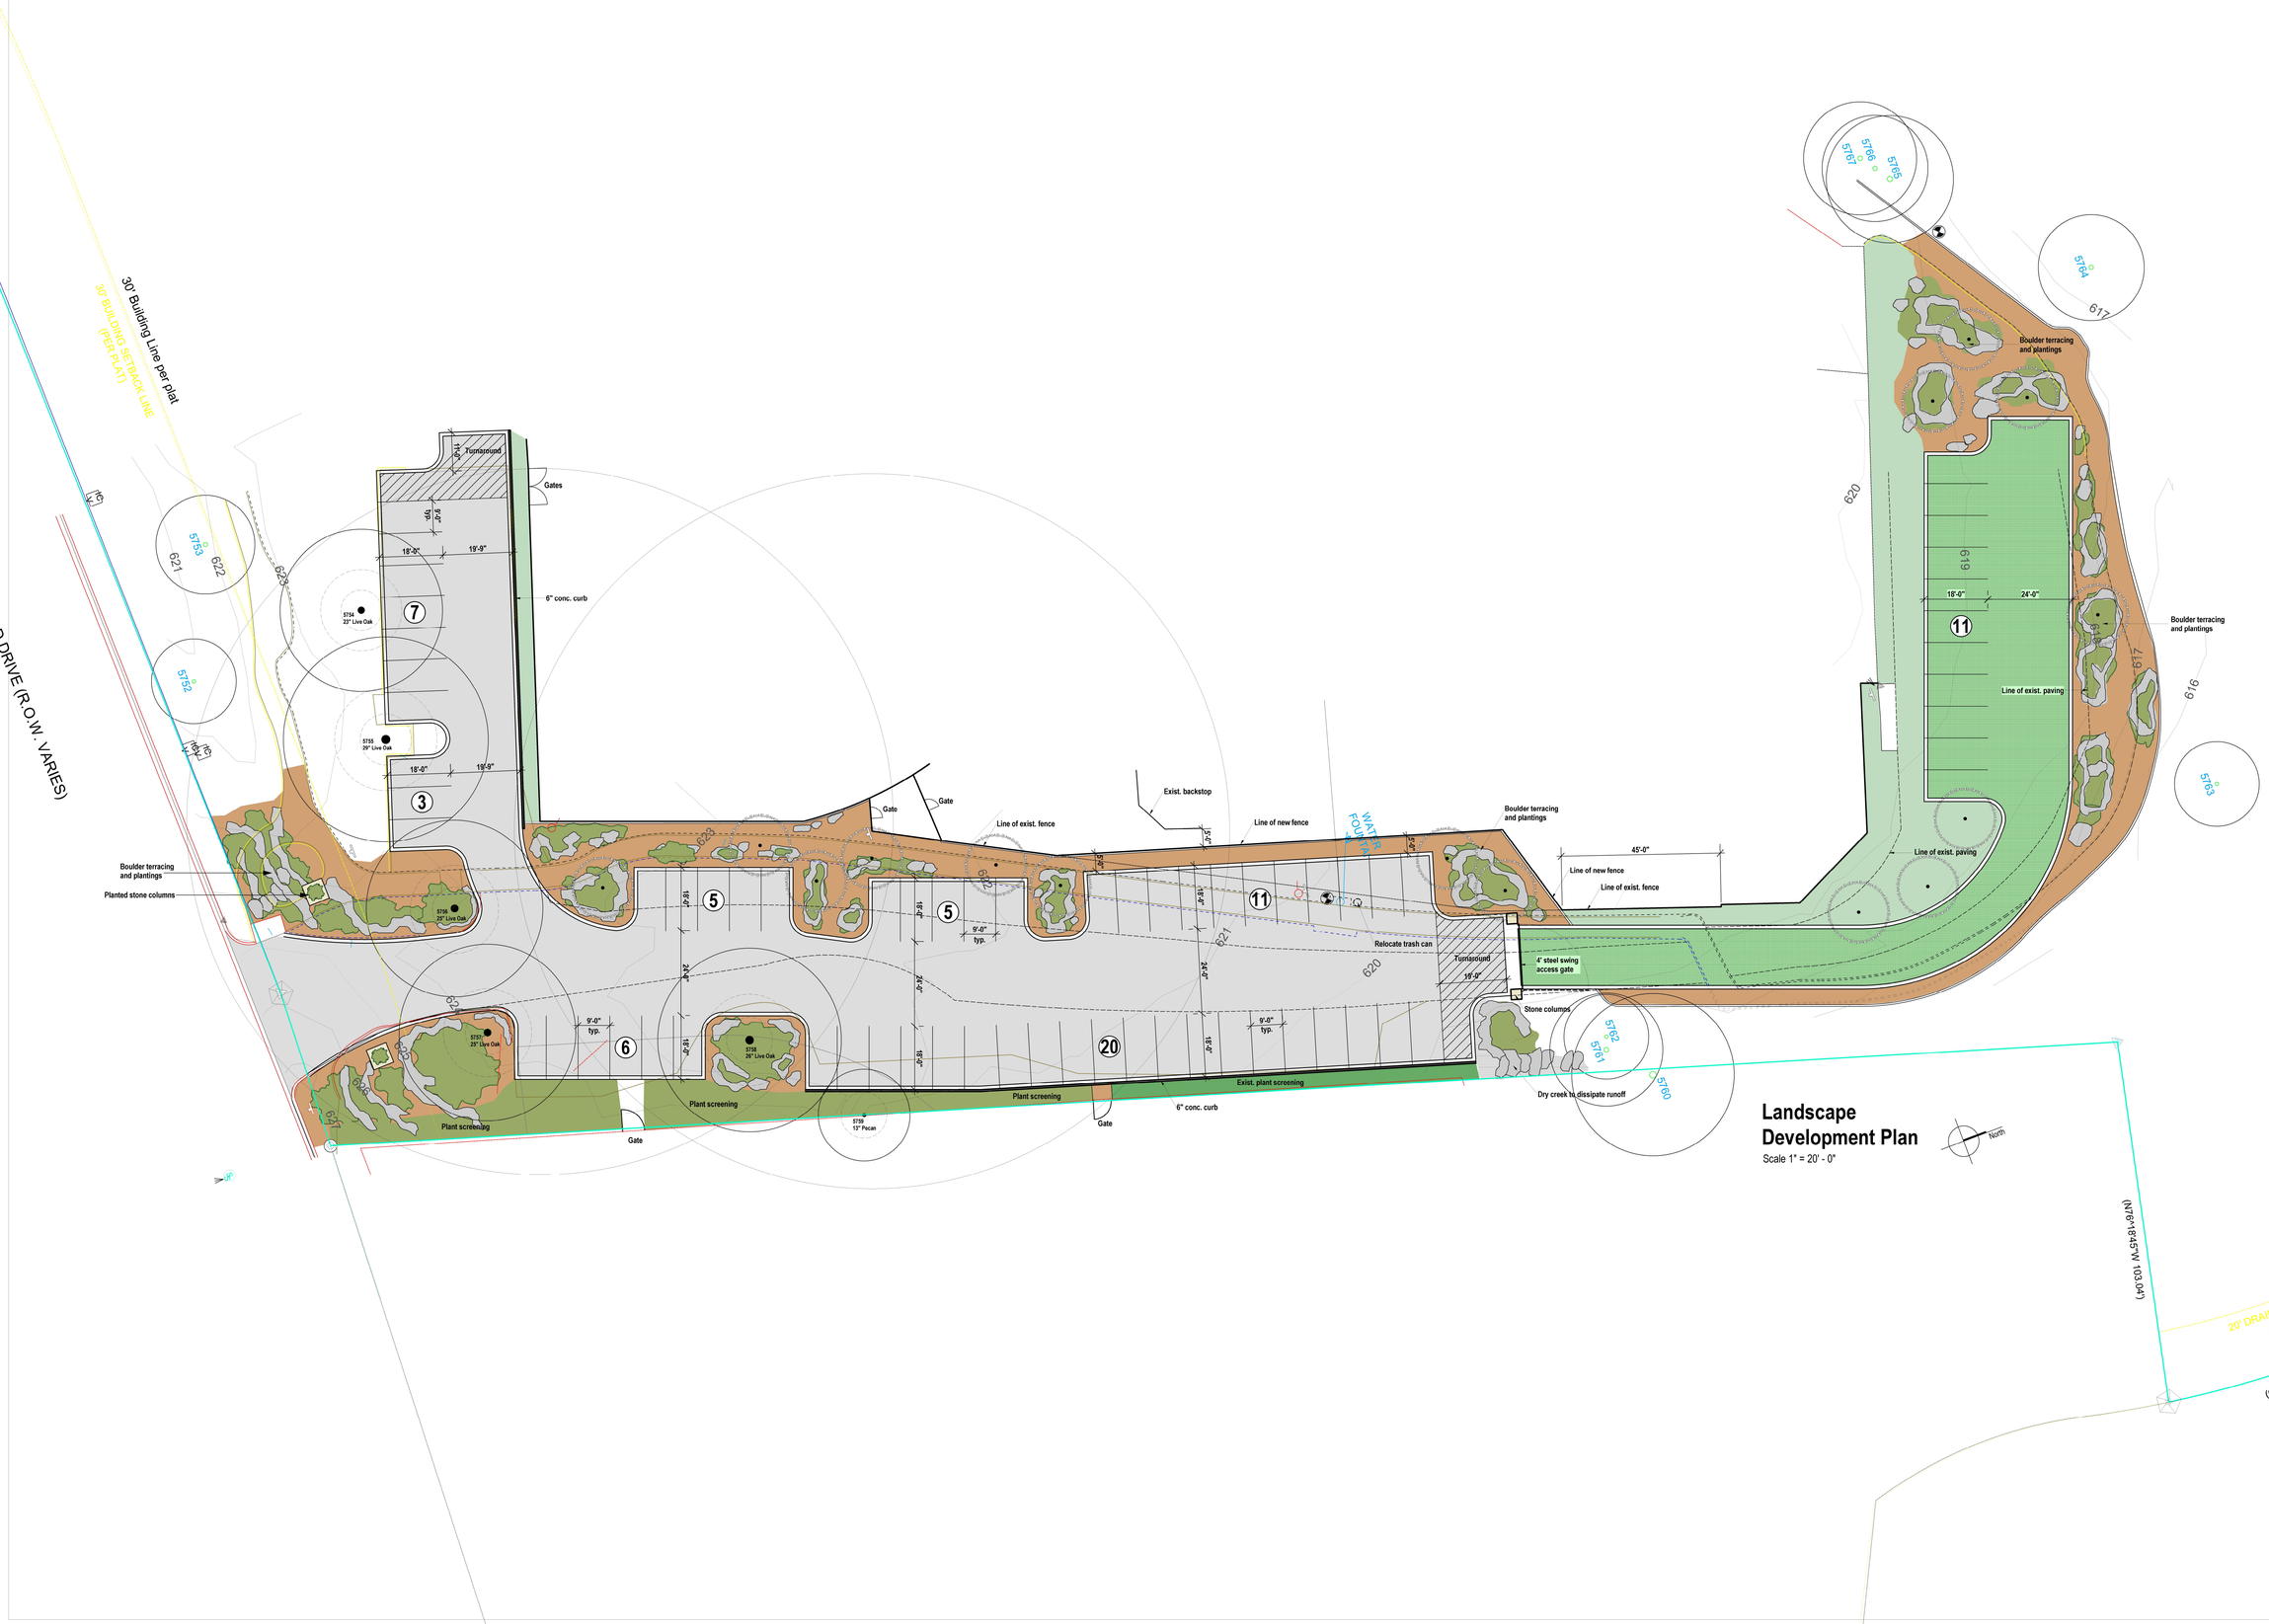

Landscape Development Plan

Scale 1" = 20' - 0"

sitiodesign

curt arnette, asla
landscape architect
6114 ginita lane
austin, texas 78739
512.415.2097
mail@sitiodesign.com
sitiodesign.com

REGISTERED LANDSCAPE ARCHITECT
CURTIS J. ARNETTE
1782
STATE OF TEXAS

Landscape Development Plan for the

Rollingwood Park

Rollingwood Drive

Rollingwood, TX 78746

Date: 10/22/2025

Revised:

L1

Sheet 1 of 1