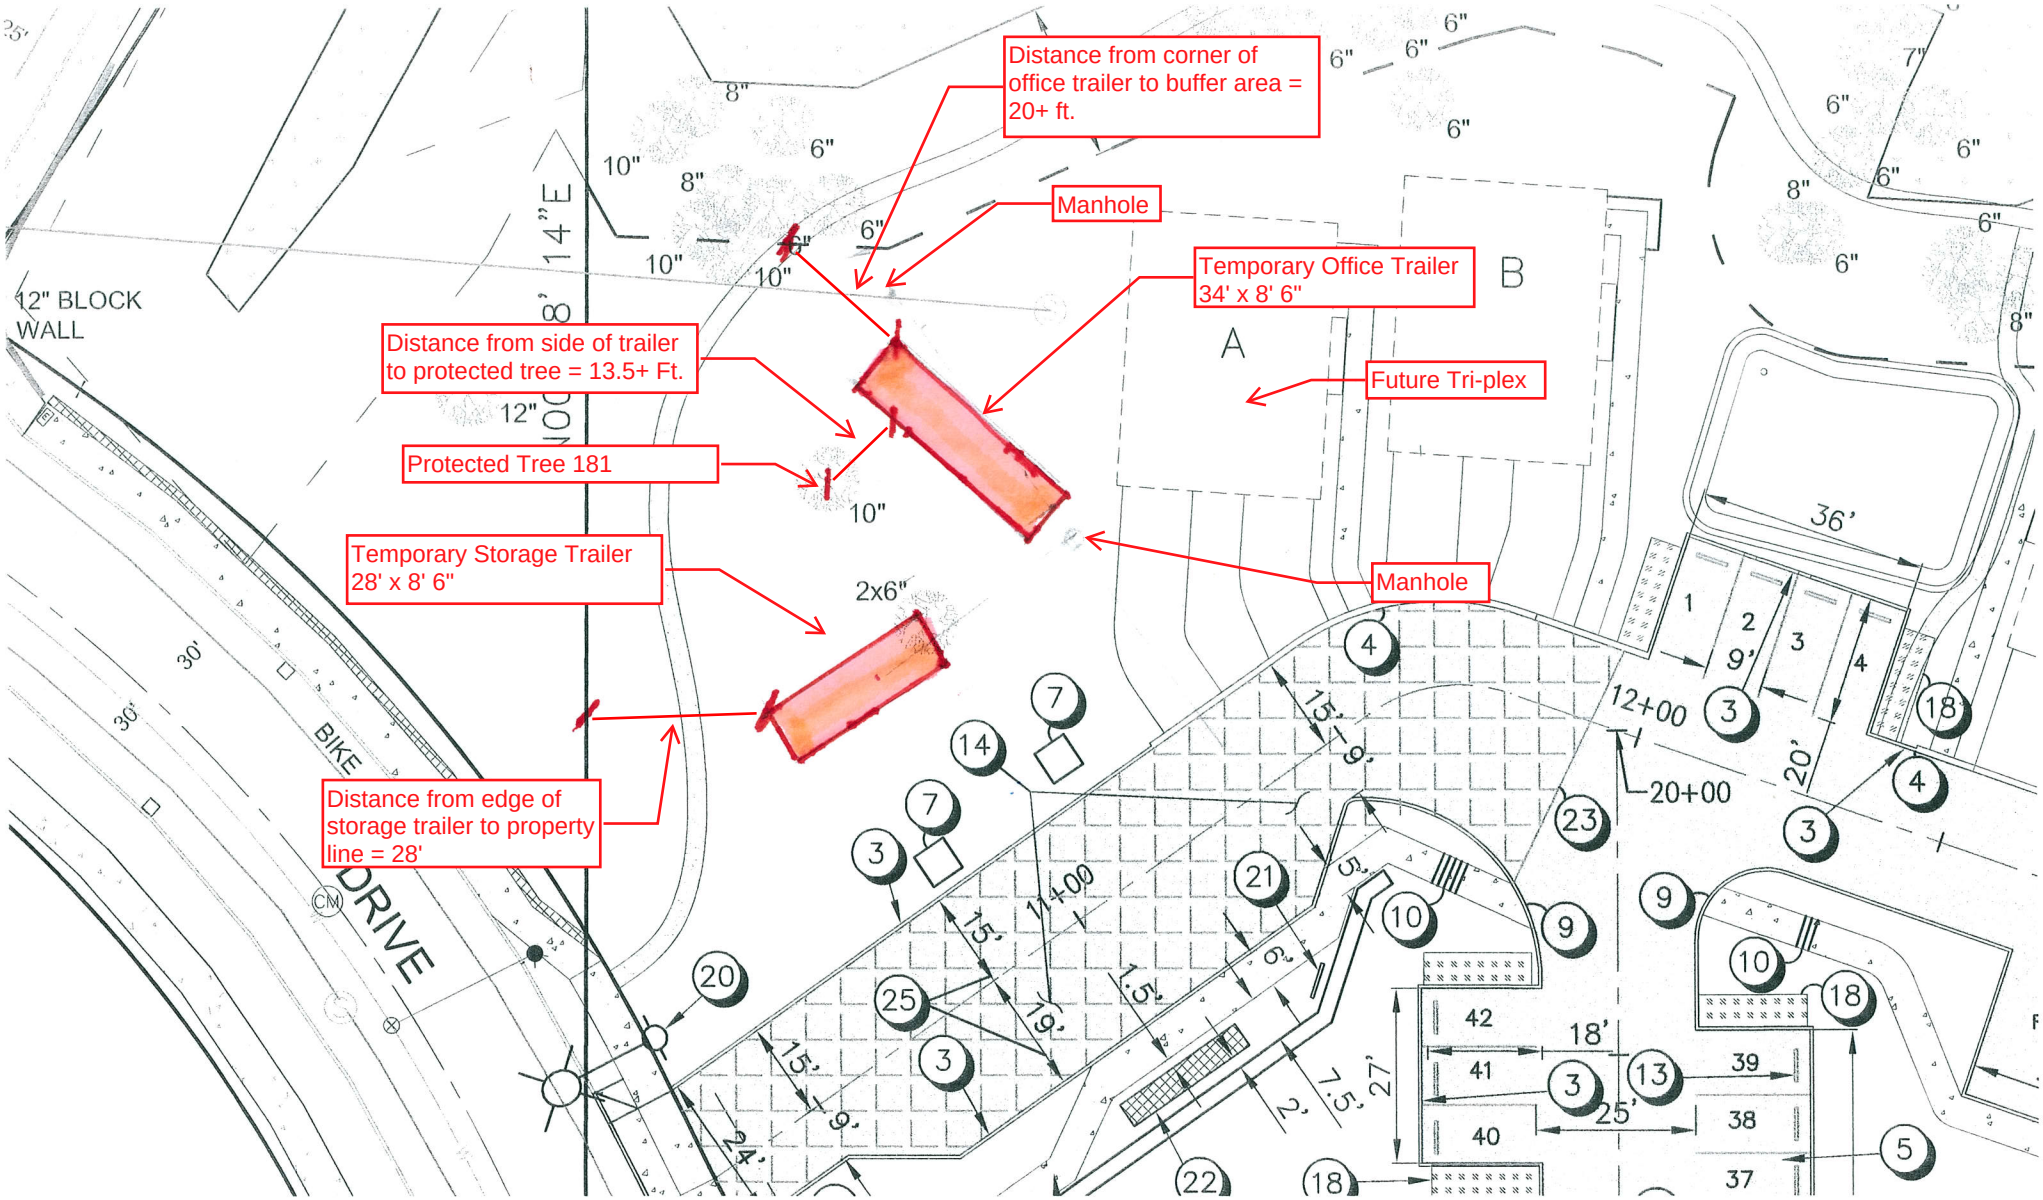

TICKLE CREEK CONSTRUCTION TRAILERS
37101 Dubarko Rd Sandy OR
Scale = 1" = 30 '