


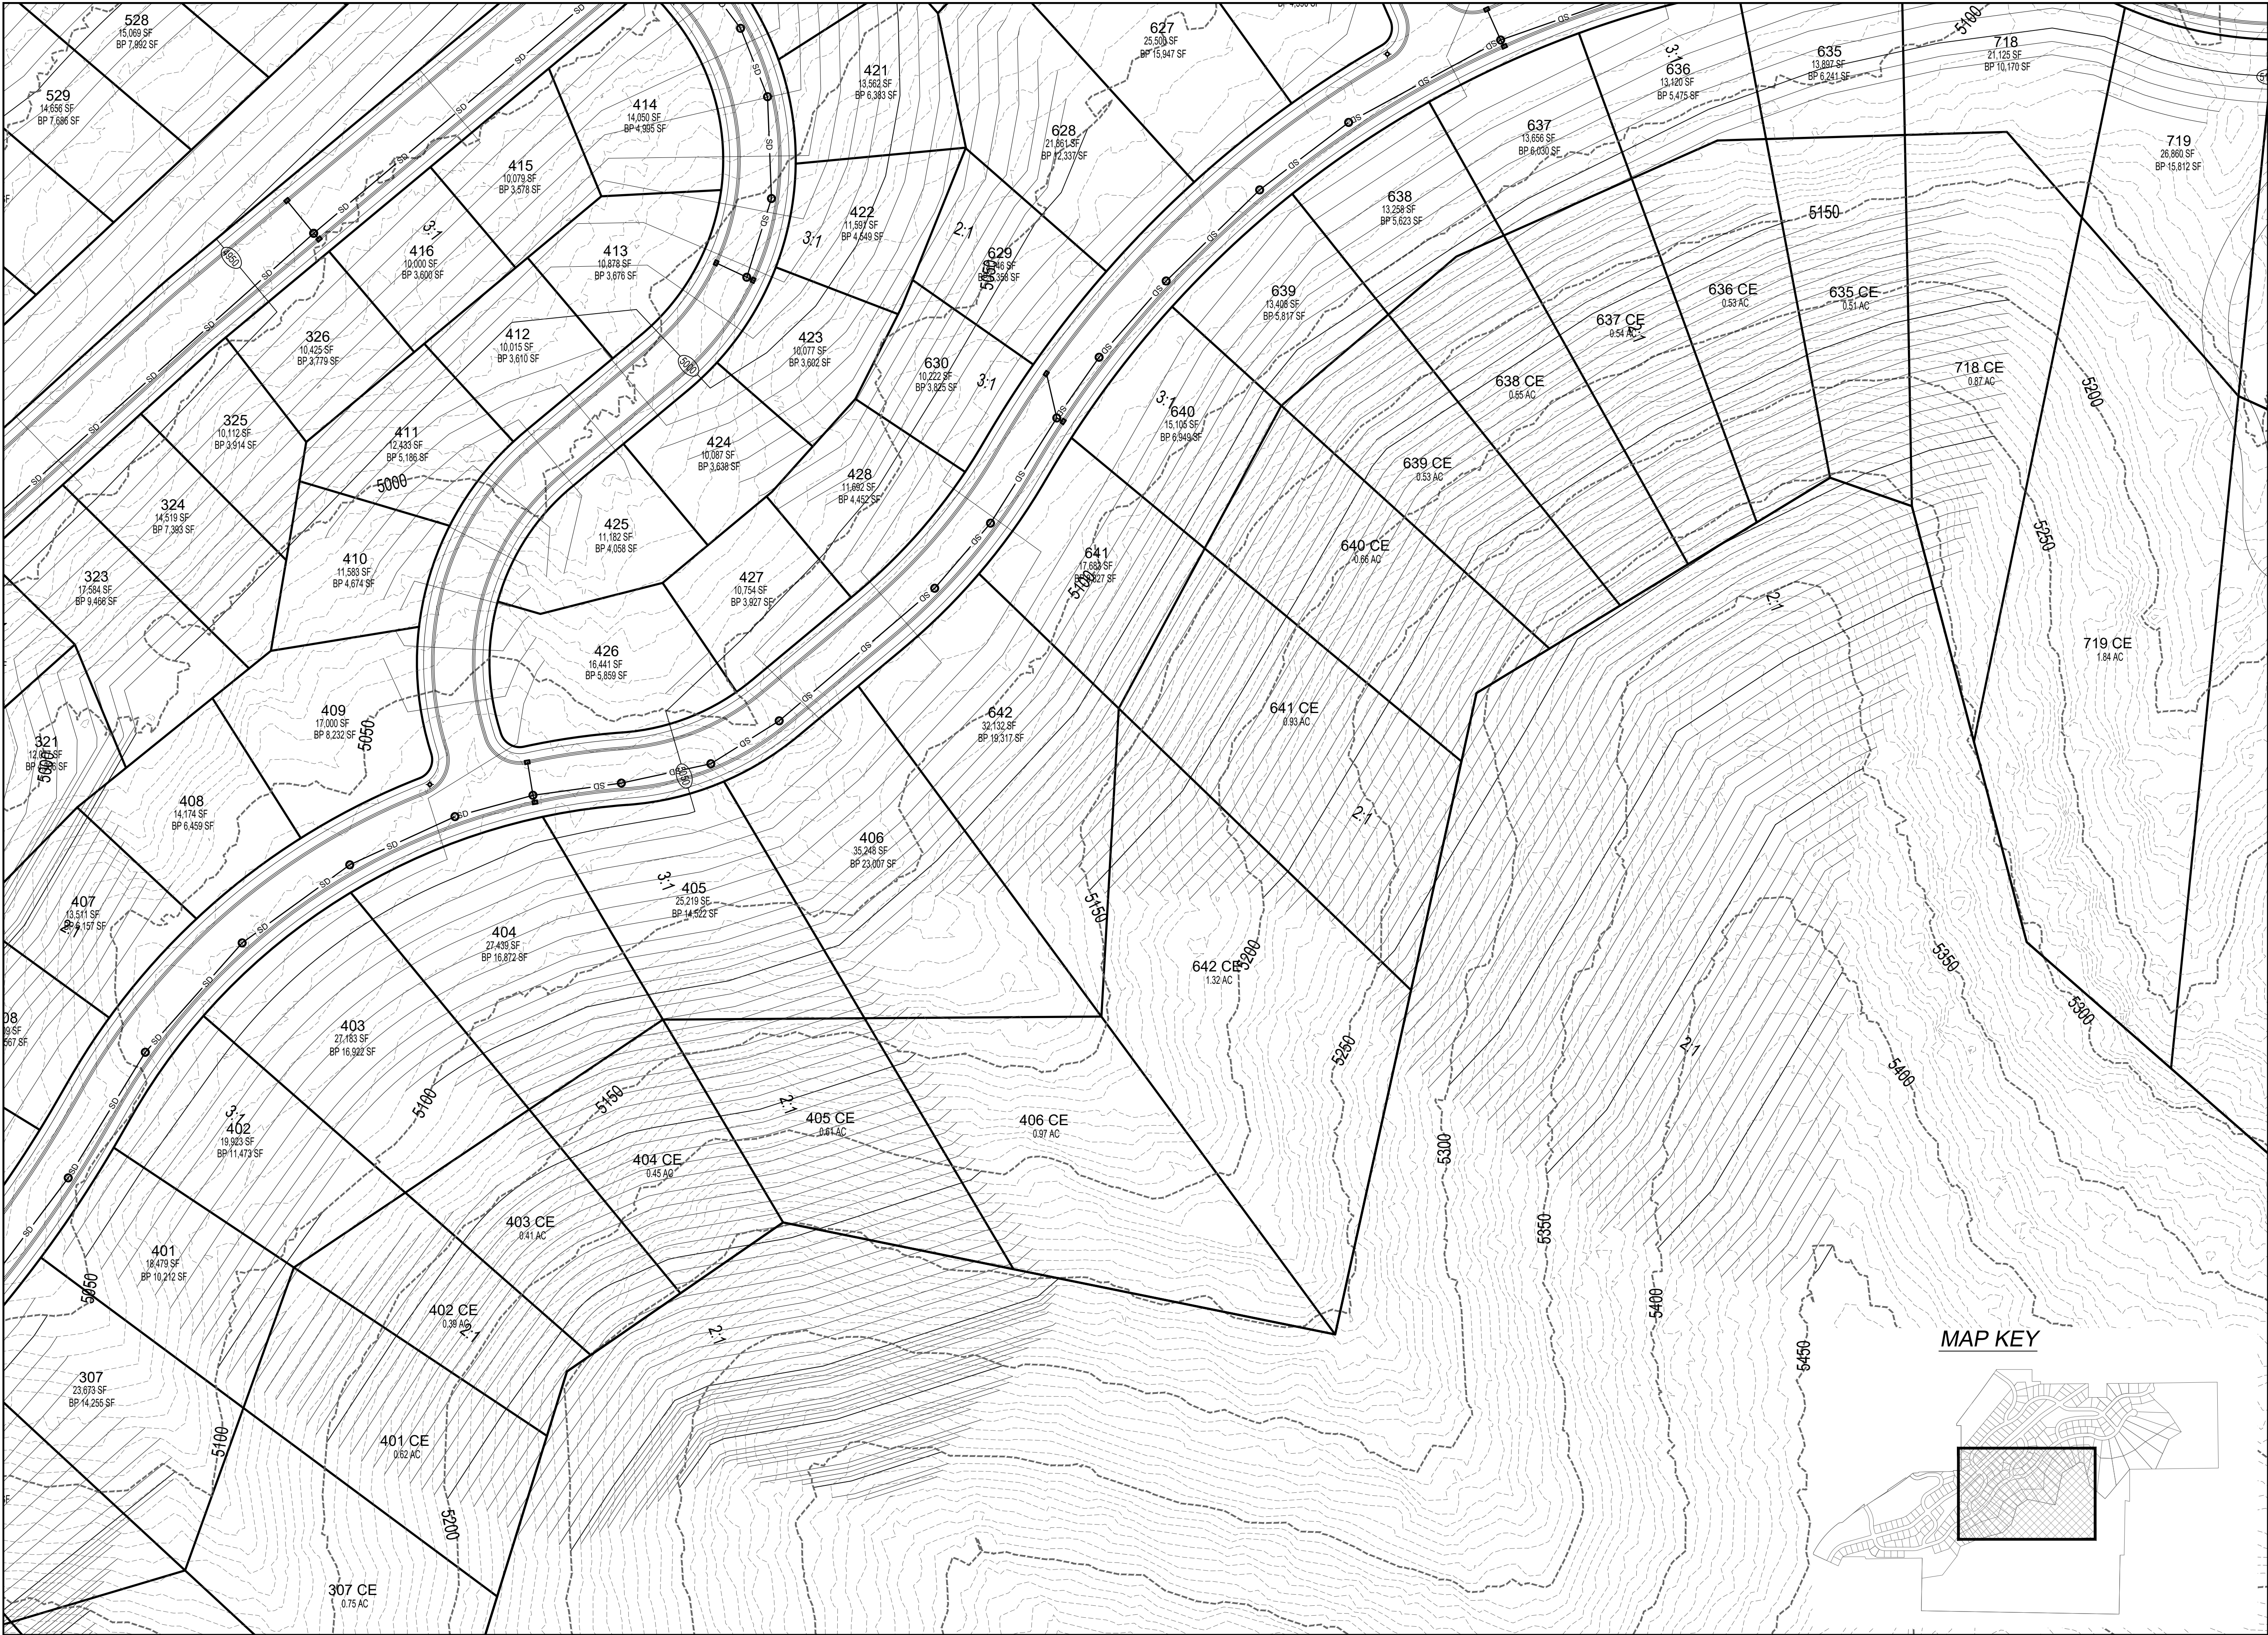

DEVELOPMENT




700 N SR198
SANTAQUIN, UTAH COUNTY, UT

DEVELOPER

GREY CLIFFS LLC.

935 W. CENTER
LINDON, UT 84042
801.785.8458

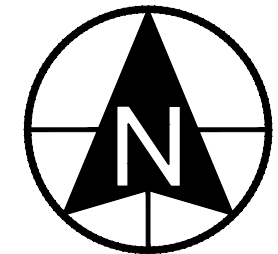


SCALE: 1"= 100'



Berg
CIVIL ENGINEERING

11038 N Highland Blvd Suite 400
Highland UT, 84003
office: (801) 492-1277
cell: (801) 616-1677

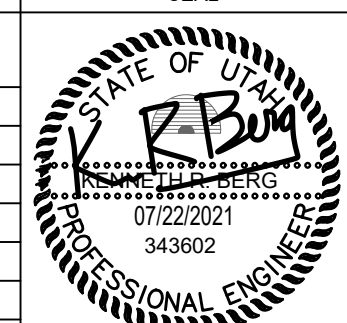REVISIONS			SEAL
NO.	DATE	DESCRIPTION	
1			
2			
3			
4			
5			
6			

ACTION	DATE
PRELIMINARY PLAN	8/12/2021

PROJECT




DESCRIPTION

PRELIMINARY PLAN

SHEET NAME	SHEET NUMBER
GRADING	C3.4

© 2021 Berg Engineering, Inc. All rights reserved. No part of this document may be reproduced without written permission from Berg Engineering, Inc.

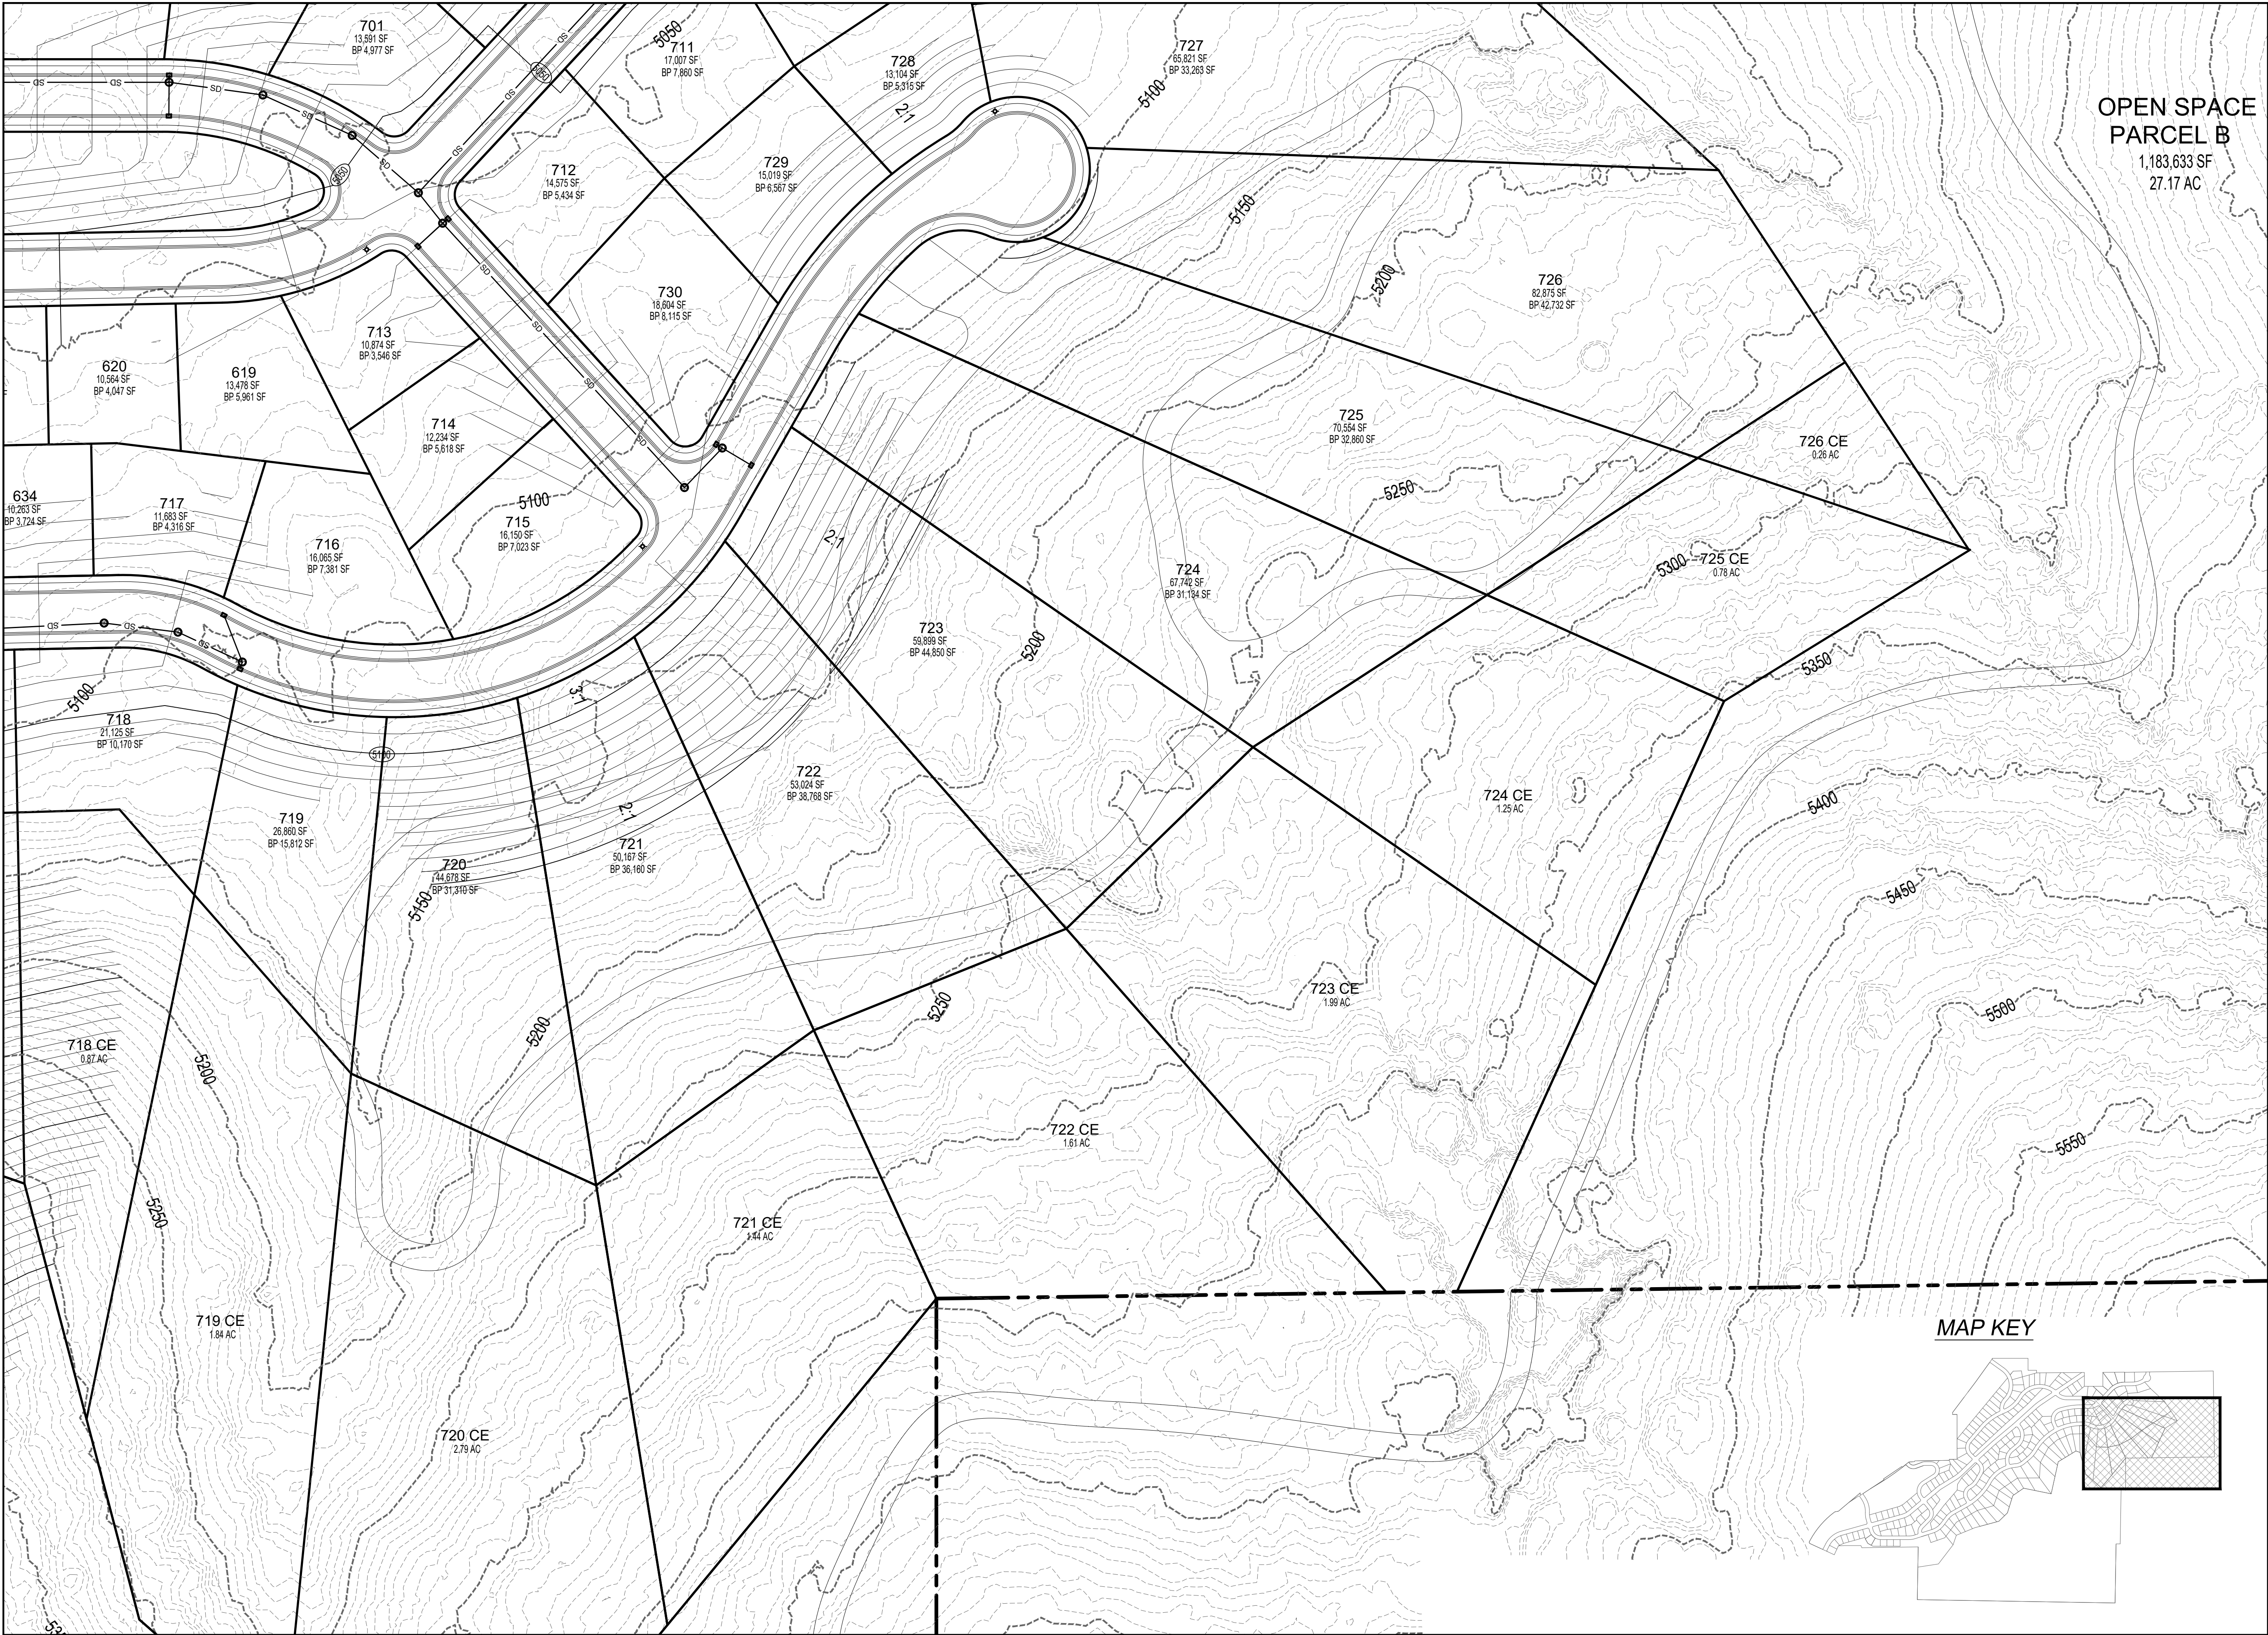

OPEN SPACE
PARCEL B
1,183,633 SF
27.17 AC

DEVELOPMENT




700 N SR198
SANTAQUIN, UTAH COUNTY, UT

DEVELOPER

**GREY
CLIFFS
LLC.**


935 W. CENTER
LINDON, UT 84042
801.785.8458

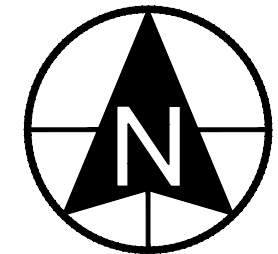

SCALE: 1"= 100'



CIVIL ENGINEERING
11038 N Highland Blvd Suite 400
Highland Ut, 84003
office: (801) 492-1277
cell: (801) 616-1677

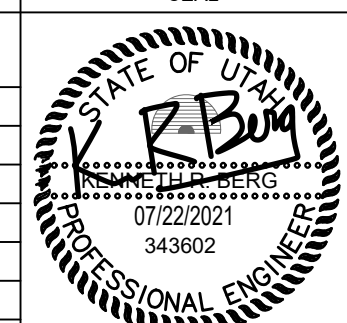REVISIONS			SEAL
NO.	DATE	DESCRIPTION	
1			
2			
3			
4			
5			
7			

ACTION	DATE
PRELIMINARY PLAN	8/12/2021

PROJECT




DESCRIPTION

**PRELIMINARY
PLAN**

SHEET NAME	SHEET NUMBER
GRADING	C3.5

www.bergcivil.com/2021/08/12/2021-preliminary-plan/

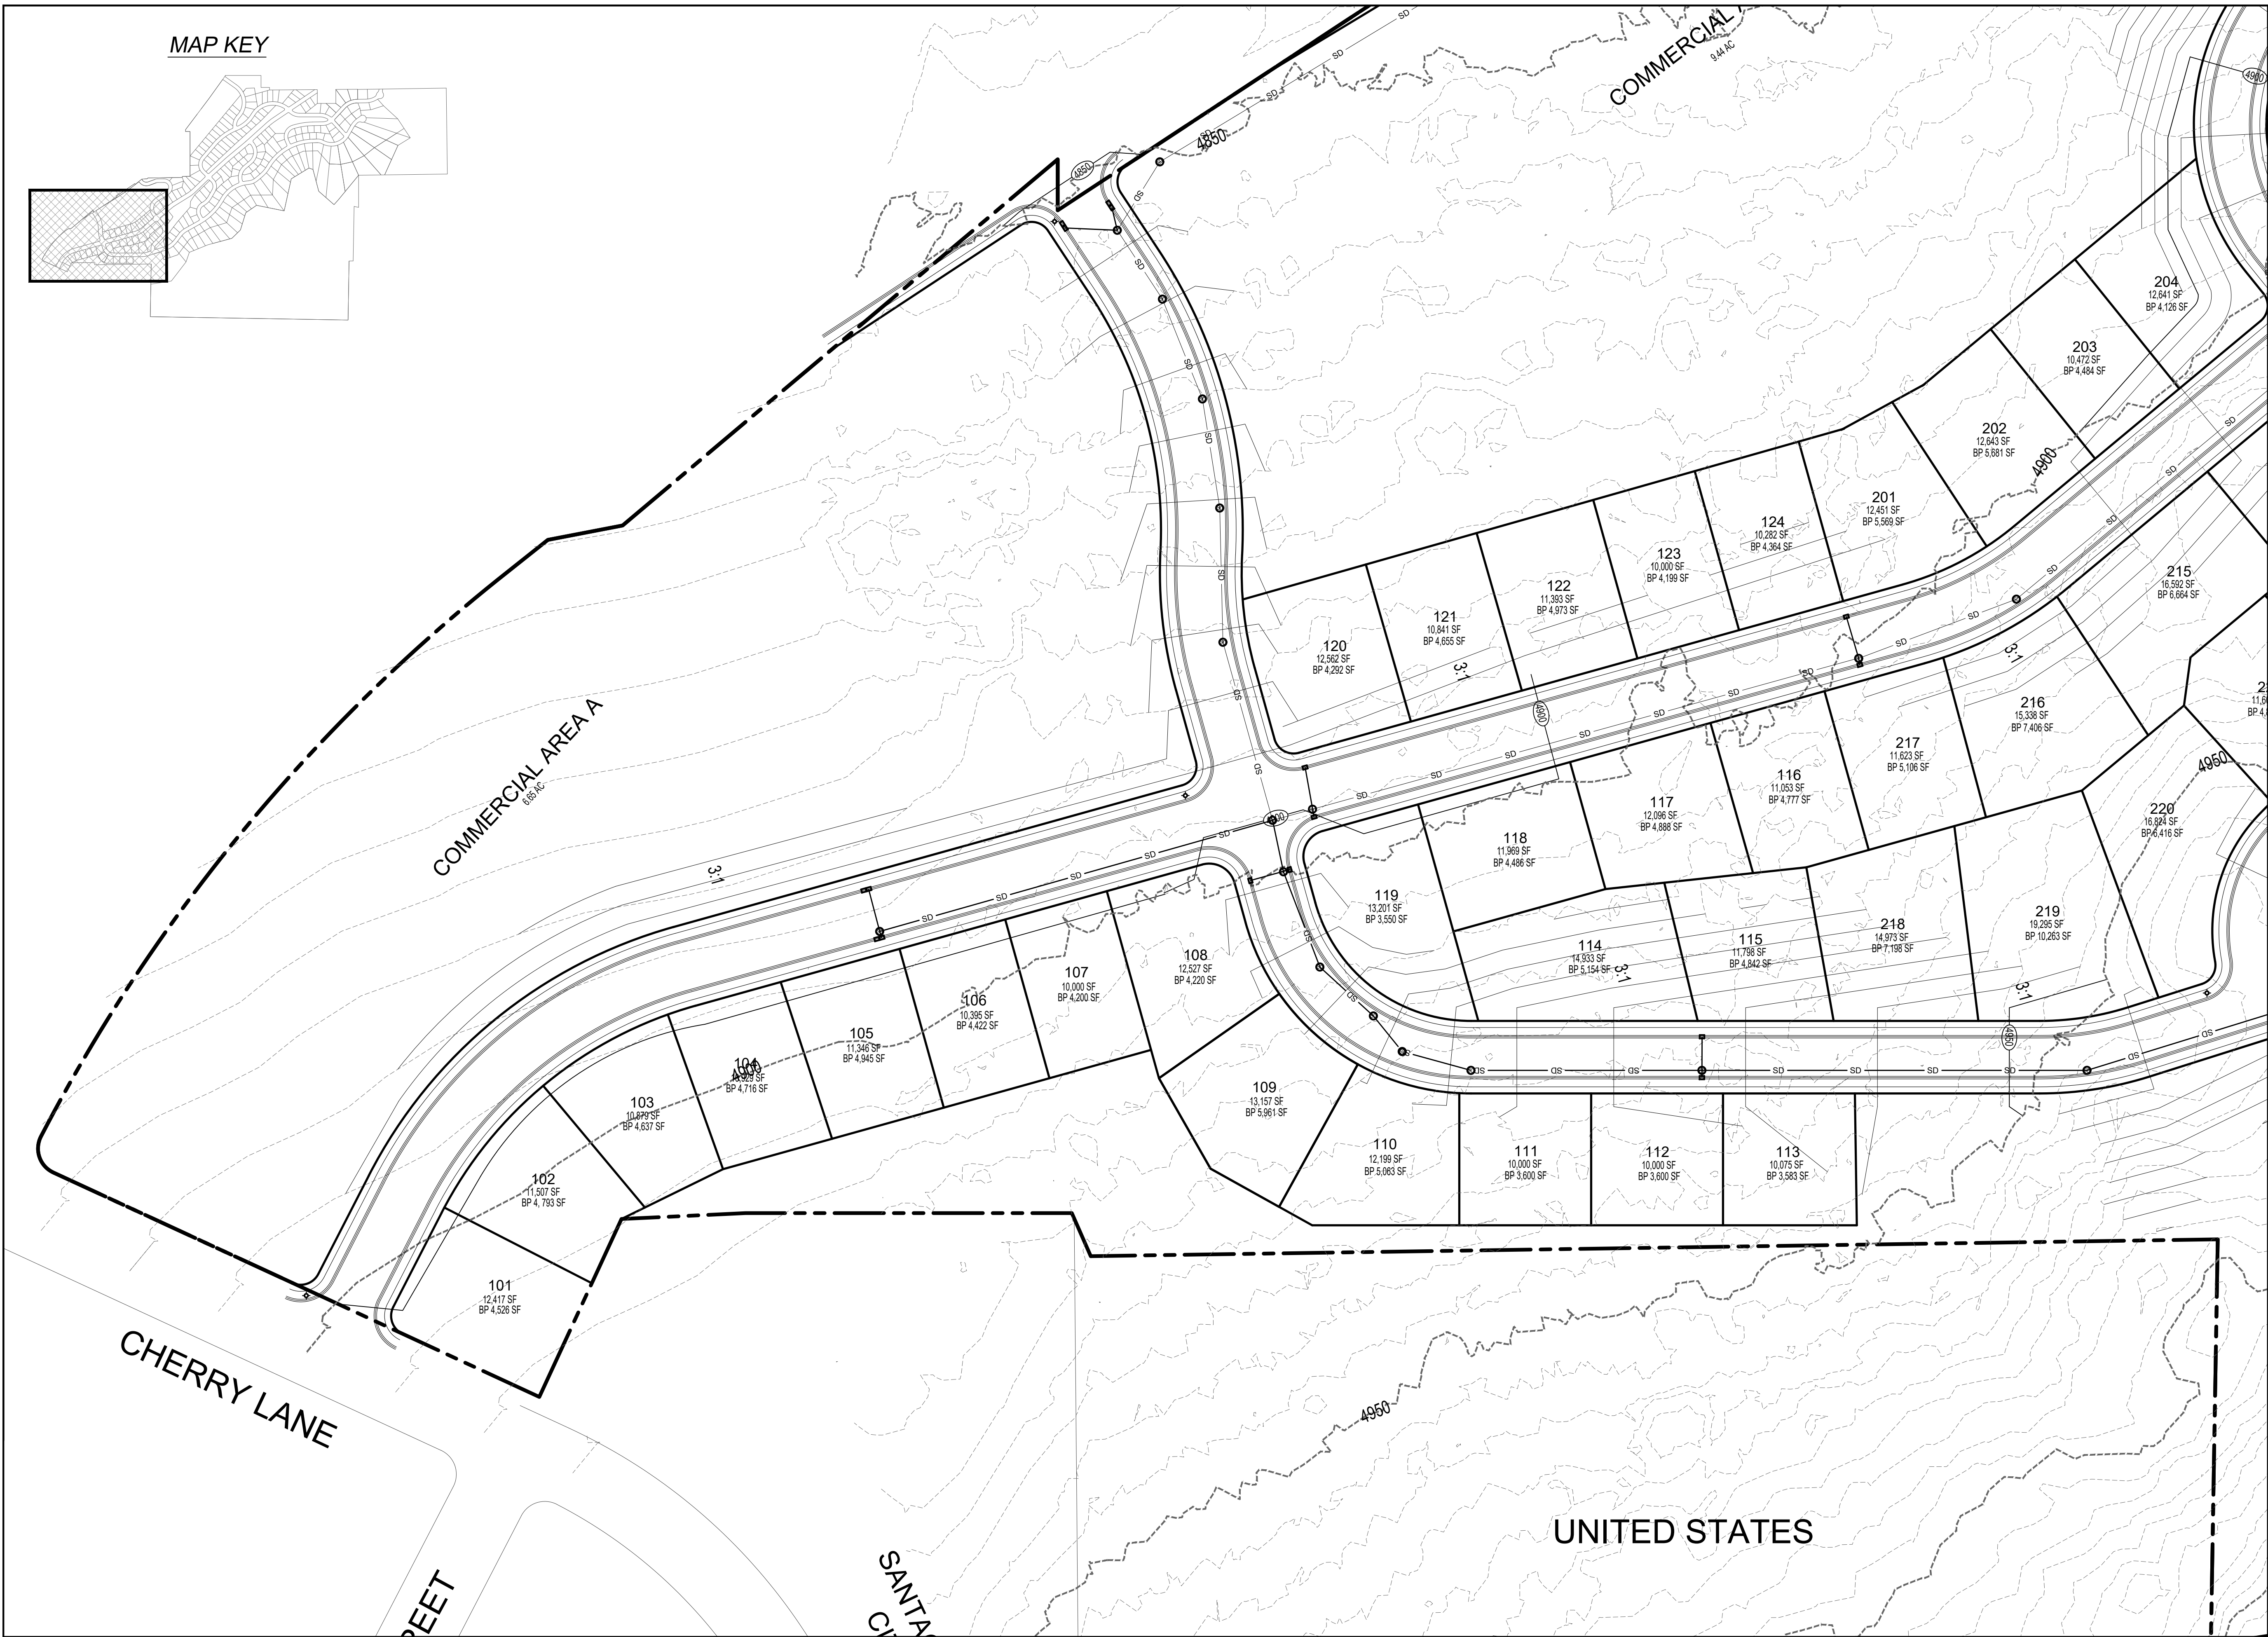

DEVELOPMENT




700 N SR198
SANTAQUIN, UTAH COUNTY, UT

DEVELOPER

GREY CLIFFS LLC.

935 W. CENTER
LINDON, UT 84042
801.785.8458

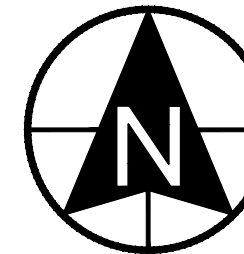


0 30 60 120 180

SCALE: 1"= 60'



Berg CIVIL ENGINEERING

11038 N Highland Blvd Suite 400
Highland Ut, 84003
office: (801) 492-1277
cell: (801) 616-1677

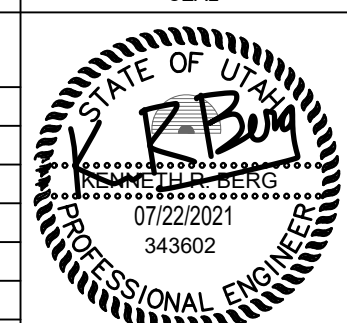REVISIONS			SEAL
NO.	DATE	DESCRIPTION	
1			
2			
3			
4			
5			
6			
7			

ACTION	DATE
PRELIMINARY PLAN	8/12/2021

PROJECT




DESCRIPTION

PRELIMINARY PLAN

SHEET NAME	SHEET NUMBER
GRADING	C3.6

www.bergcivil.com/2021/07/22/2021/343602/

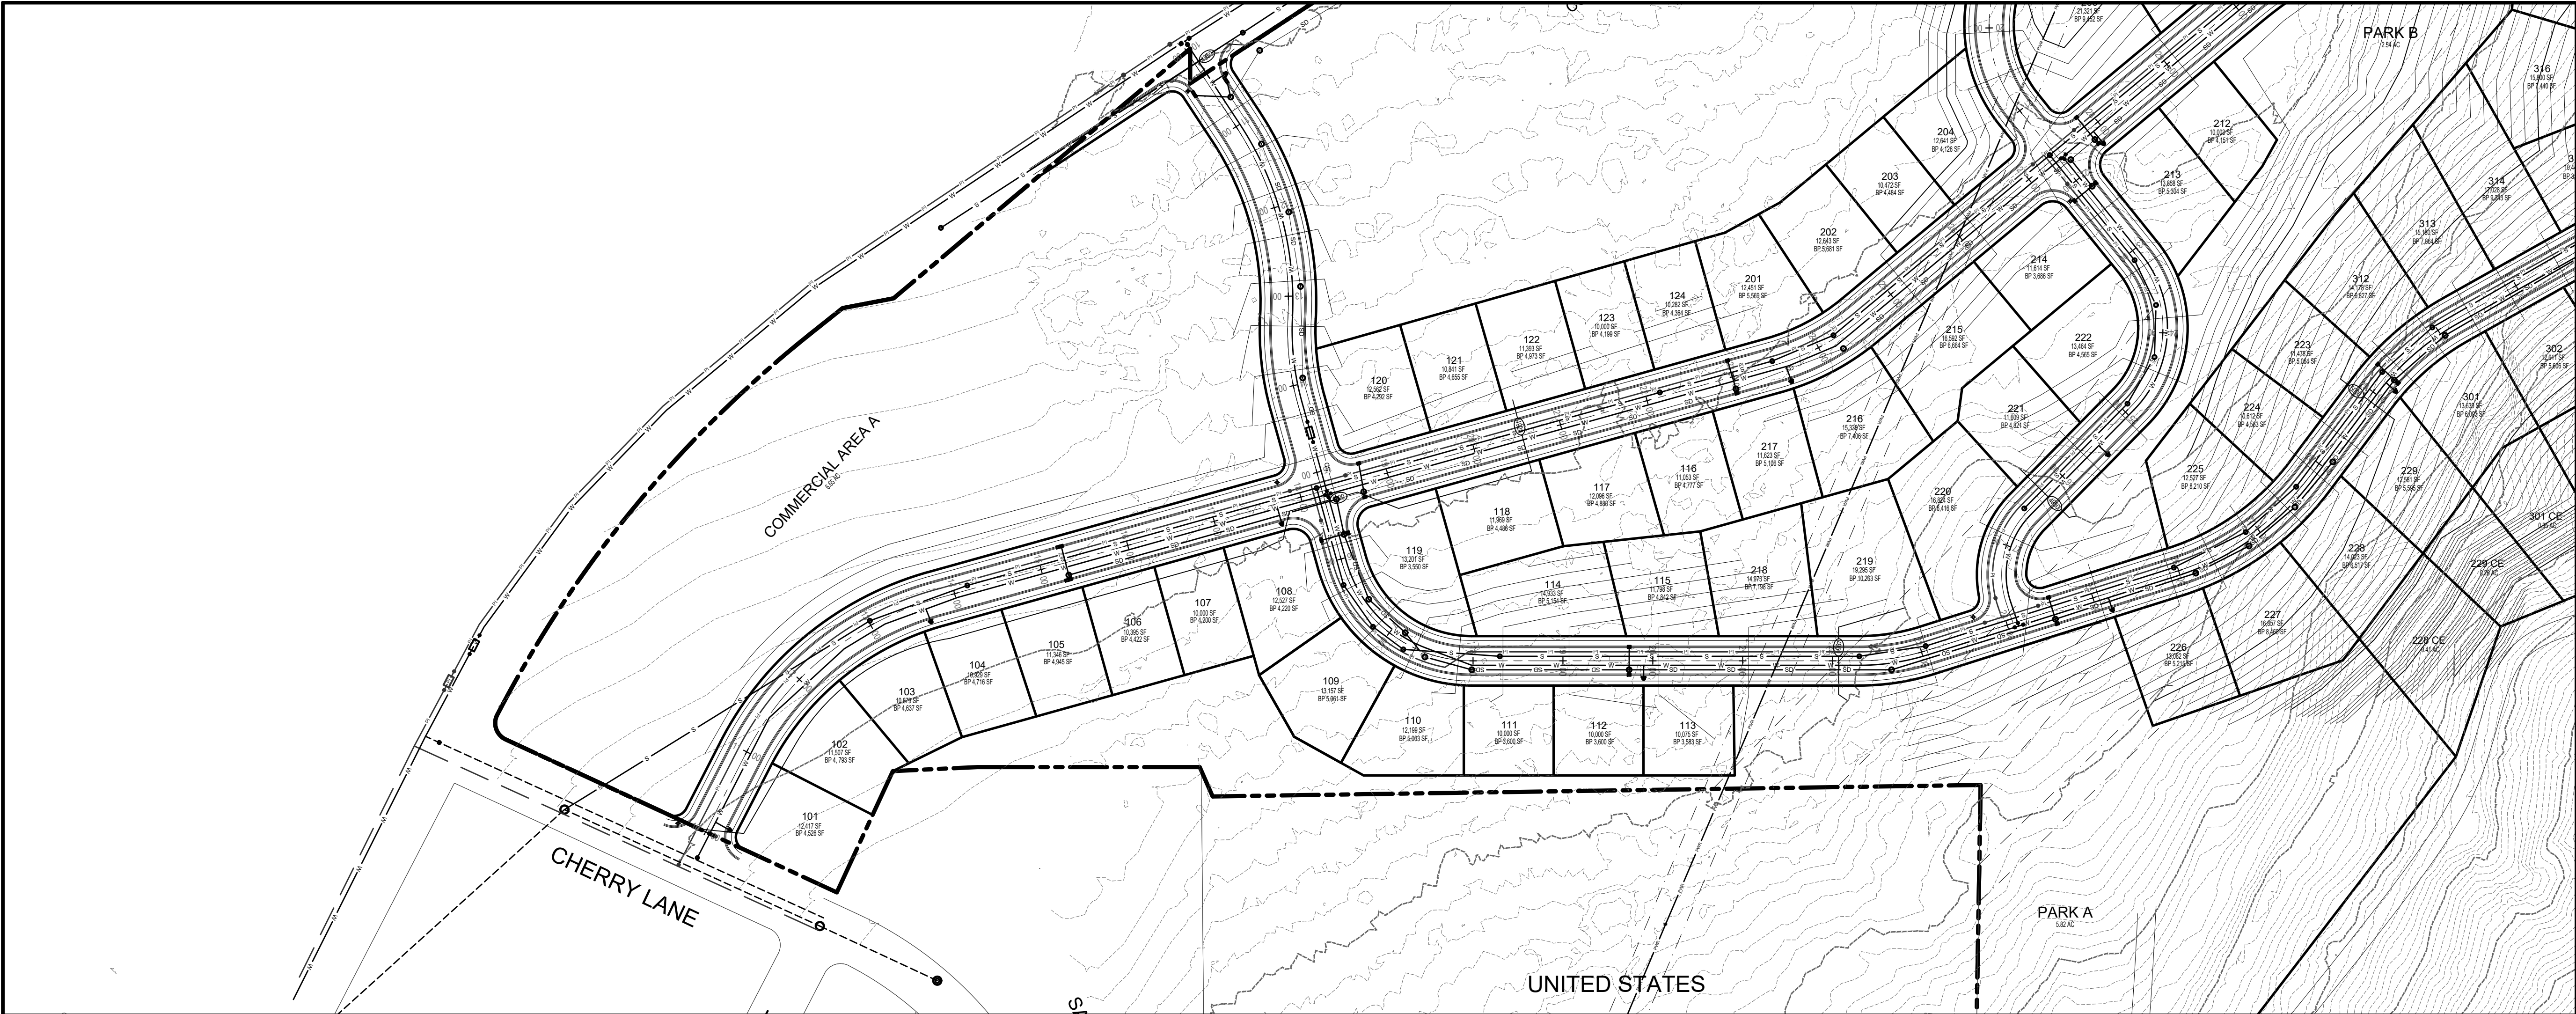

DEVELOPMENT

700 N SR198
SANTAQUIN, UTAH COUNTY, UT

DEVELOPER

GREY CLIFFS LLC.

935 W. CENTER
LINDON, UT 84042
801.785.8458



SCALE: 1"= 100'

BERG
CIVIL ENGINEERING

11038 N Highland Blvd Suite 400
Highland Ut, 84003
office: (801) 492-1277
cell: (801) 616-1677

REVISIONS			SEAL
NO.	DATE	DESCRIPTION	
1			
2			
3			
4			
5			
6			
ACTION			DATE
PRELIMINARY PLAN			8/12/2021
PROJECT			
DESCRIPTION			
PRELIMINARY PLAN			
SHEET NAME		SHEET NUMBER	
GREY CLIFFS DR		C4.1	

See drawing 001021grey cliffpreliminary plan_c4.1.pdf for details

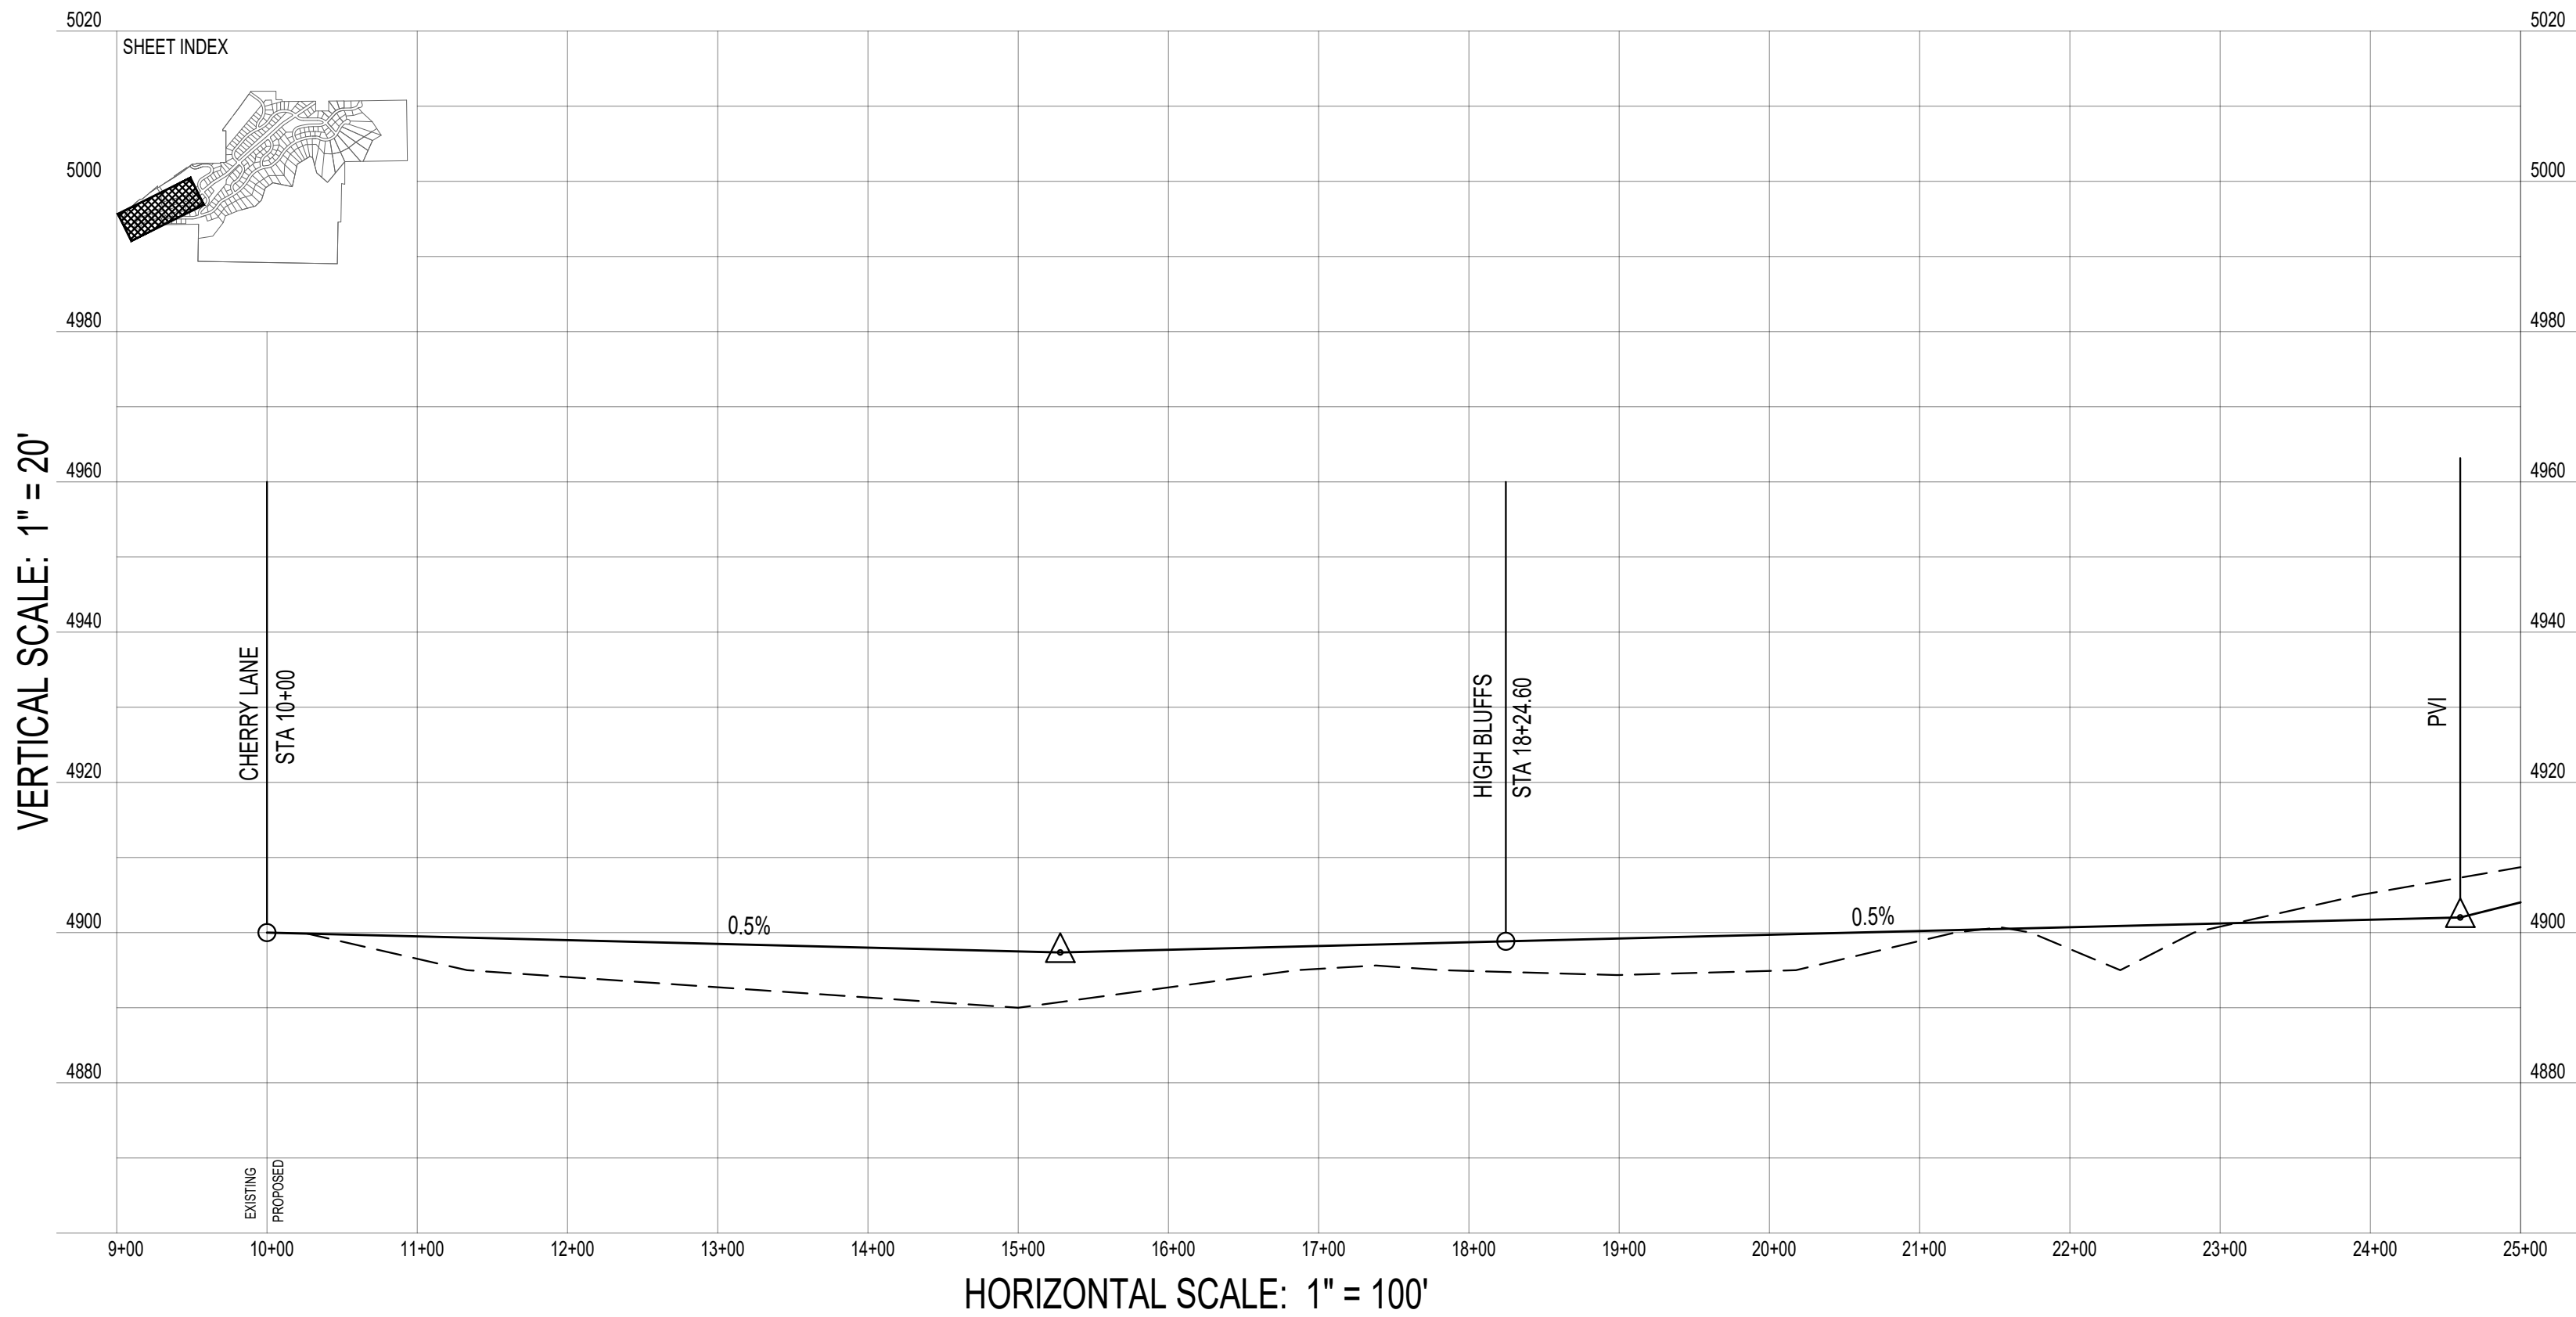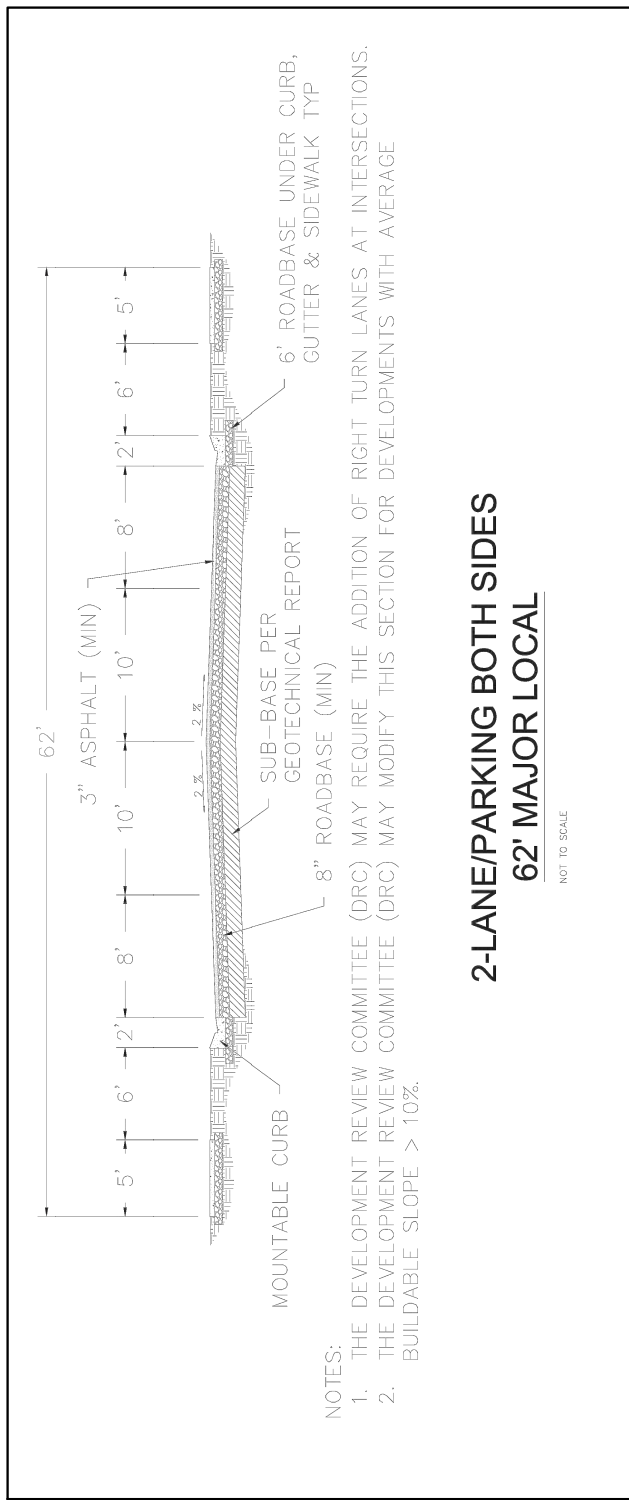



DEVELOPMENT

700 N SR198
SANTAQUIN, UTAH COUNTY, UT

DEVELOPER

GREY CLIFFS LLC.

935 W. CENTER
LINDON, UT 84042
801.785.8458

SCALE: 1"= 100'

BERG
CIVIL ENGINEERING
11038 N Highland Blvd Suite 400
Highland Ut, 84003
office (801) 492-1277
cell (801) 616-1677

REVISIONS			SEAL
NO.	DATE	DESCRIPTION	
1			
2			
3			
4			
5			
6			
ACTION			DATE
PRELIMINARY PLAN			8/12/2021



PROJECT

DESCRIPTION

PRELIMINARY PLAN

SHEET NAME	SHEET NUMBER
GREY CLIFFS DR	C4.2

see drawing c42021grey cliffspreliminary planpage 2 of 4.pdf
08-2021

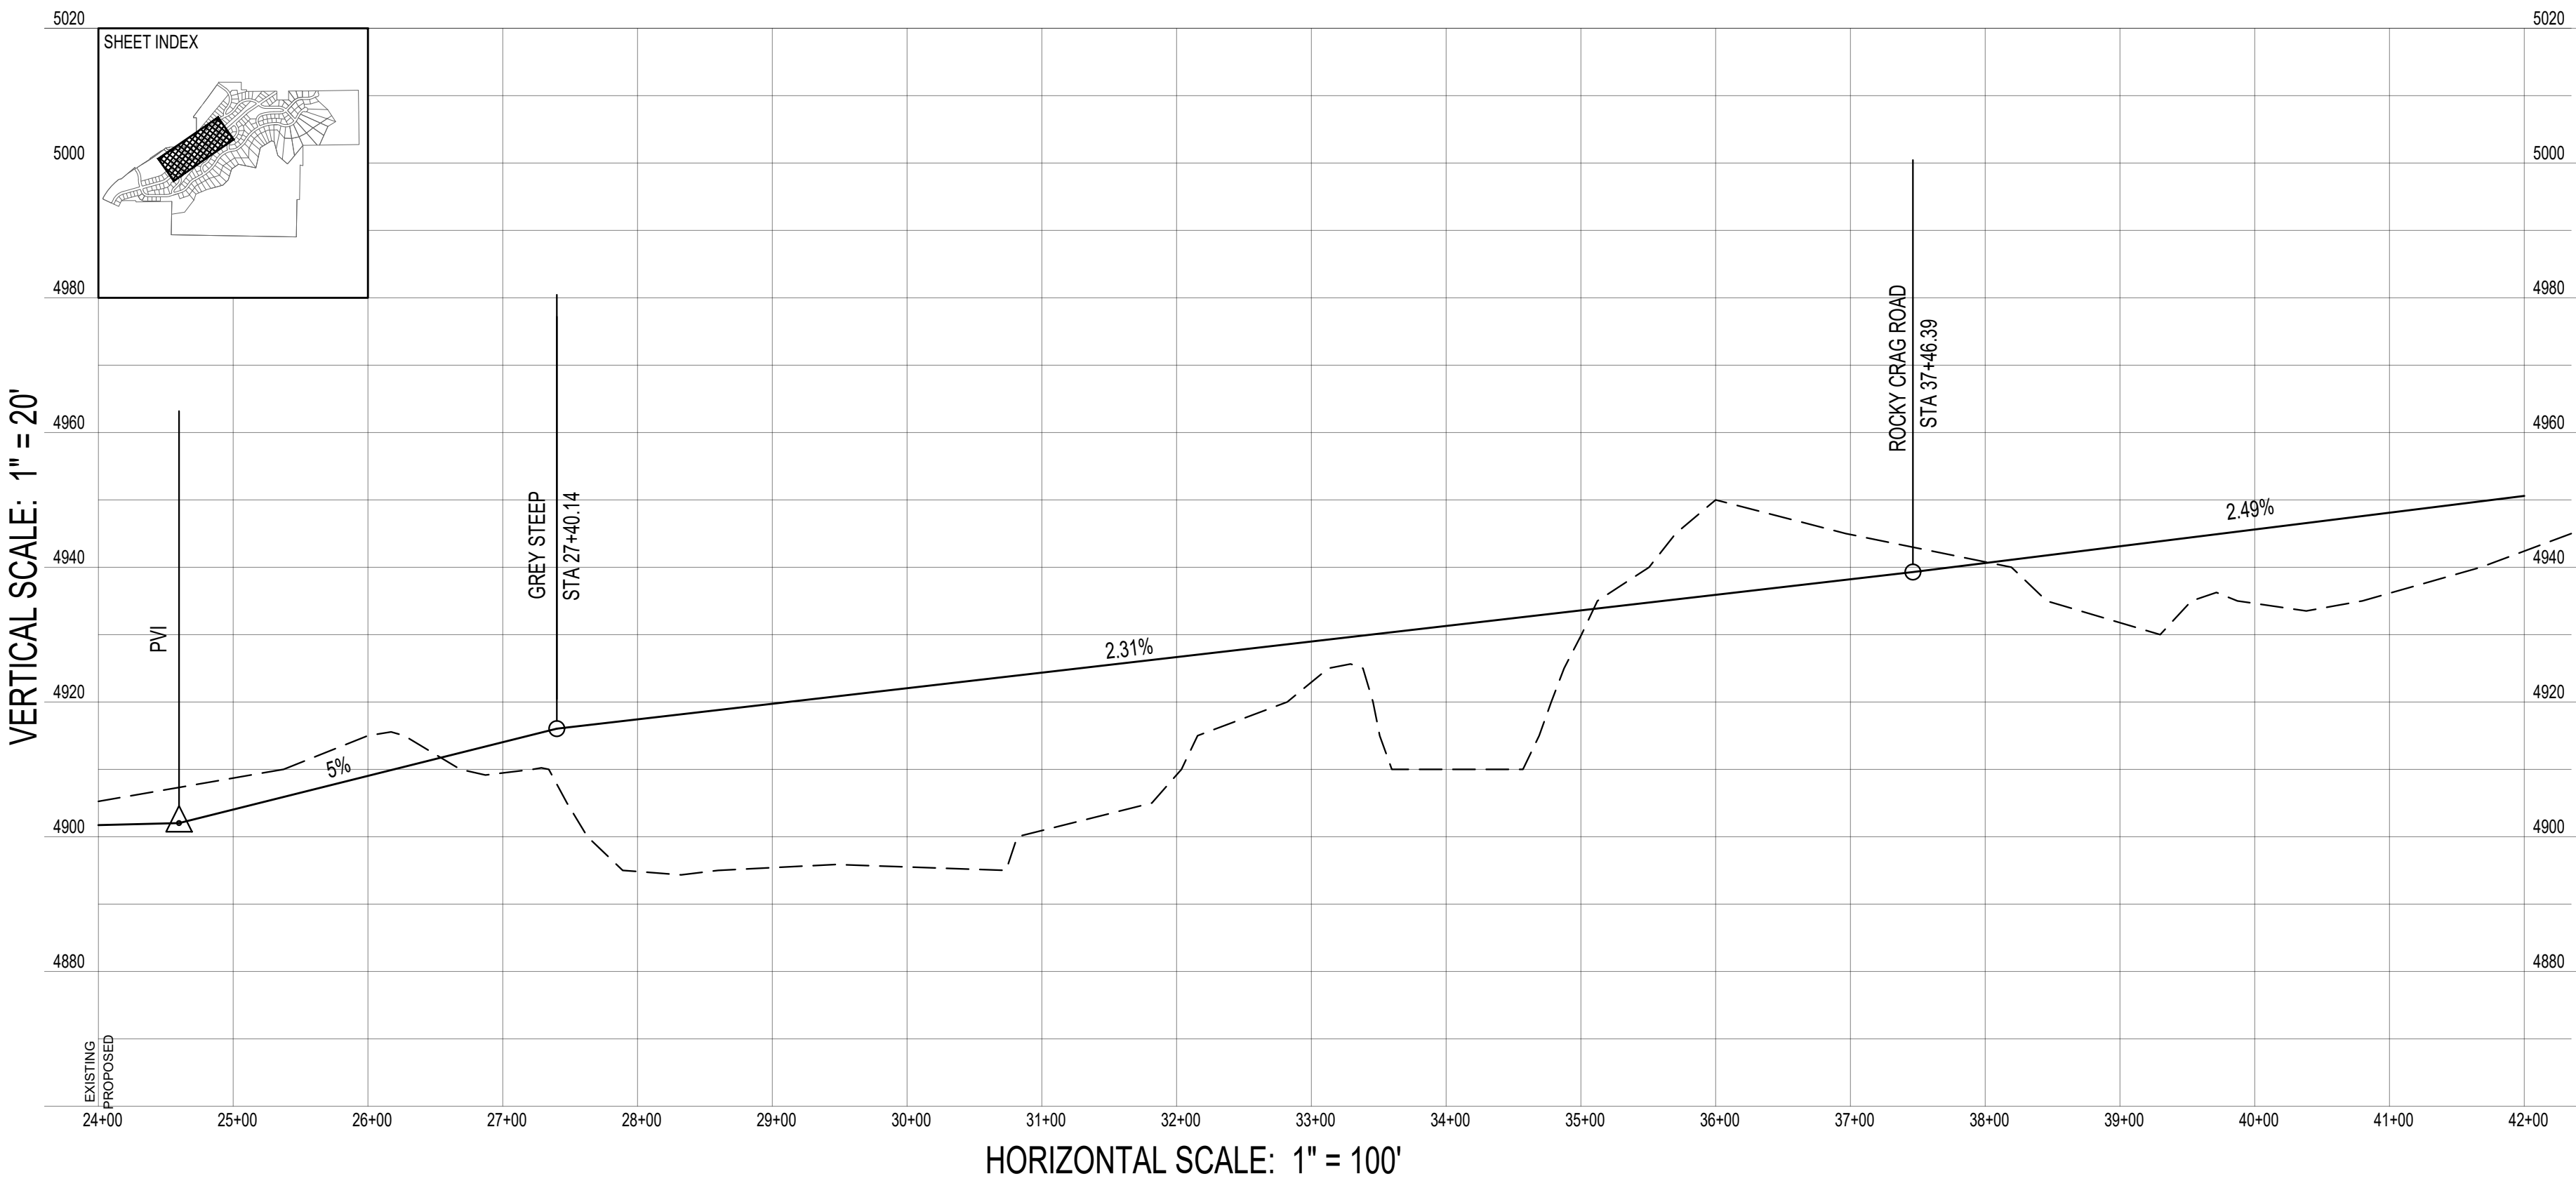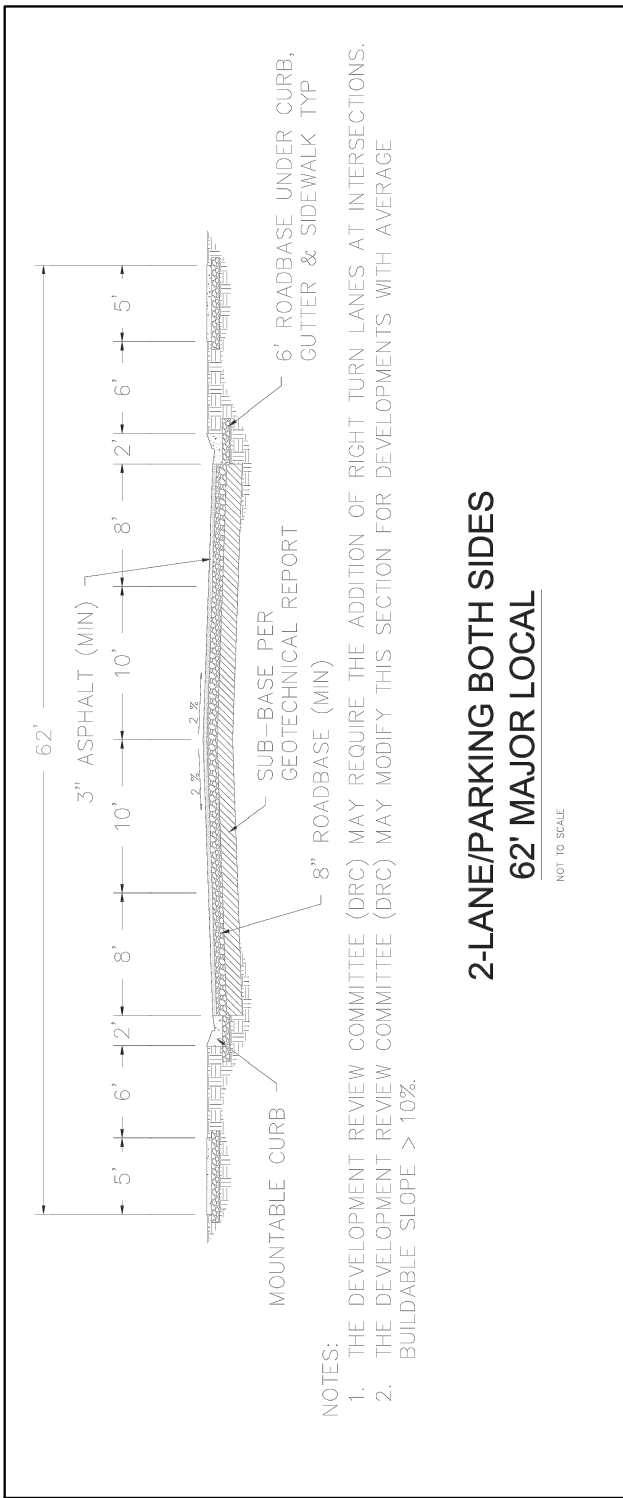



DEVELOPMENT




700 N SR198
SANTAQUIN, UTAH COUNTY, UT

DEVELOPER

GREY CLIFFS LLC.

935 W. CENTER
LINDON, UT 84042
801.785.8458

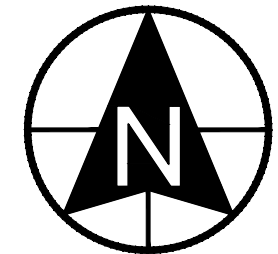


0 50 100 200 300

SCALE: 1"= 100'



CIVIL ENGINEERING

11038 N Highland Blvd Suite 400
Highland UT, 84003
office (801) 492-1277
cell (801) 616-1677

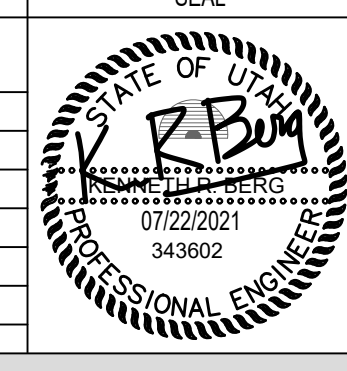REVISIONS			SEAL
NO.	DATE	DESCRIPTION	
1			
2			
3			
4			
5			
6			
7			
ACTION			DATE
PRELIMINARY PLAN			8/12/2021



PROJECT






DESCRIPTION

PRELIMINARY PLAN

SHEET NAME	SHEET NUMBER
GREY CLIFFS DR	C4.3

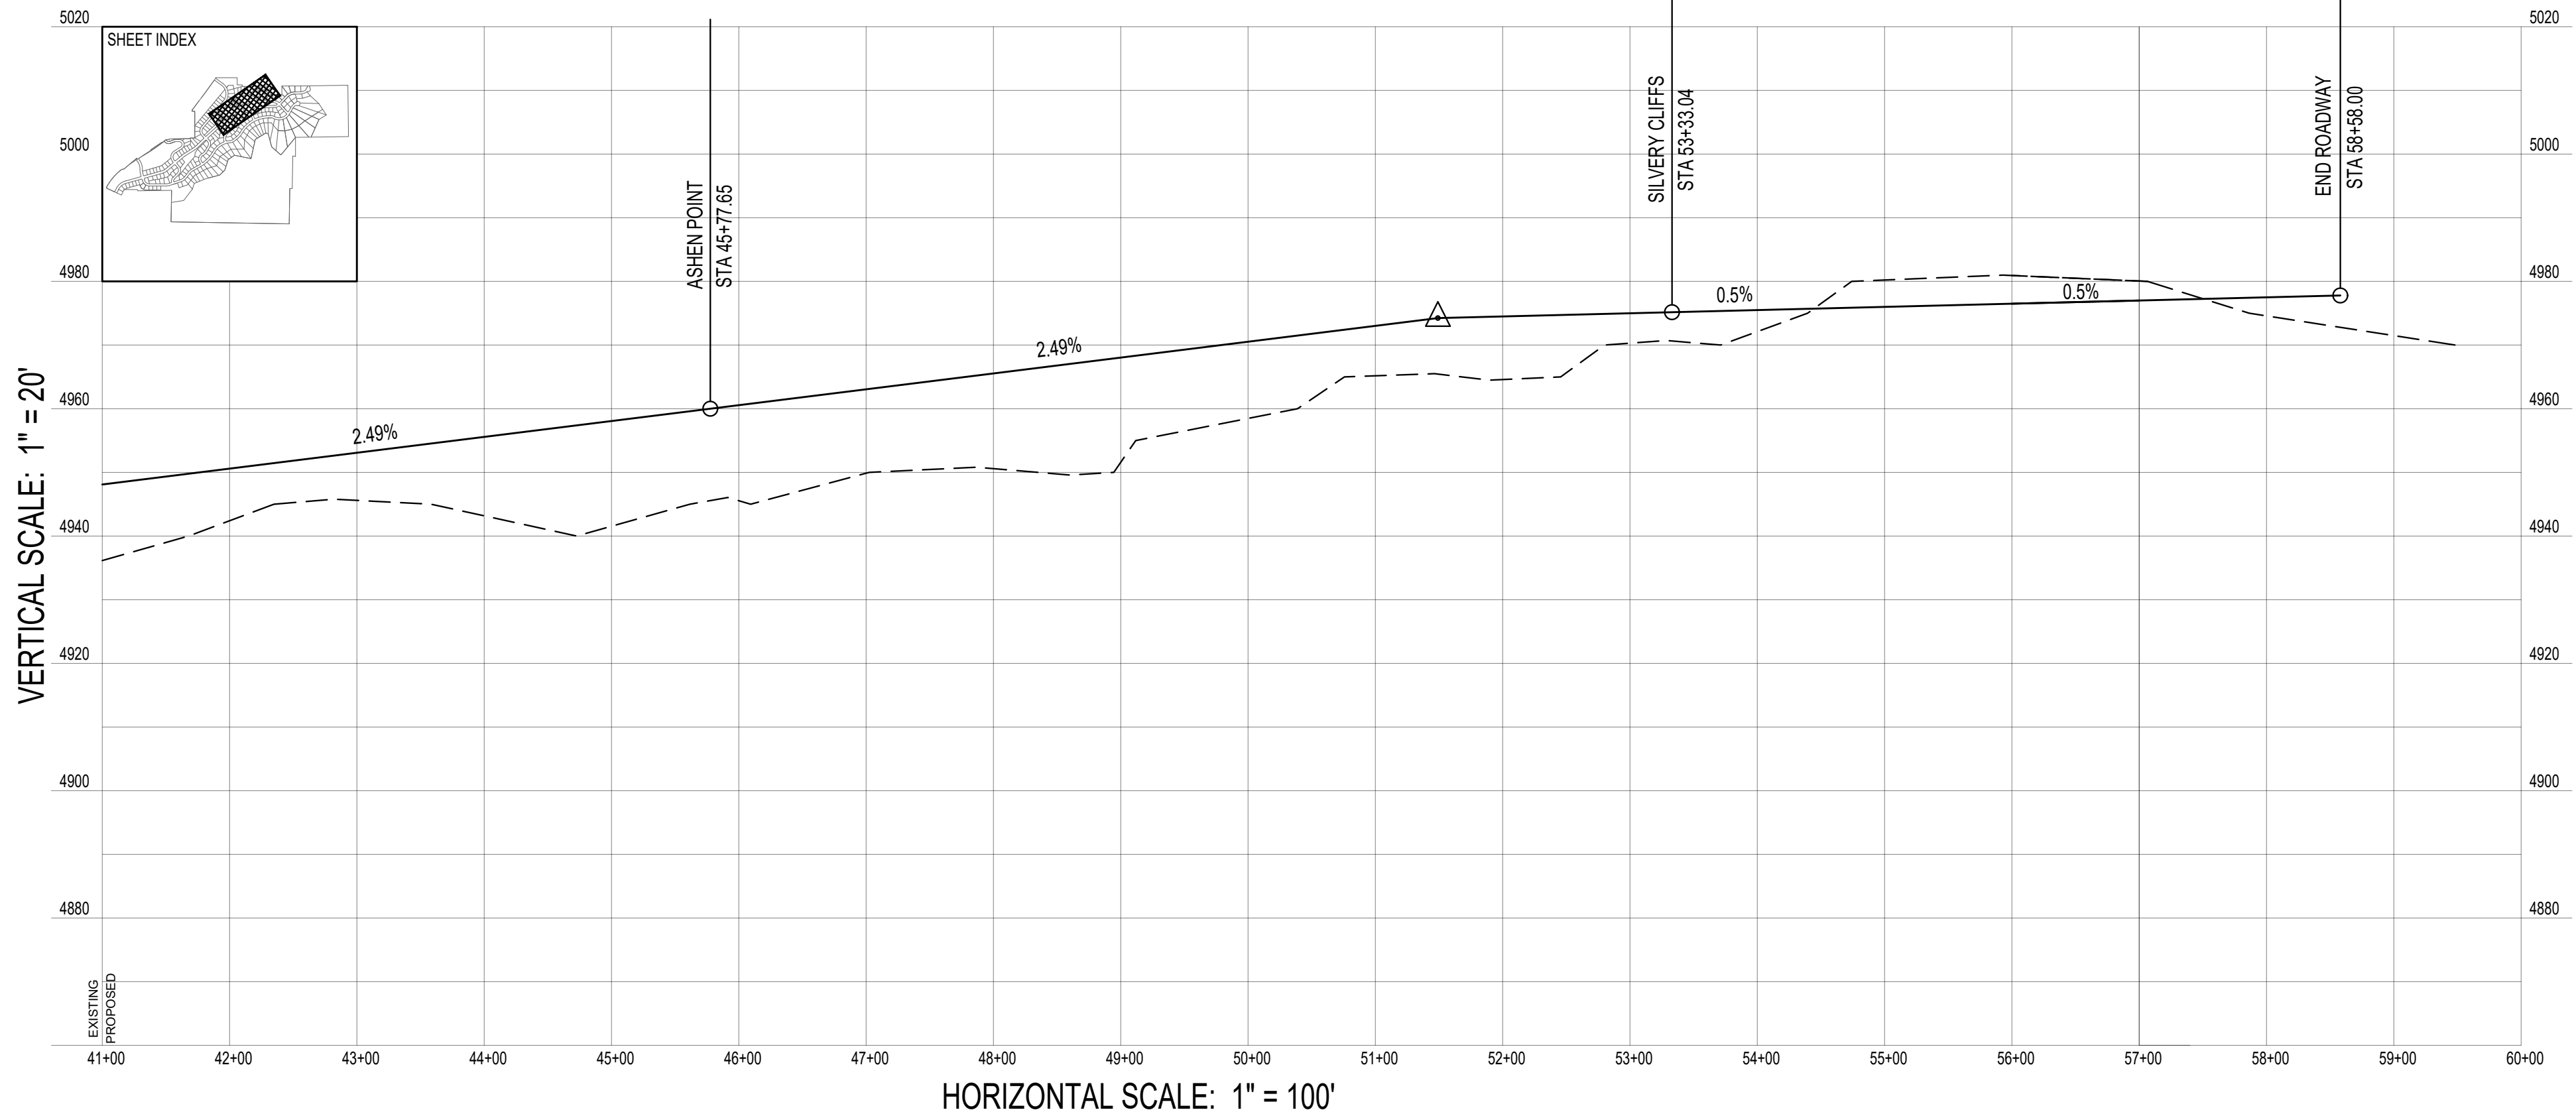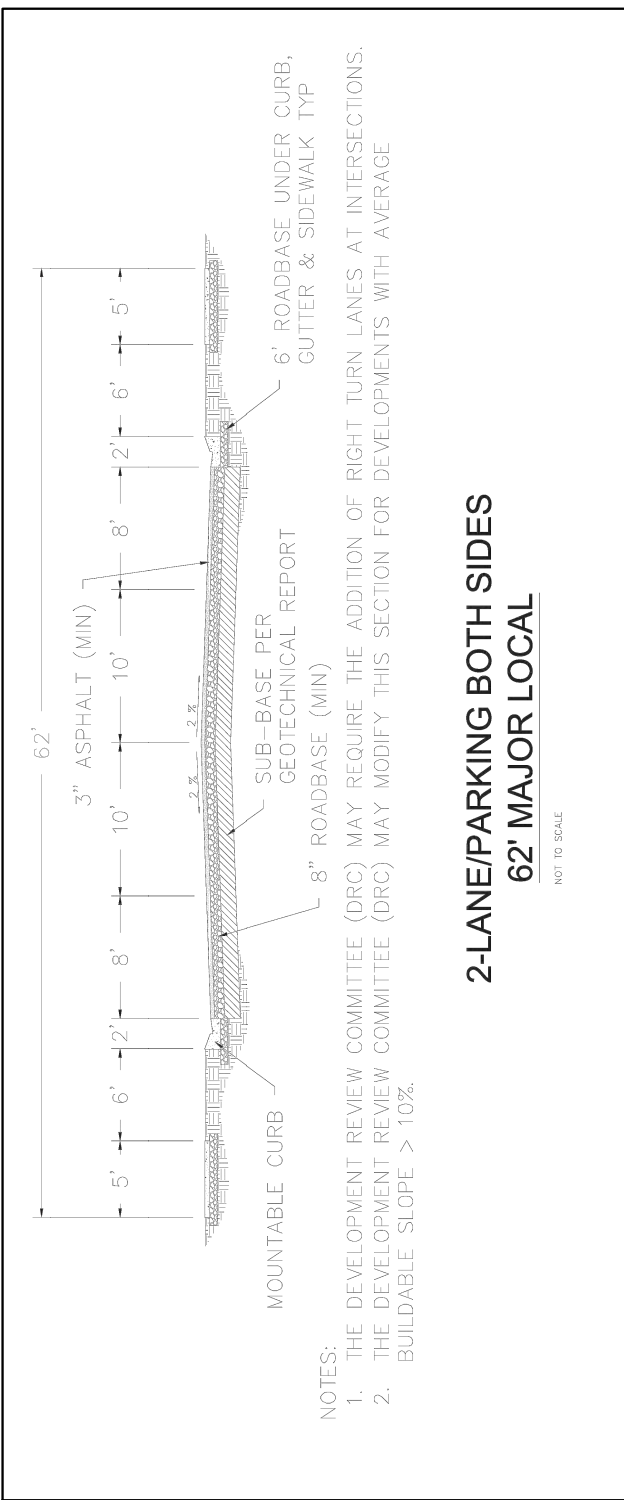

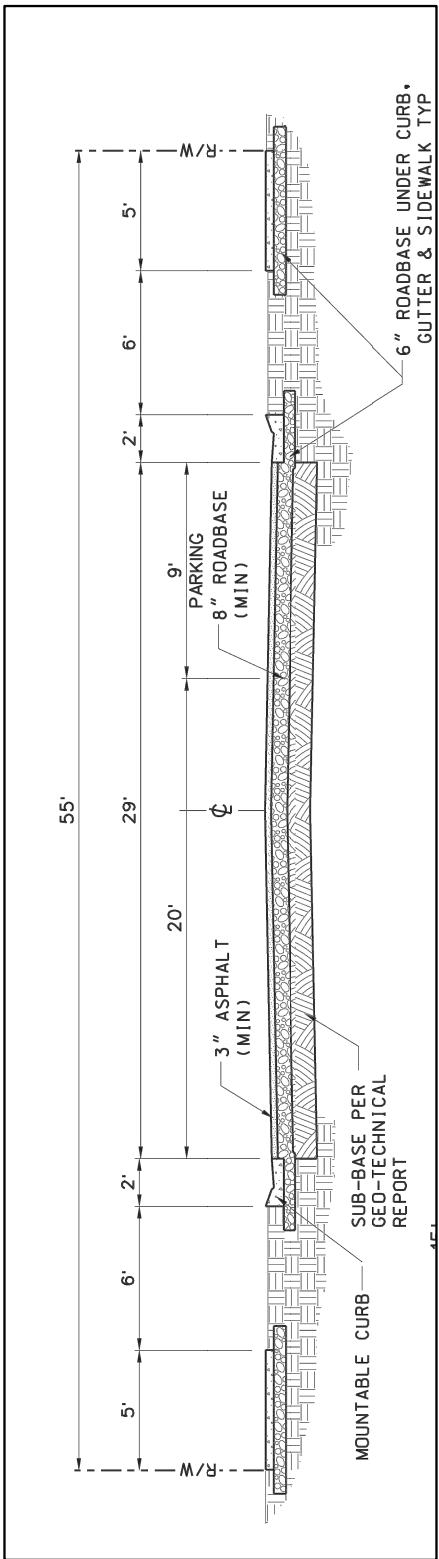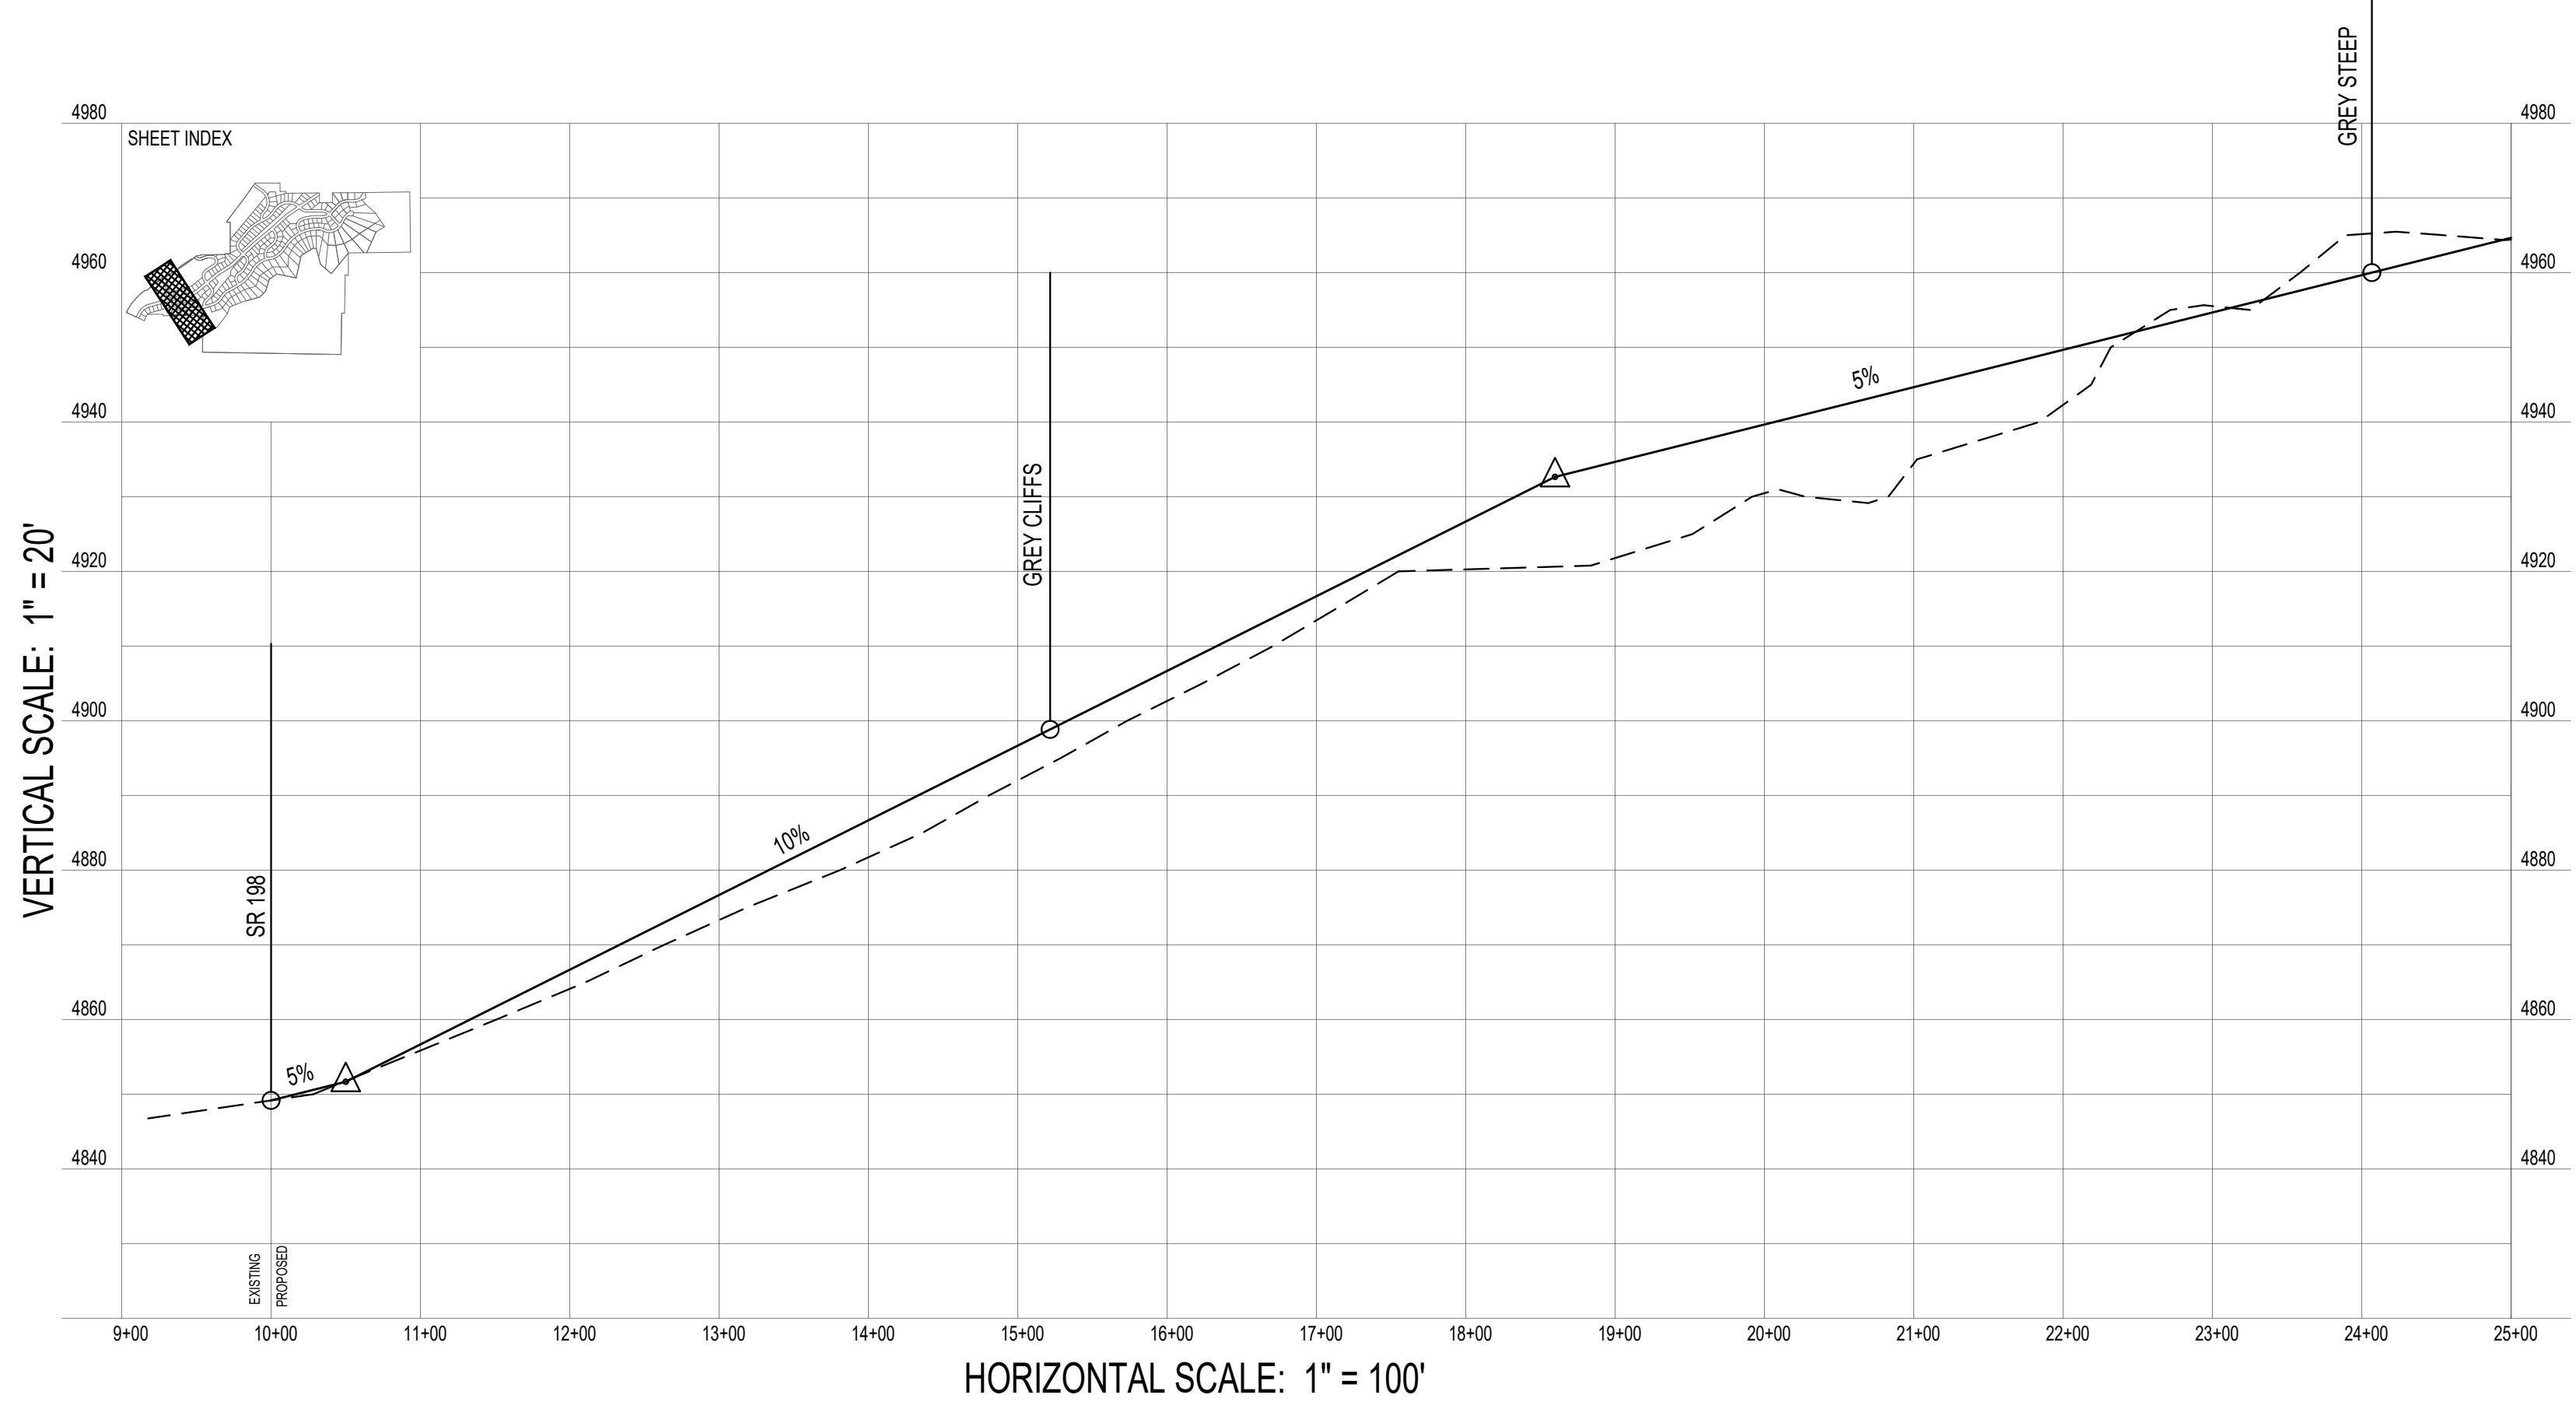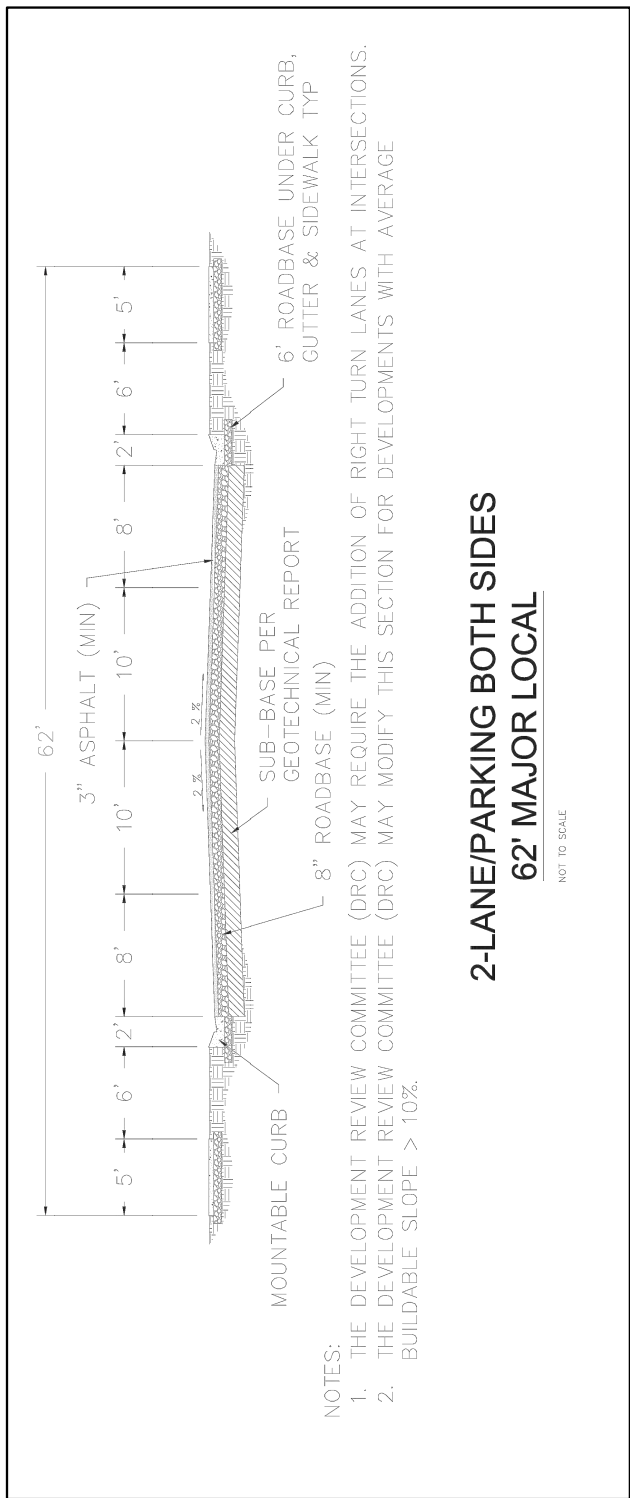

DEVELOPMENT

GreyCliffs ESTATES

700 N SR198
SANTAQUIN, UTAH COUNTY, UT

DEVELOPER

GREY CLIFFS LLC.

935 W. CENTER
LINDON, UT 84042
801.785.8458

SCALE: 1"= 100'

berg
CIVIL ENGINEERING
11038 N Highland Blvd Suite 400
Highland Ut, 84003
office (801) 492-1277
cell (801) 616-1677

REVISIONS			SEAL
NO.	DATE	DESCRIPTION	
1			
2			
3			
4			
5			
6			
7			

ACTION: PRELIMINARY PLAN
DATE: 8/12/2021

PROJECT



GreyCliffs ESTATES

DESCRIPTION

PRELIMINARY PLAN

SHEET NAME	SHEET NUMBER
HIGH BLUFF	C5.1

\\pds\working\enr2021\grey cliffs\preliminary plans\pds\pds.dwg
8/12/2021

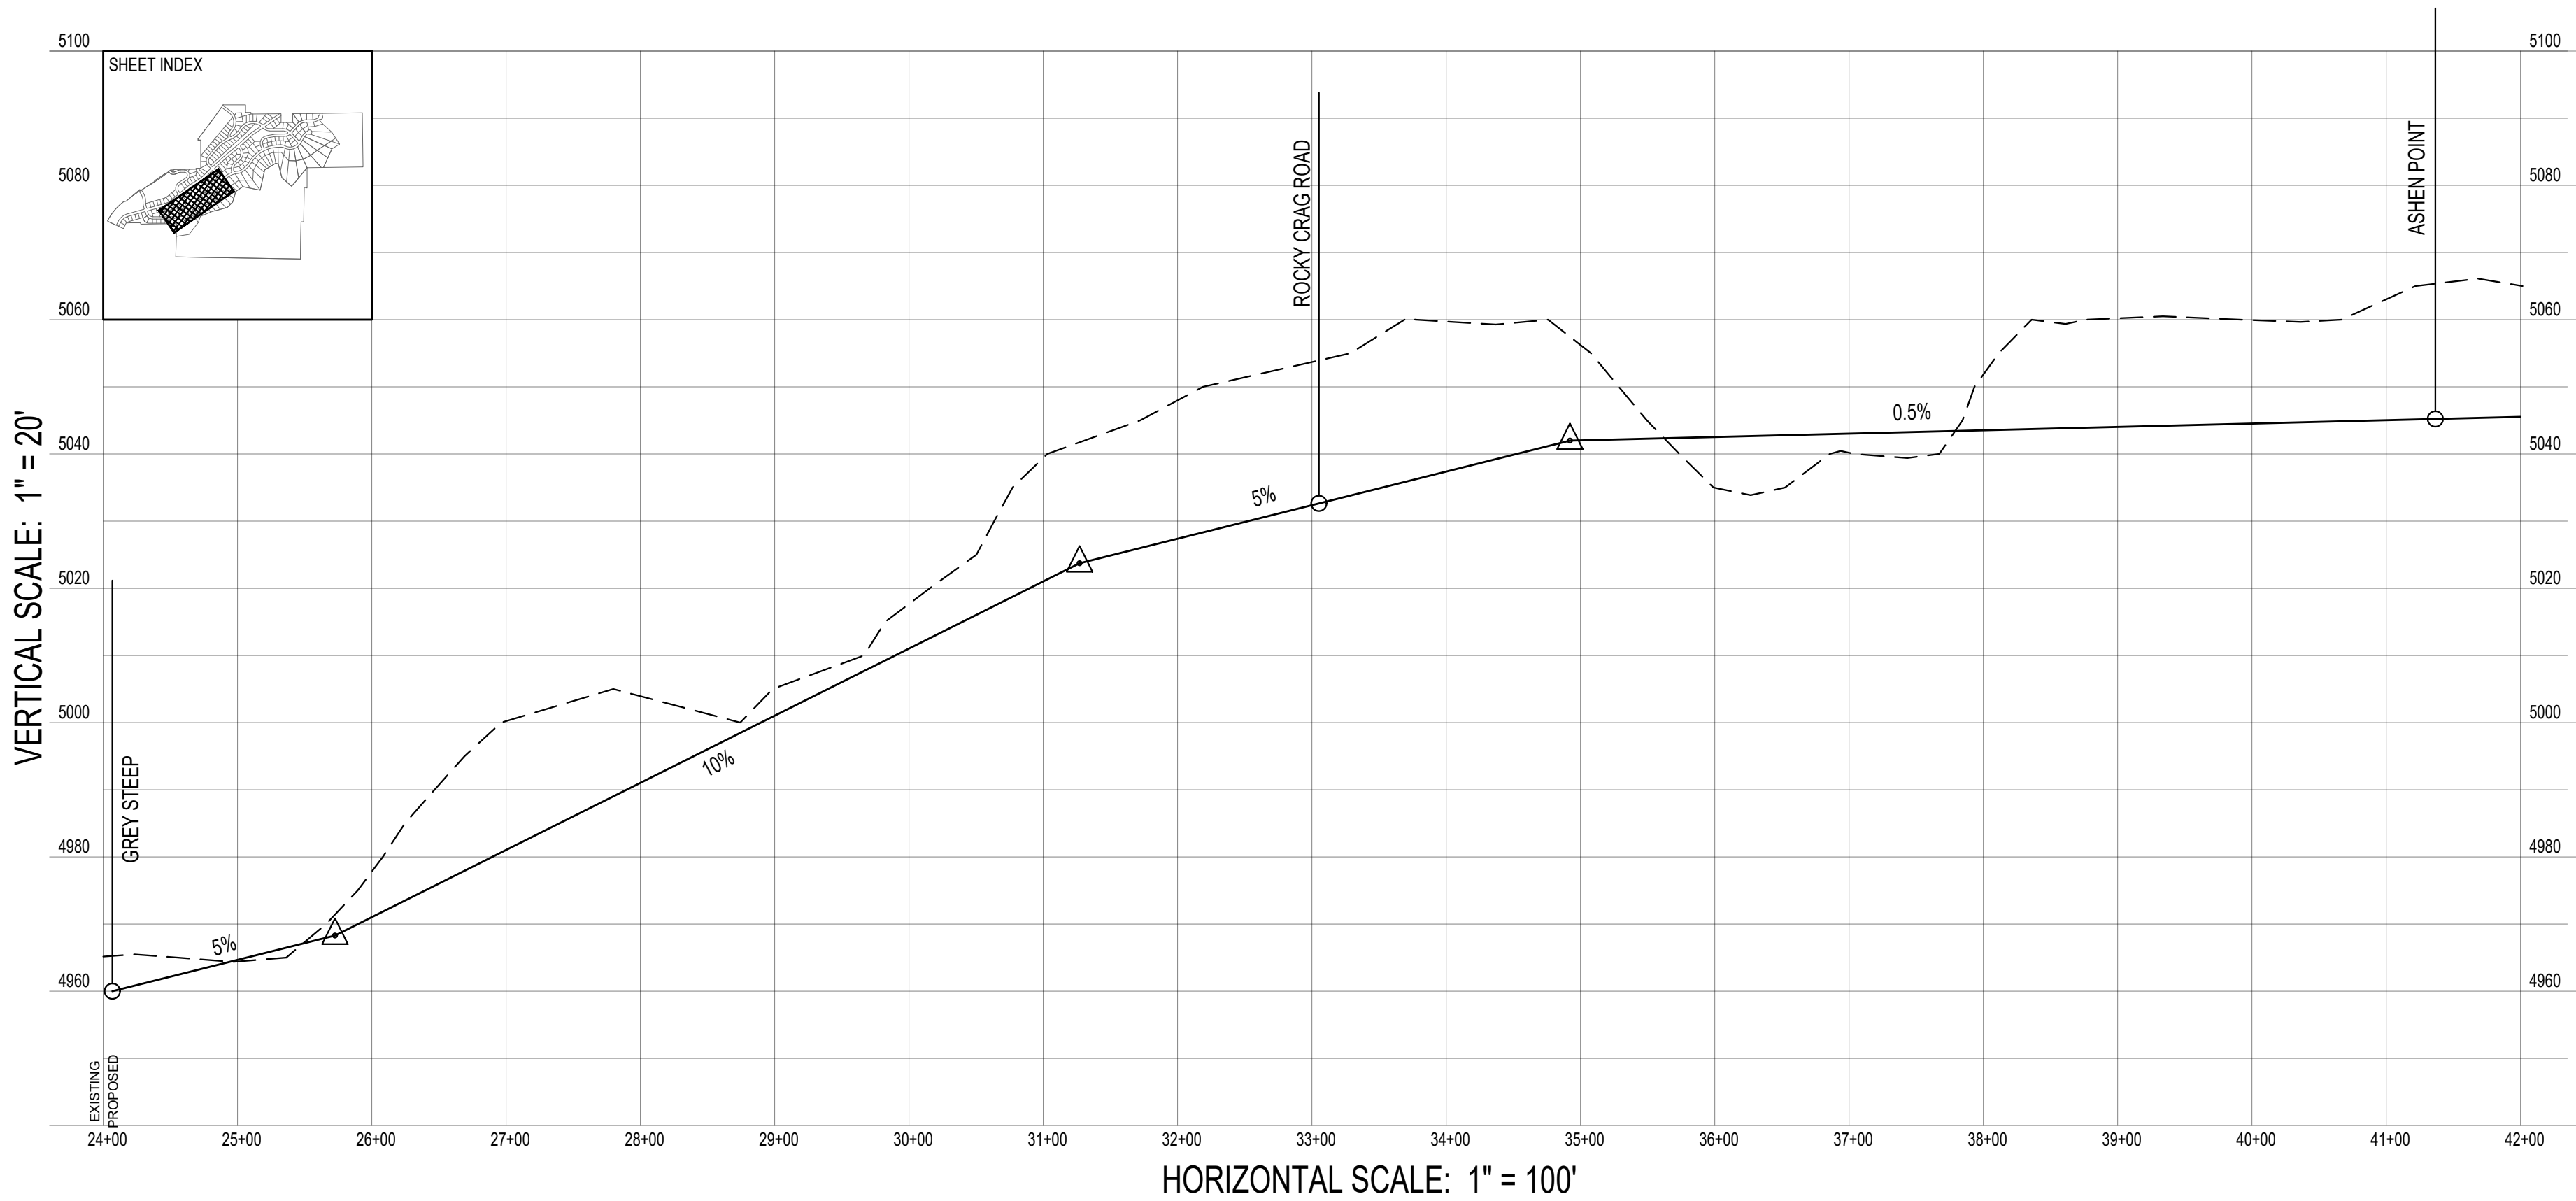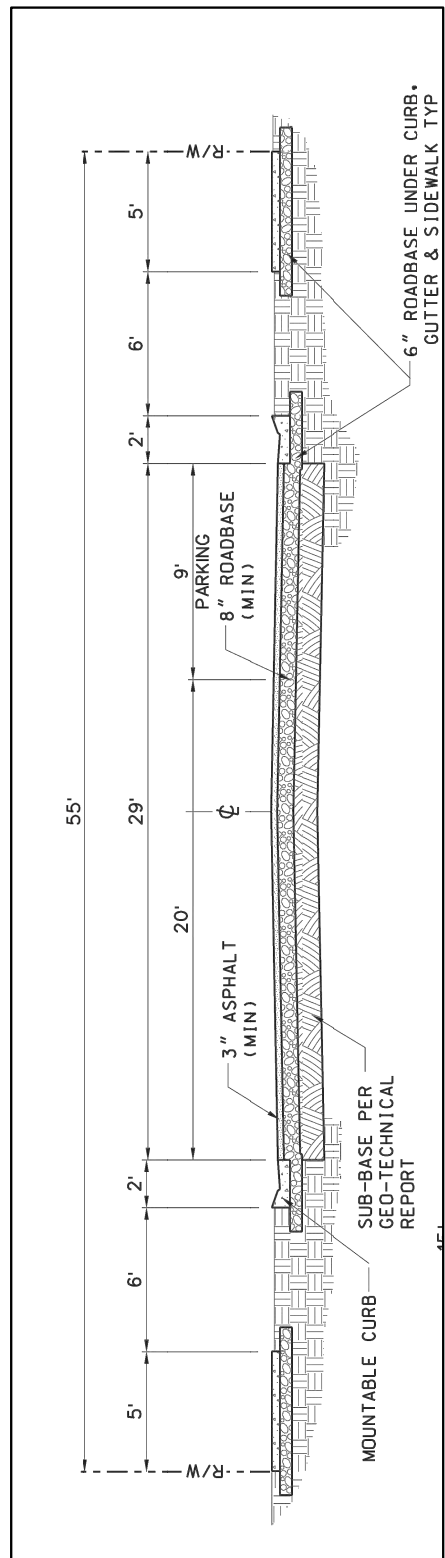

DEVELOPMENT




700 N SR198
SANTAQUIN, UTAH COUNTY, UT

DEVELOPER

GREY CLIFFS LLC.

935 W. CENTER
LINDON, UT 84042
801.785.8458

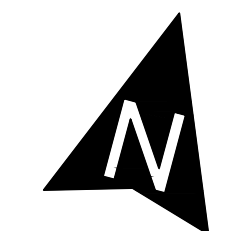


0 50 100 200 300

SCALE: 1"= 100'



CIVIL ENGINEERING

11038 N Highland Blvd Suite 400
Highland Ut, 84003
office (801) 492-1277
cell (801) 616-1677

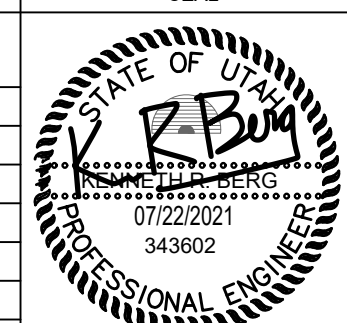REVISIONS			SEAL
NO.	DATE	DESCRIPTION	
1			
2			
3			
4			
5			
6			

ACTION	DATE
PRELIMINARY PLAN	8/12/2021




PROJECT



DESCRIPTION

PRELIMINARY PLAN

SHEET NAME	SHEET NUMBER
HIGH BLUFF	C5.2

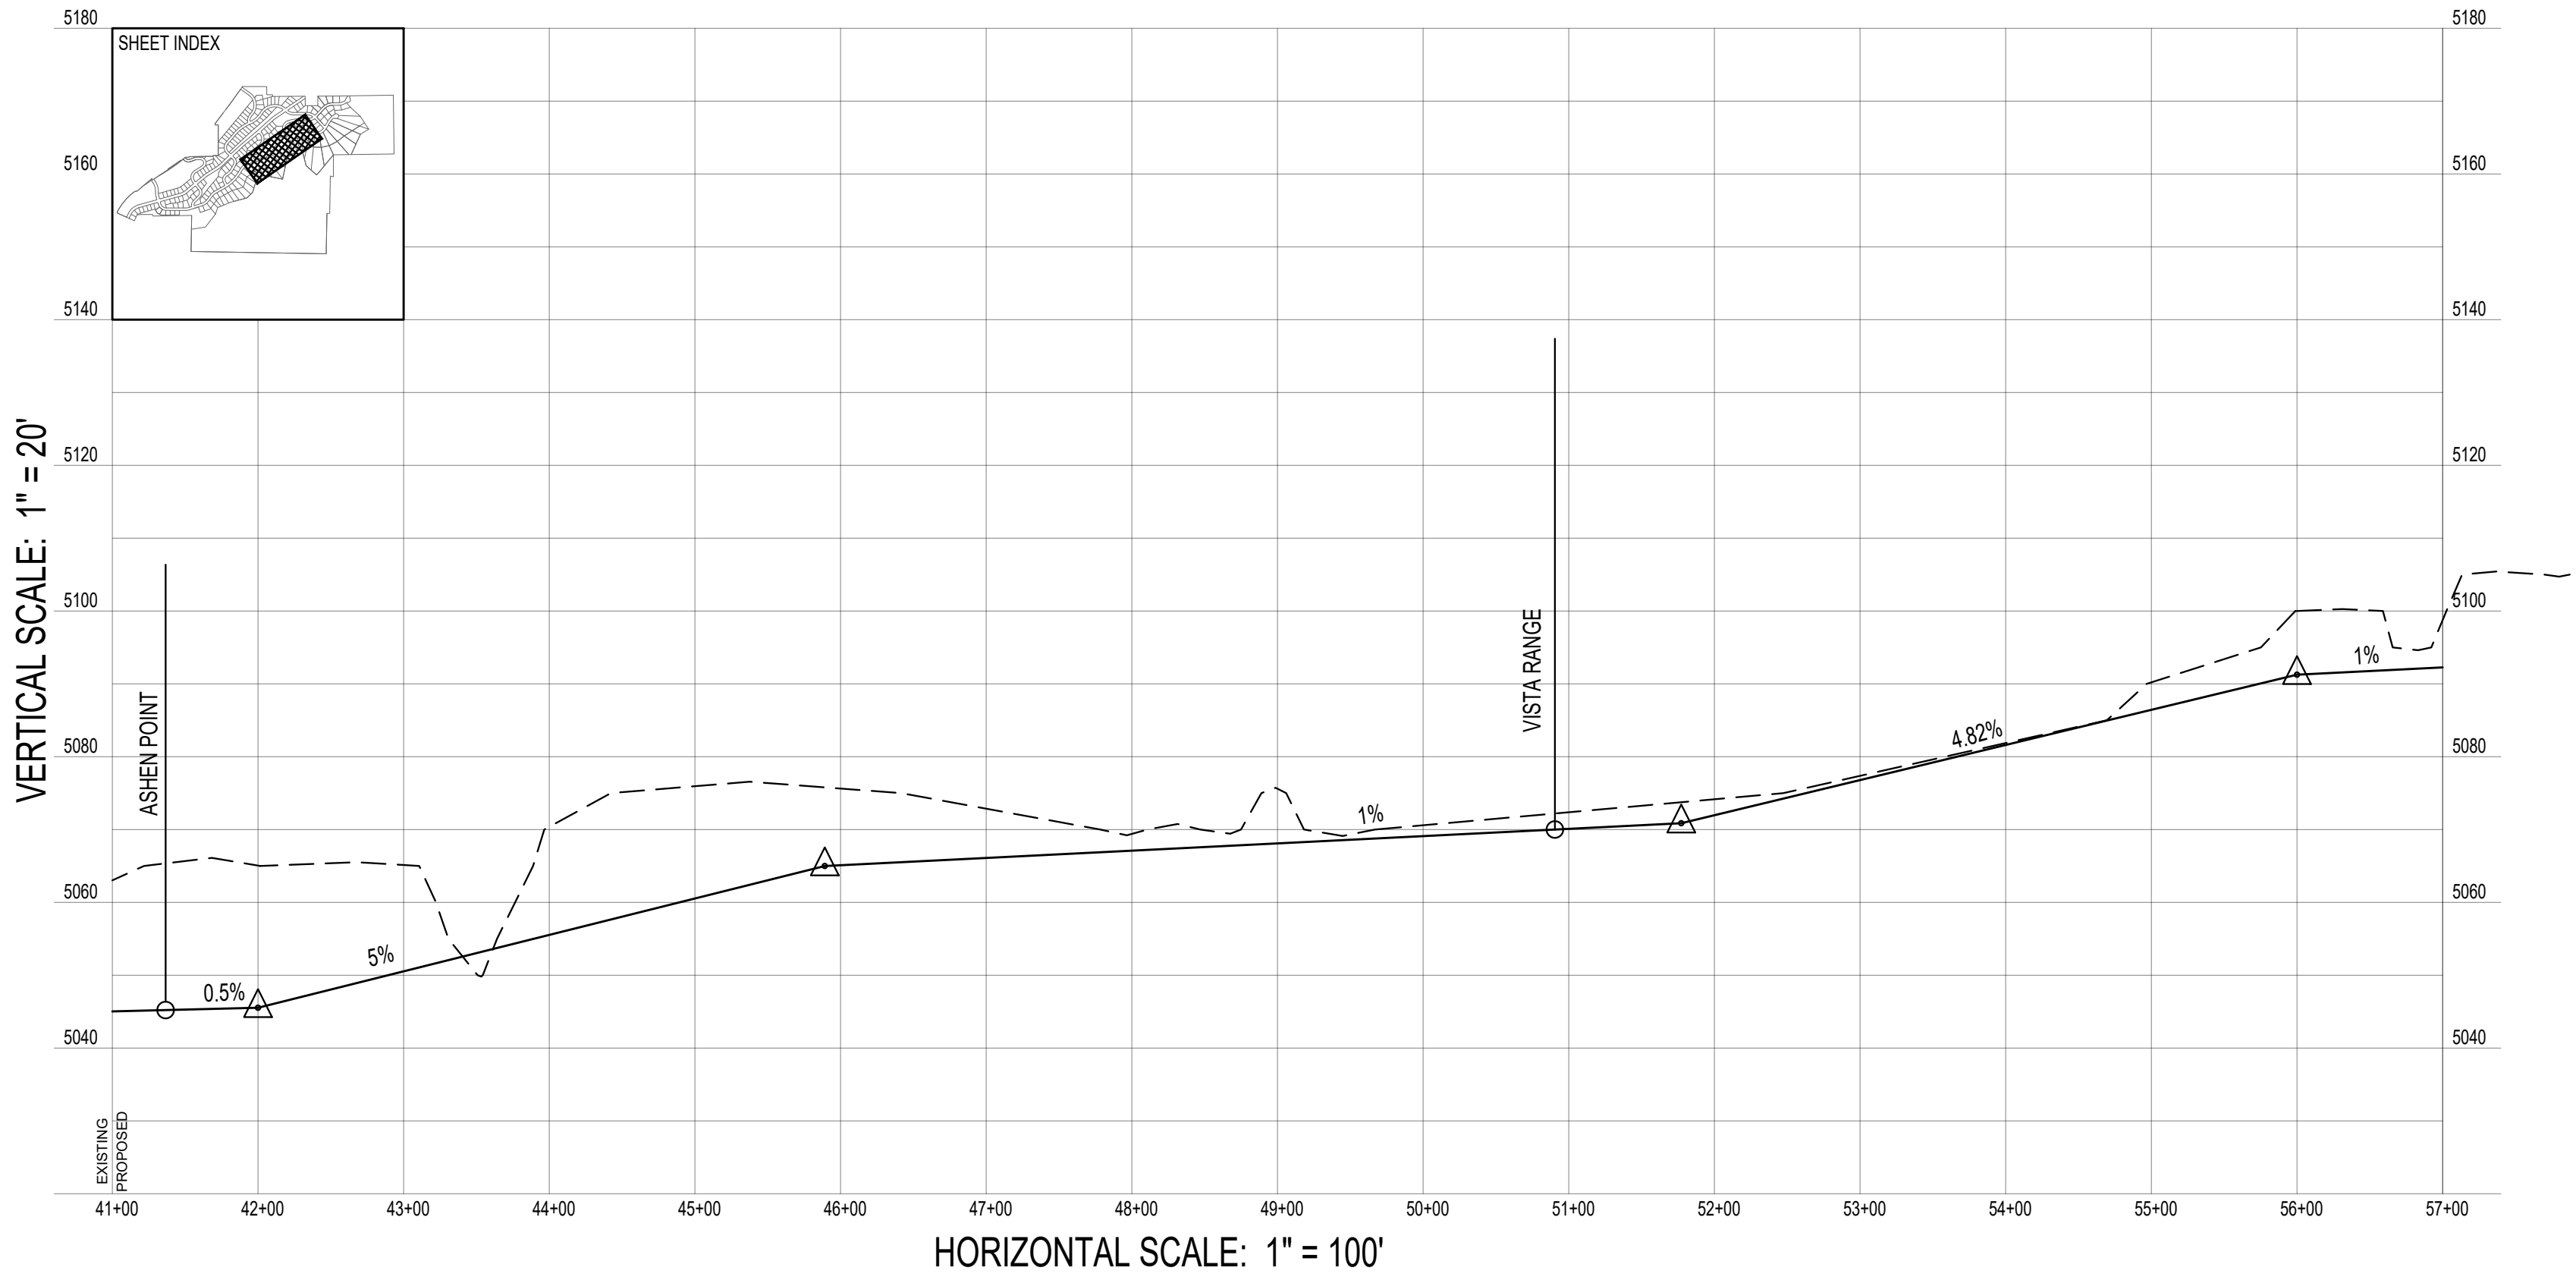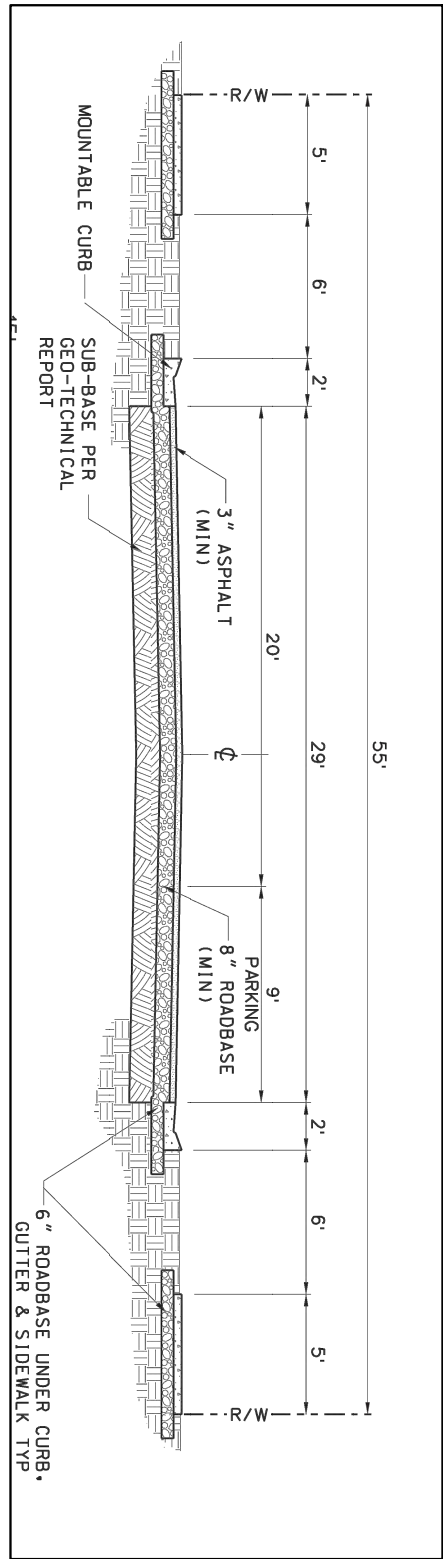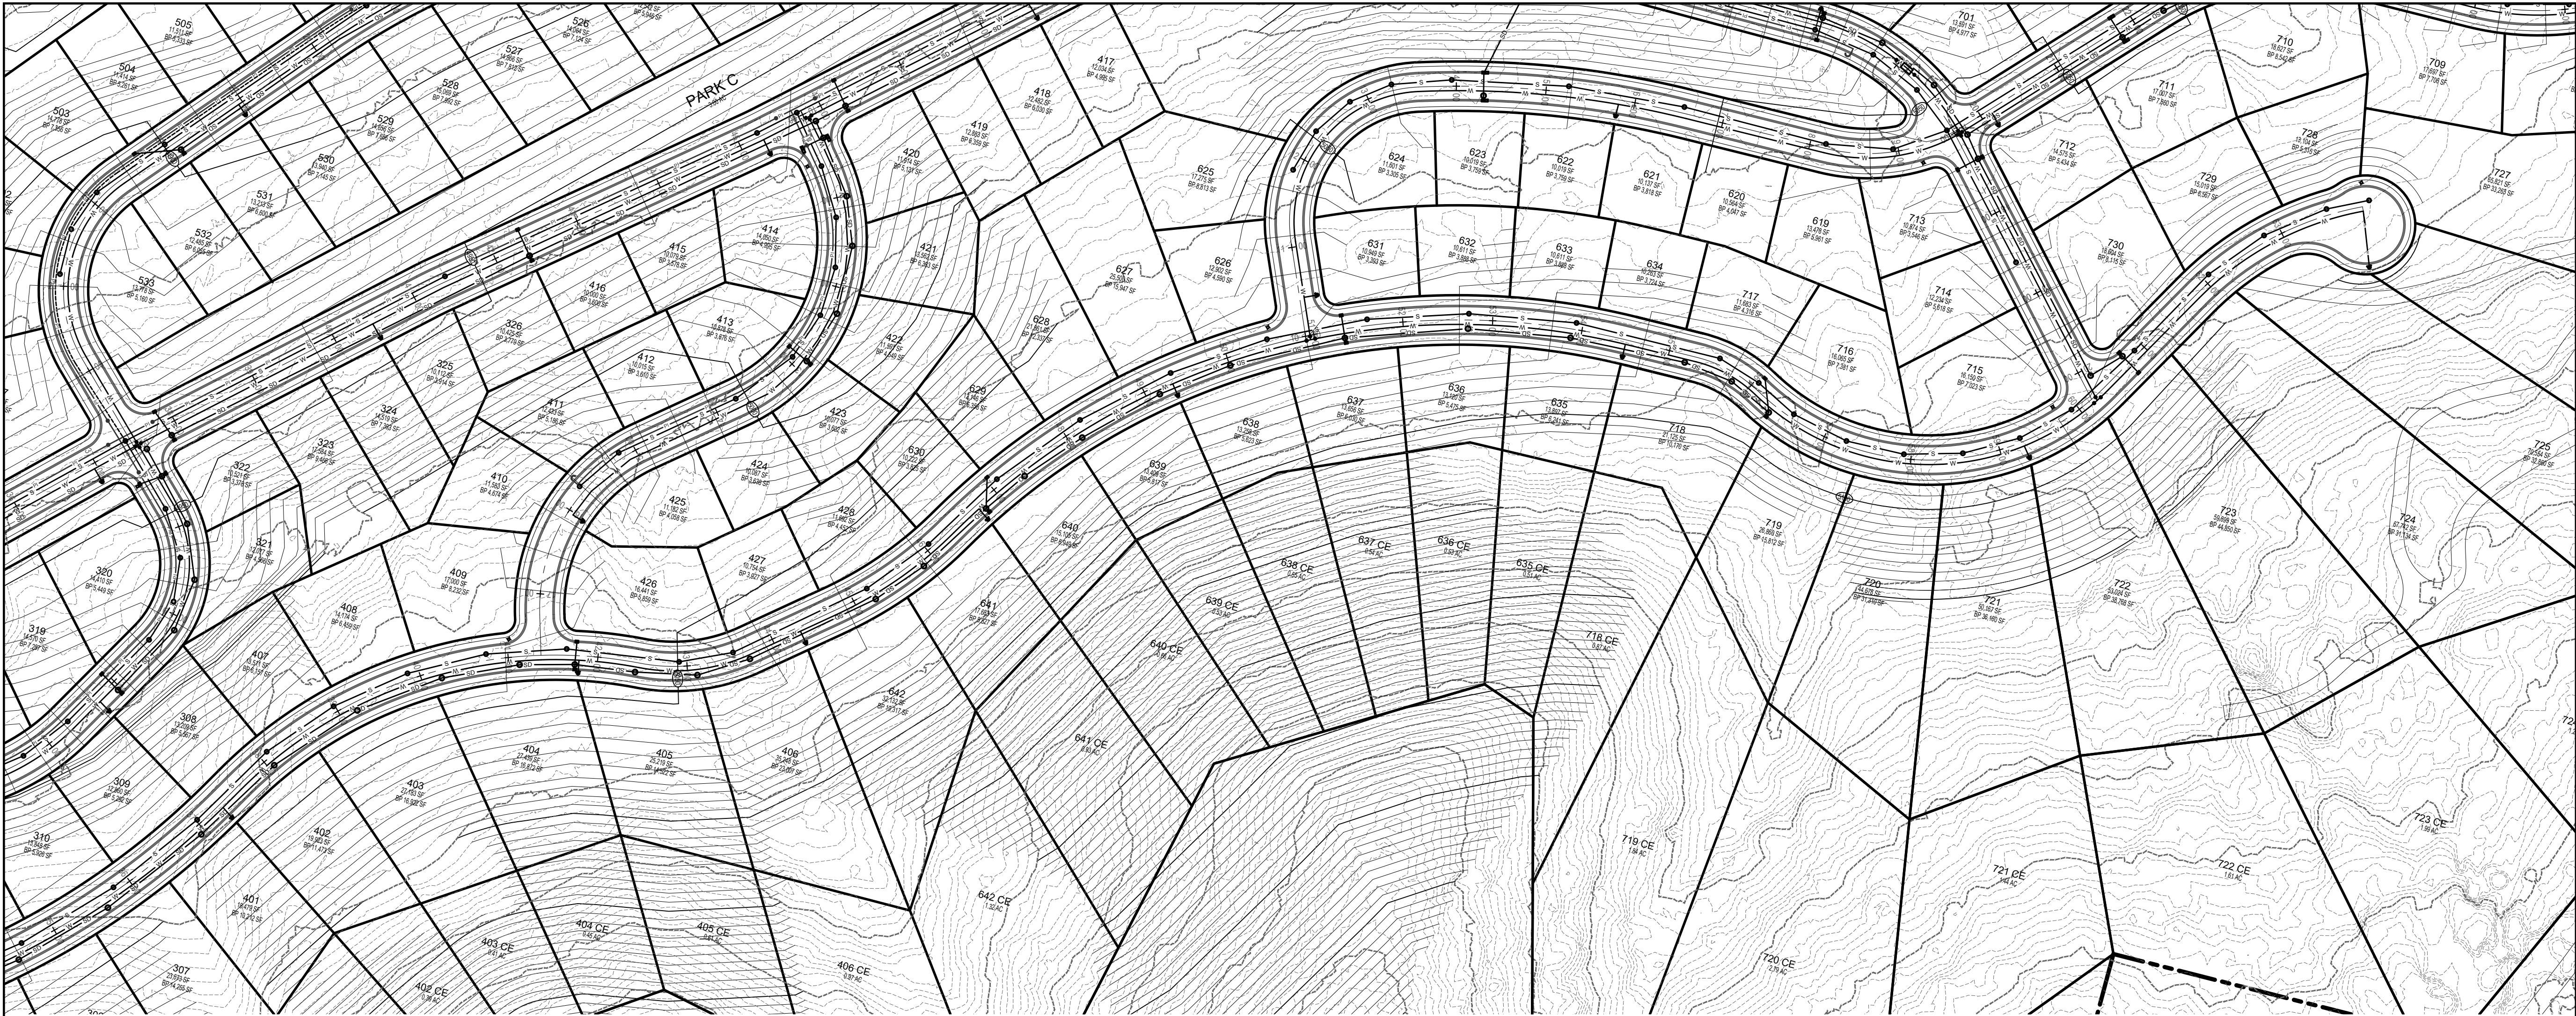

DEVELOPMENT

700 N SR198
SANTAQUIN, UTAH COUNTY, UT

DEVELOPER

GREY CLIFFS LLC.

935 W. CENTER
LINDON, UT 84042
801.785.8458

SCALE: 1"= 100'

BERG
CIVIL ENGINEERING

11038 N Highland Blvd Suite 400
Highland Ut, 84003
office (801) 492-1277
cell (801) 616-1677

REVISIONS			SEAL
NO.	DATE	DESCRIPTION	
1			
2			
3			
4			
5			
6			
7			

ACTION	DATE
PRELIMINARY PLAN	8/12/2021

PROJECT

DESCRIPTION

PRELIMINARY PLAN

SHEET NAME	SHEET NUMBER
HIGH BLUFF	C5.3

\\p01\working\2021\grey cliff\highbluff\plan\plan_p05.dwg
11/24/2021

