
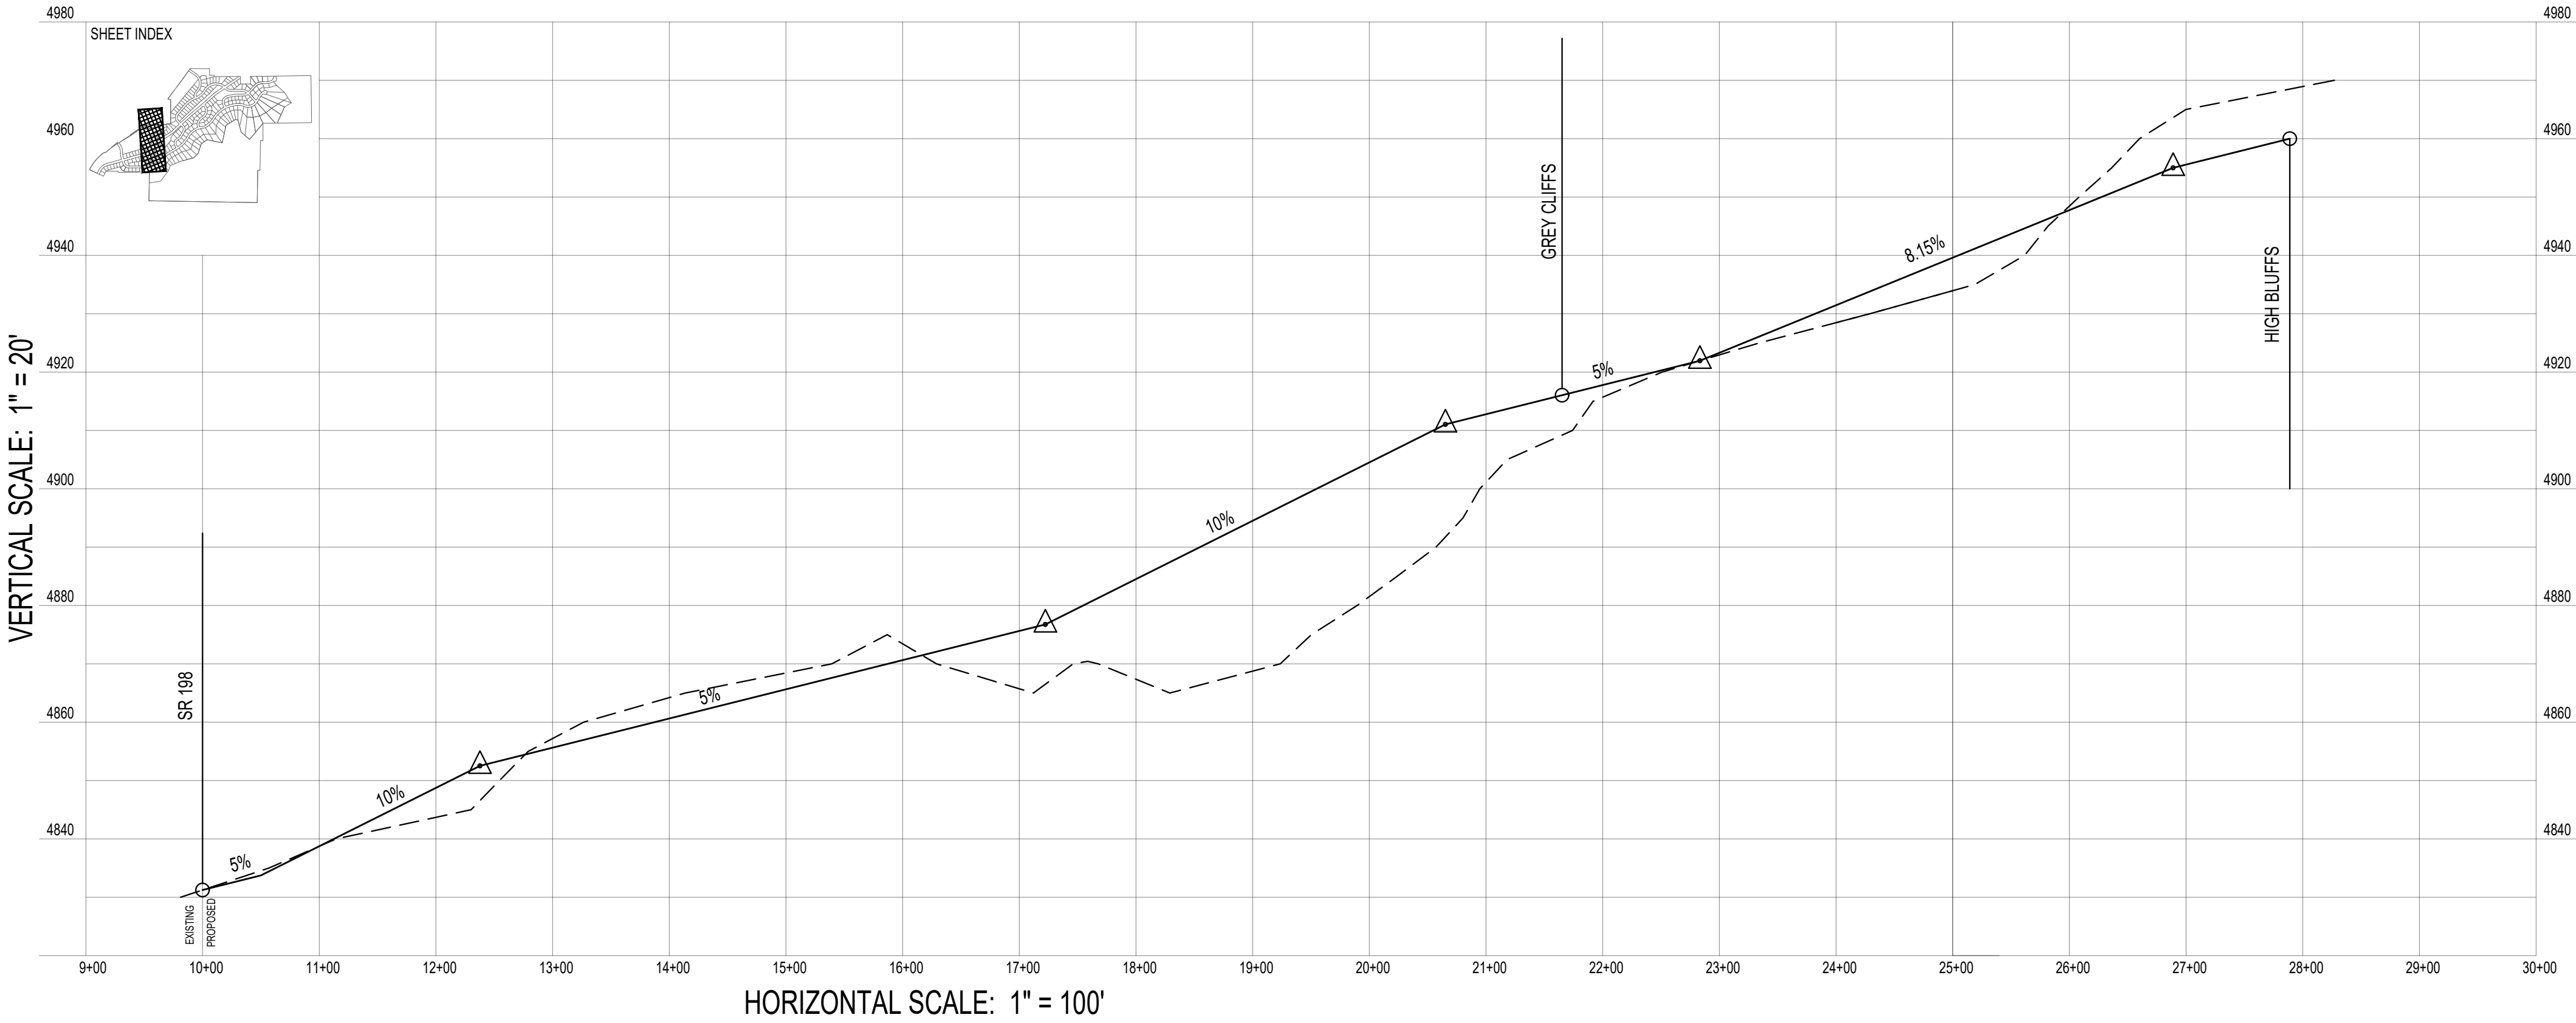


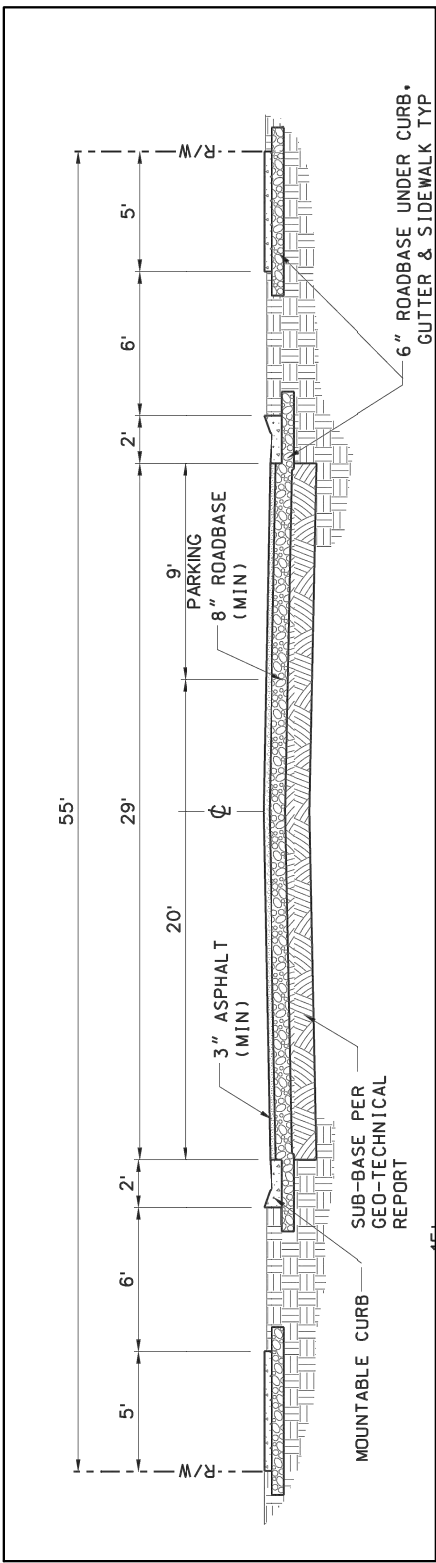

DEVELOPMENT

700 N SR198
SANTAQUIN, UTAH COUNTY, UT

DEVELOPER

GREY CLIFFS LLC.

935 W. CENTER
LINDON, UT 84042
801.785.8458

SCALE: 1"= 100'

11038 N Highland Blvd Suite 400
Highland Ut, 84003
office: (801) 492-1277
cell: (801) 616-1677

REVISIONS			SEAL
NO.	DATE	DESCRIPTION	
1			
2			
3			
4			
5			
6			
7			

ACTION	DATE
PRELIMINARY PLAN	8/12/2021

PROJECT

DESCRIPTION

PRELIMINARY PLAN

SHEET NAME	SHEET NUMBER
GREY STEEP	C6.1

\\sage-drawings\cfd2021\grey-cliffs\preliminary\plan\grey_steep.dwg
8/12/2021



DEVELOPMENT




700 N SR198
SANTAQUIN, UTAH COUNTY, UT

DEVELOPER

GREY CLIFFS LLC.

935 W. CENTER
LONDON, UT 84042
801.785.8458

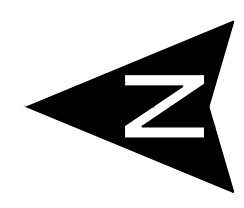




SCALE: 1"= 100'



CIVIL ENGINEERING

11038 N Highland Blvd Suite 400
Highland Ut, 84003
office (801) 492-1277
cell (801) 616-1677

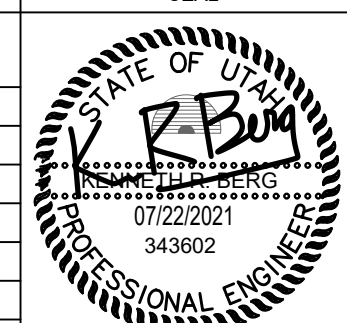REVISIONS			SEAL
NO.	DATE	DESCRIPTION	
1			
2			
3			
4			
5			
6			

ACTION	DATE
PRELIMINARY PLAN	8/12/2021



PROJECT





DESCRIPTION

PRELIMINARY PLAN

SHEET NAME	SHEET NUMBER
ROCKY CRAG	C7.1

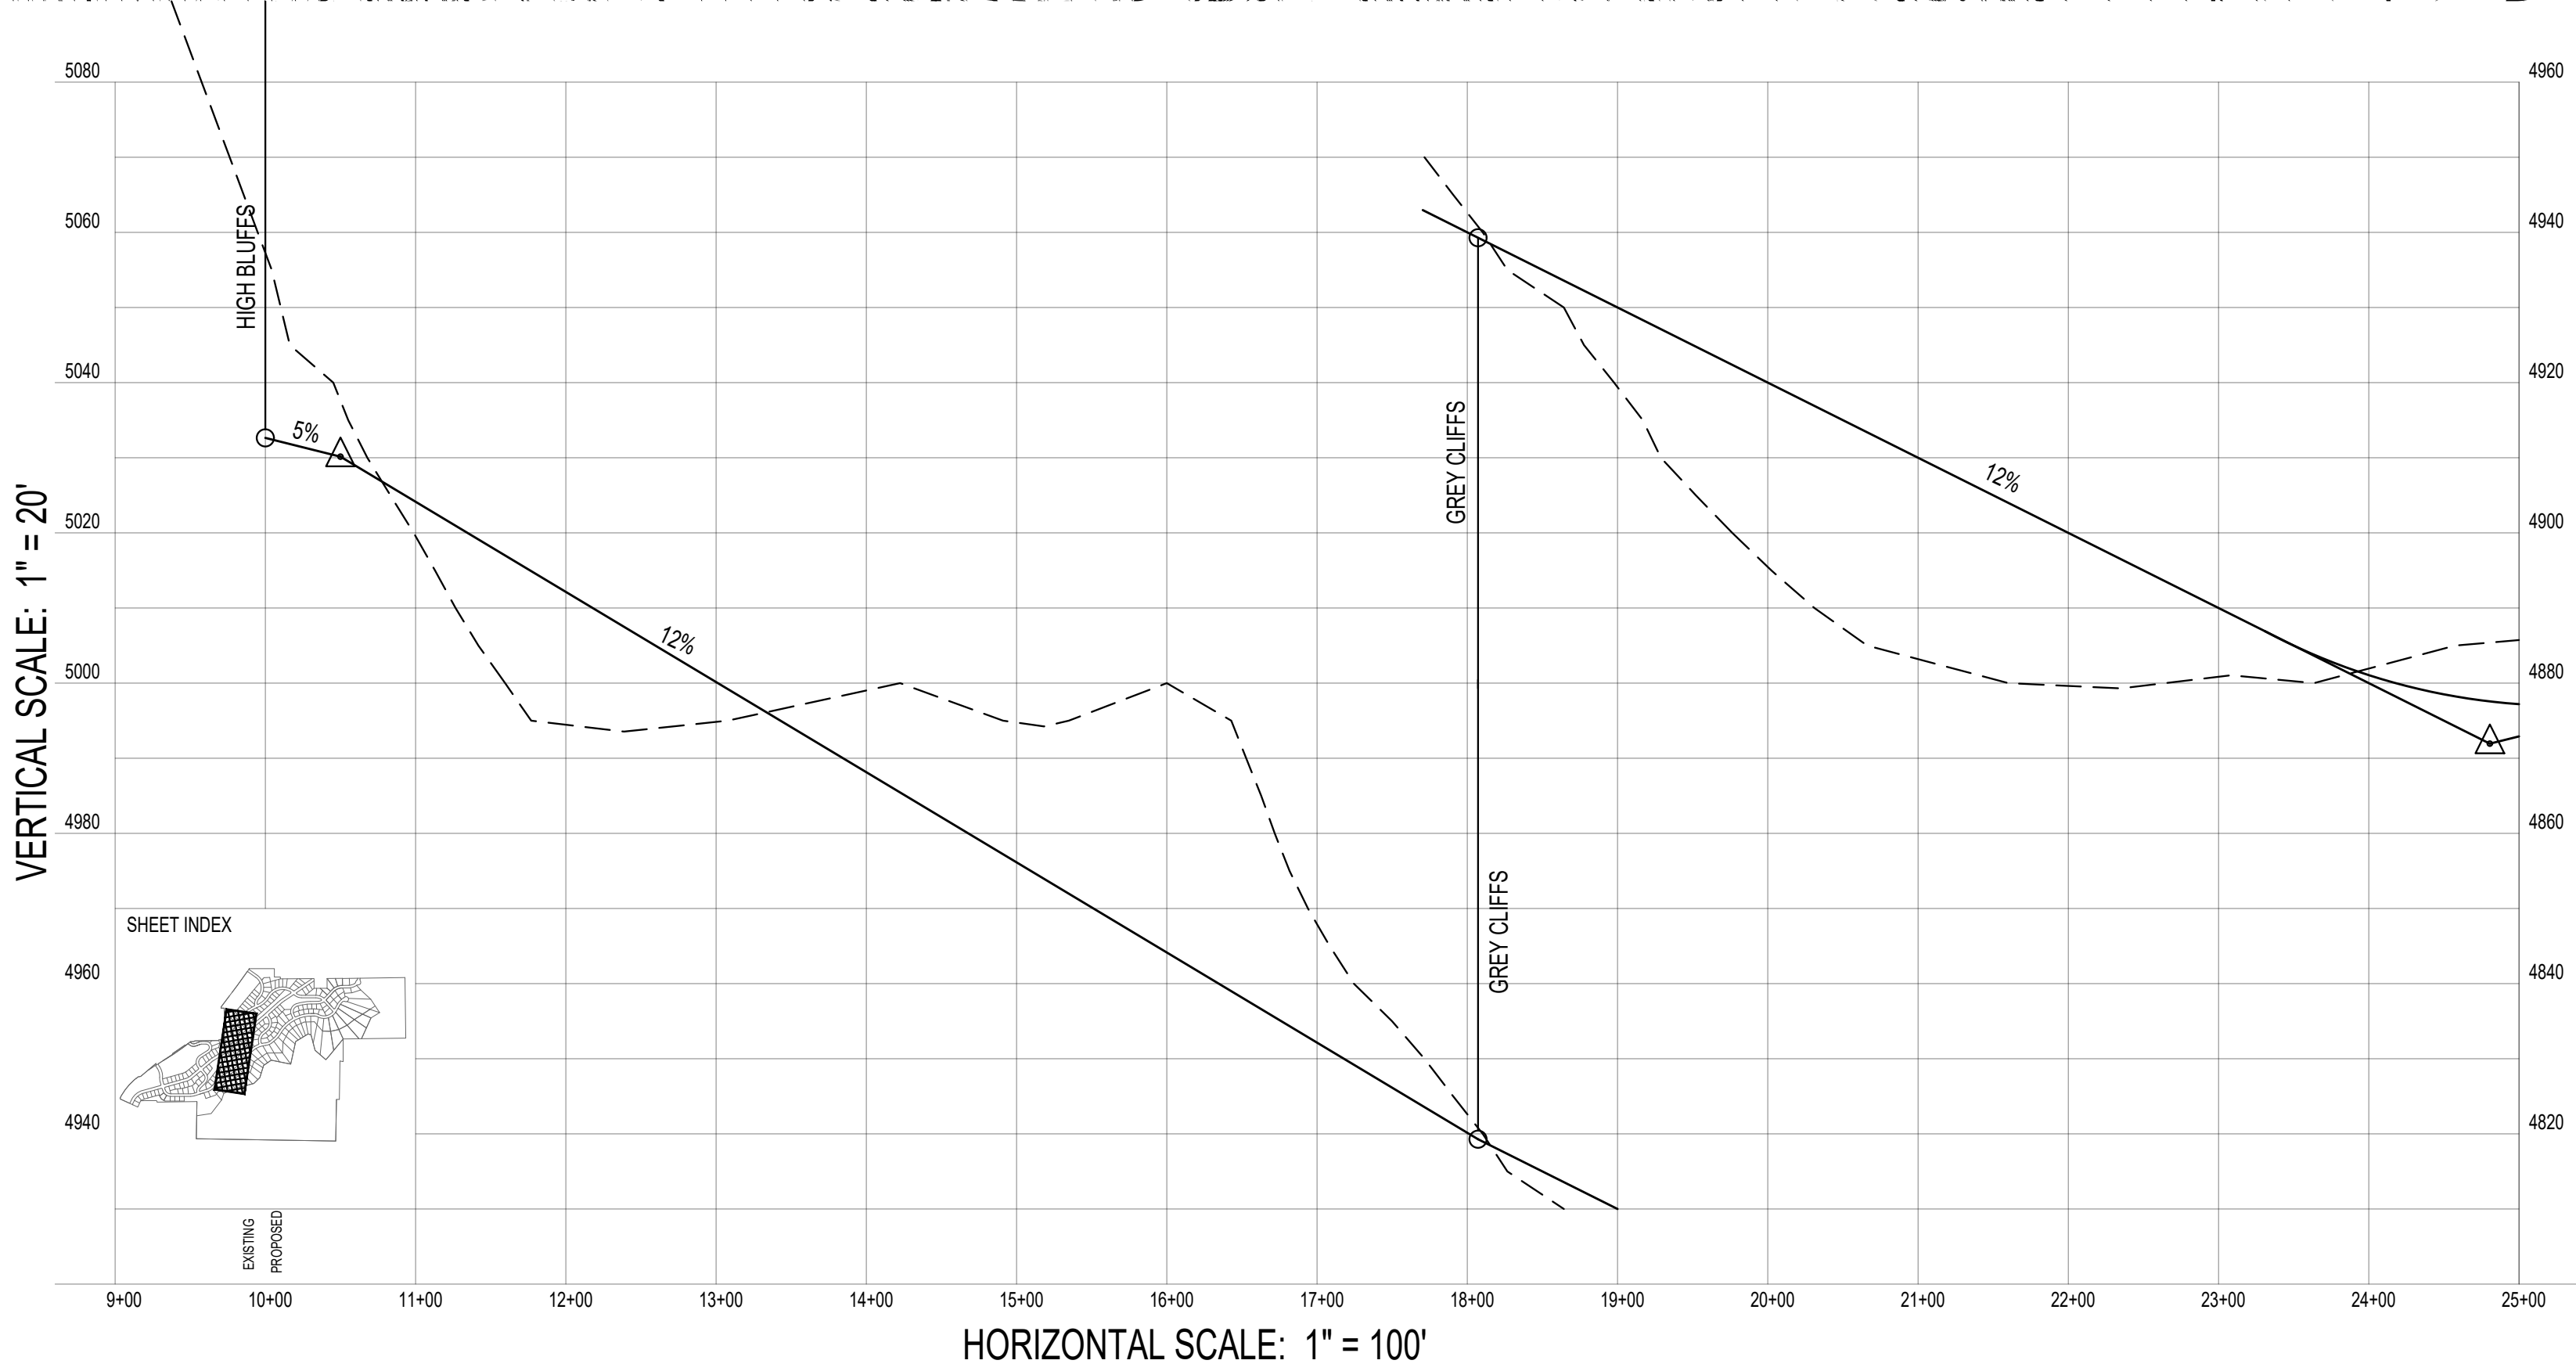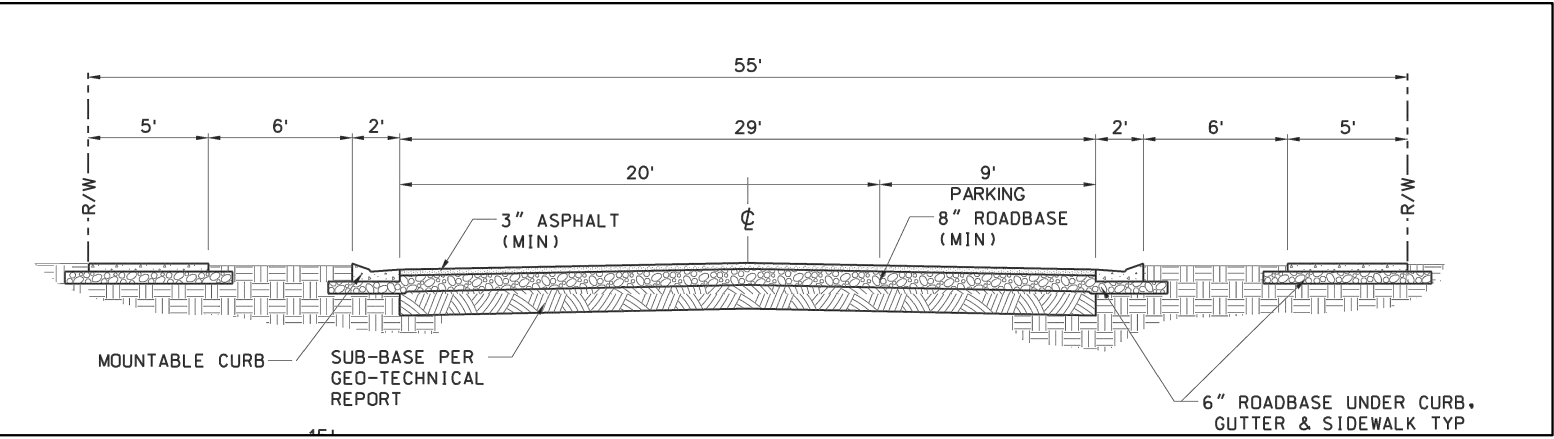

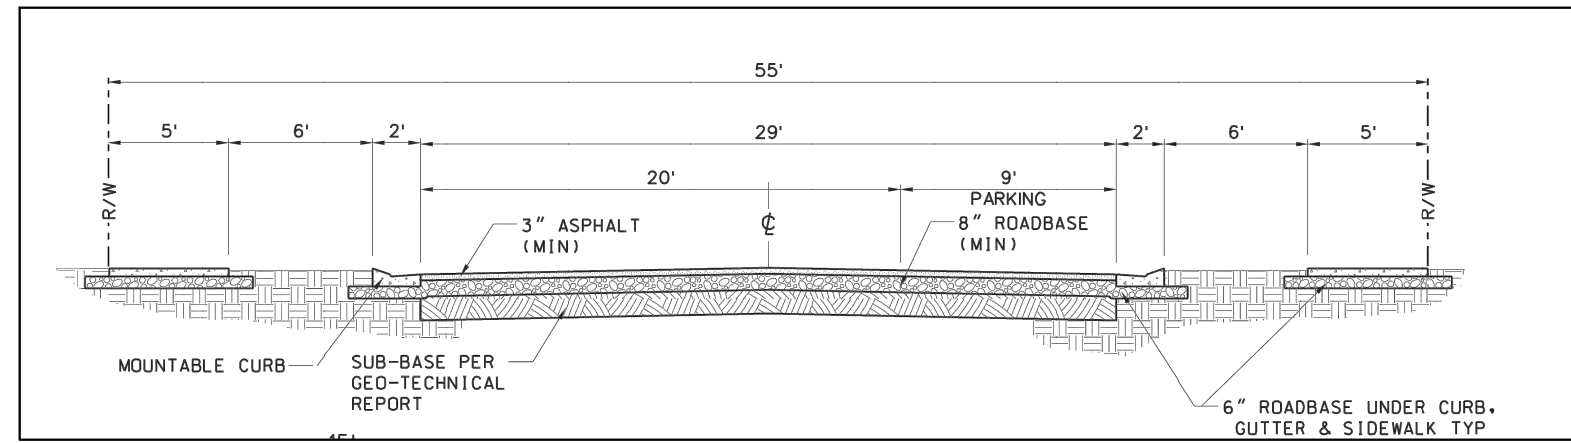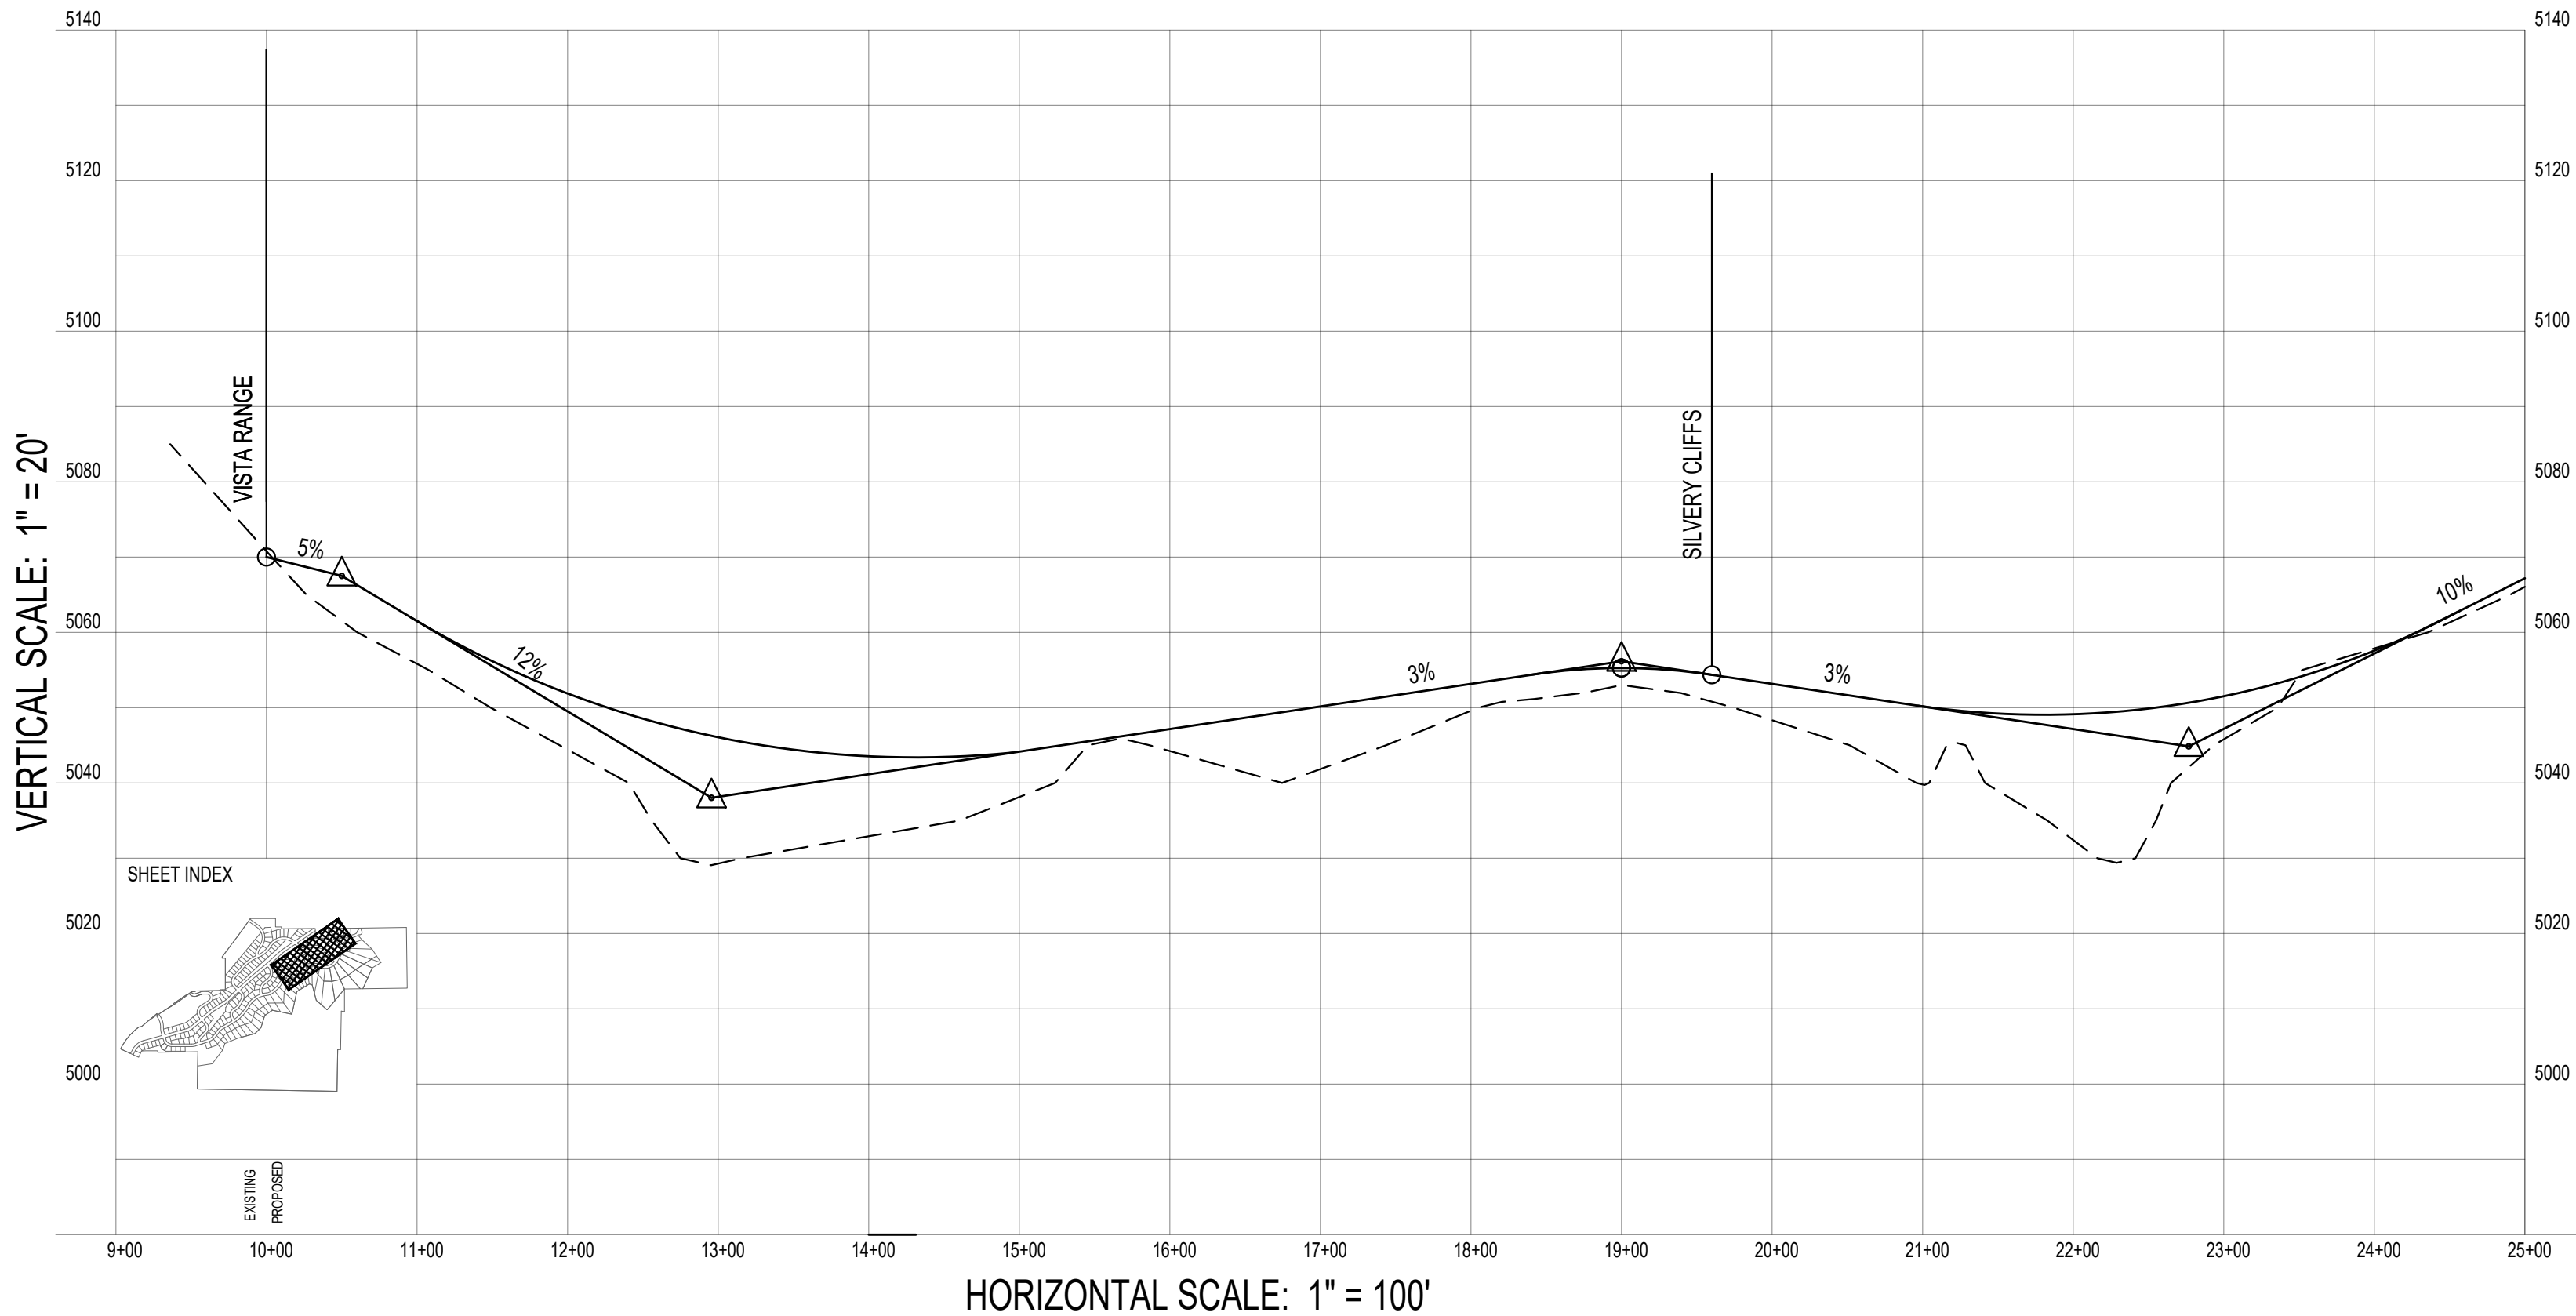


700 N SR198
SANTAQUIN, UTAH COUNTY, UT

DEVELOPER

**GREY
CLIFFS
LLC.**

935 W. CENTER
LINDON, UT 84042
801.785.8458

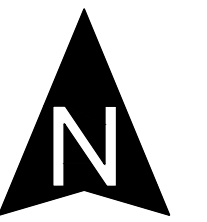

0 50 100 200 300
SCALE: 1"= 100'



11038 N Highland Blvd Suite 400
Highland Ut, 84003
office (801) 492-1277
cell (801) 616-1677

REVISIONS			SEAL
NO.	DATE	DESCRIPTION	
1			
2			
3			
4			
5			
6			

ACTION	DATE
PRELIMINARY PLAN	8/12/2021

PROJECT






DESCRIPTION

**PRELIMINARY
PLAN**

SHEET NAME	SHEET NUMBER
VISTA RANGE	C10.1

\\sdc\working\c1021\grey-cliffs\preliminary\plan\p10.1.pdf
8/12/2021 10:40 AM

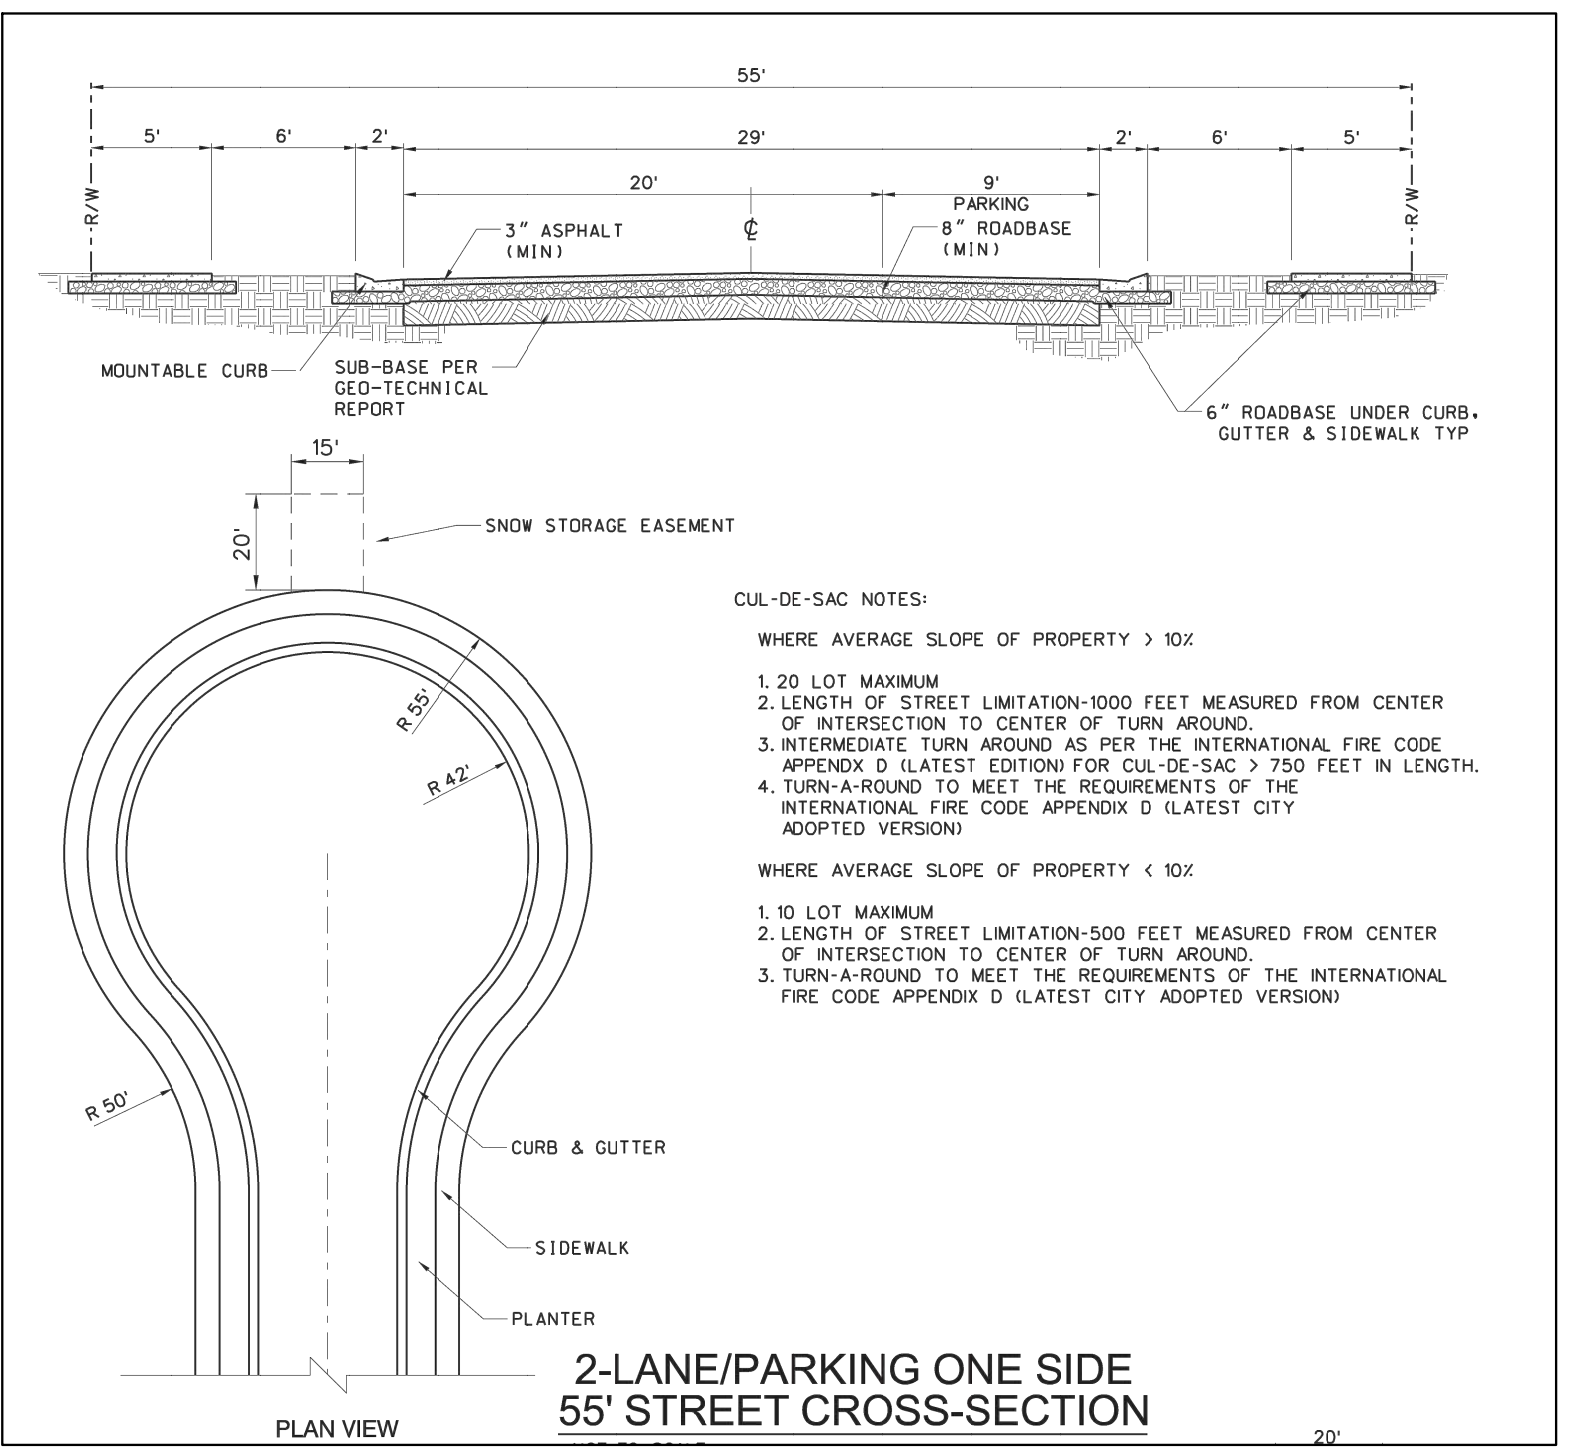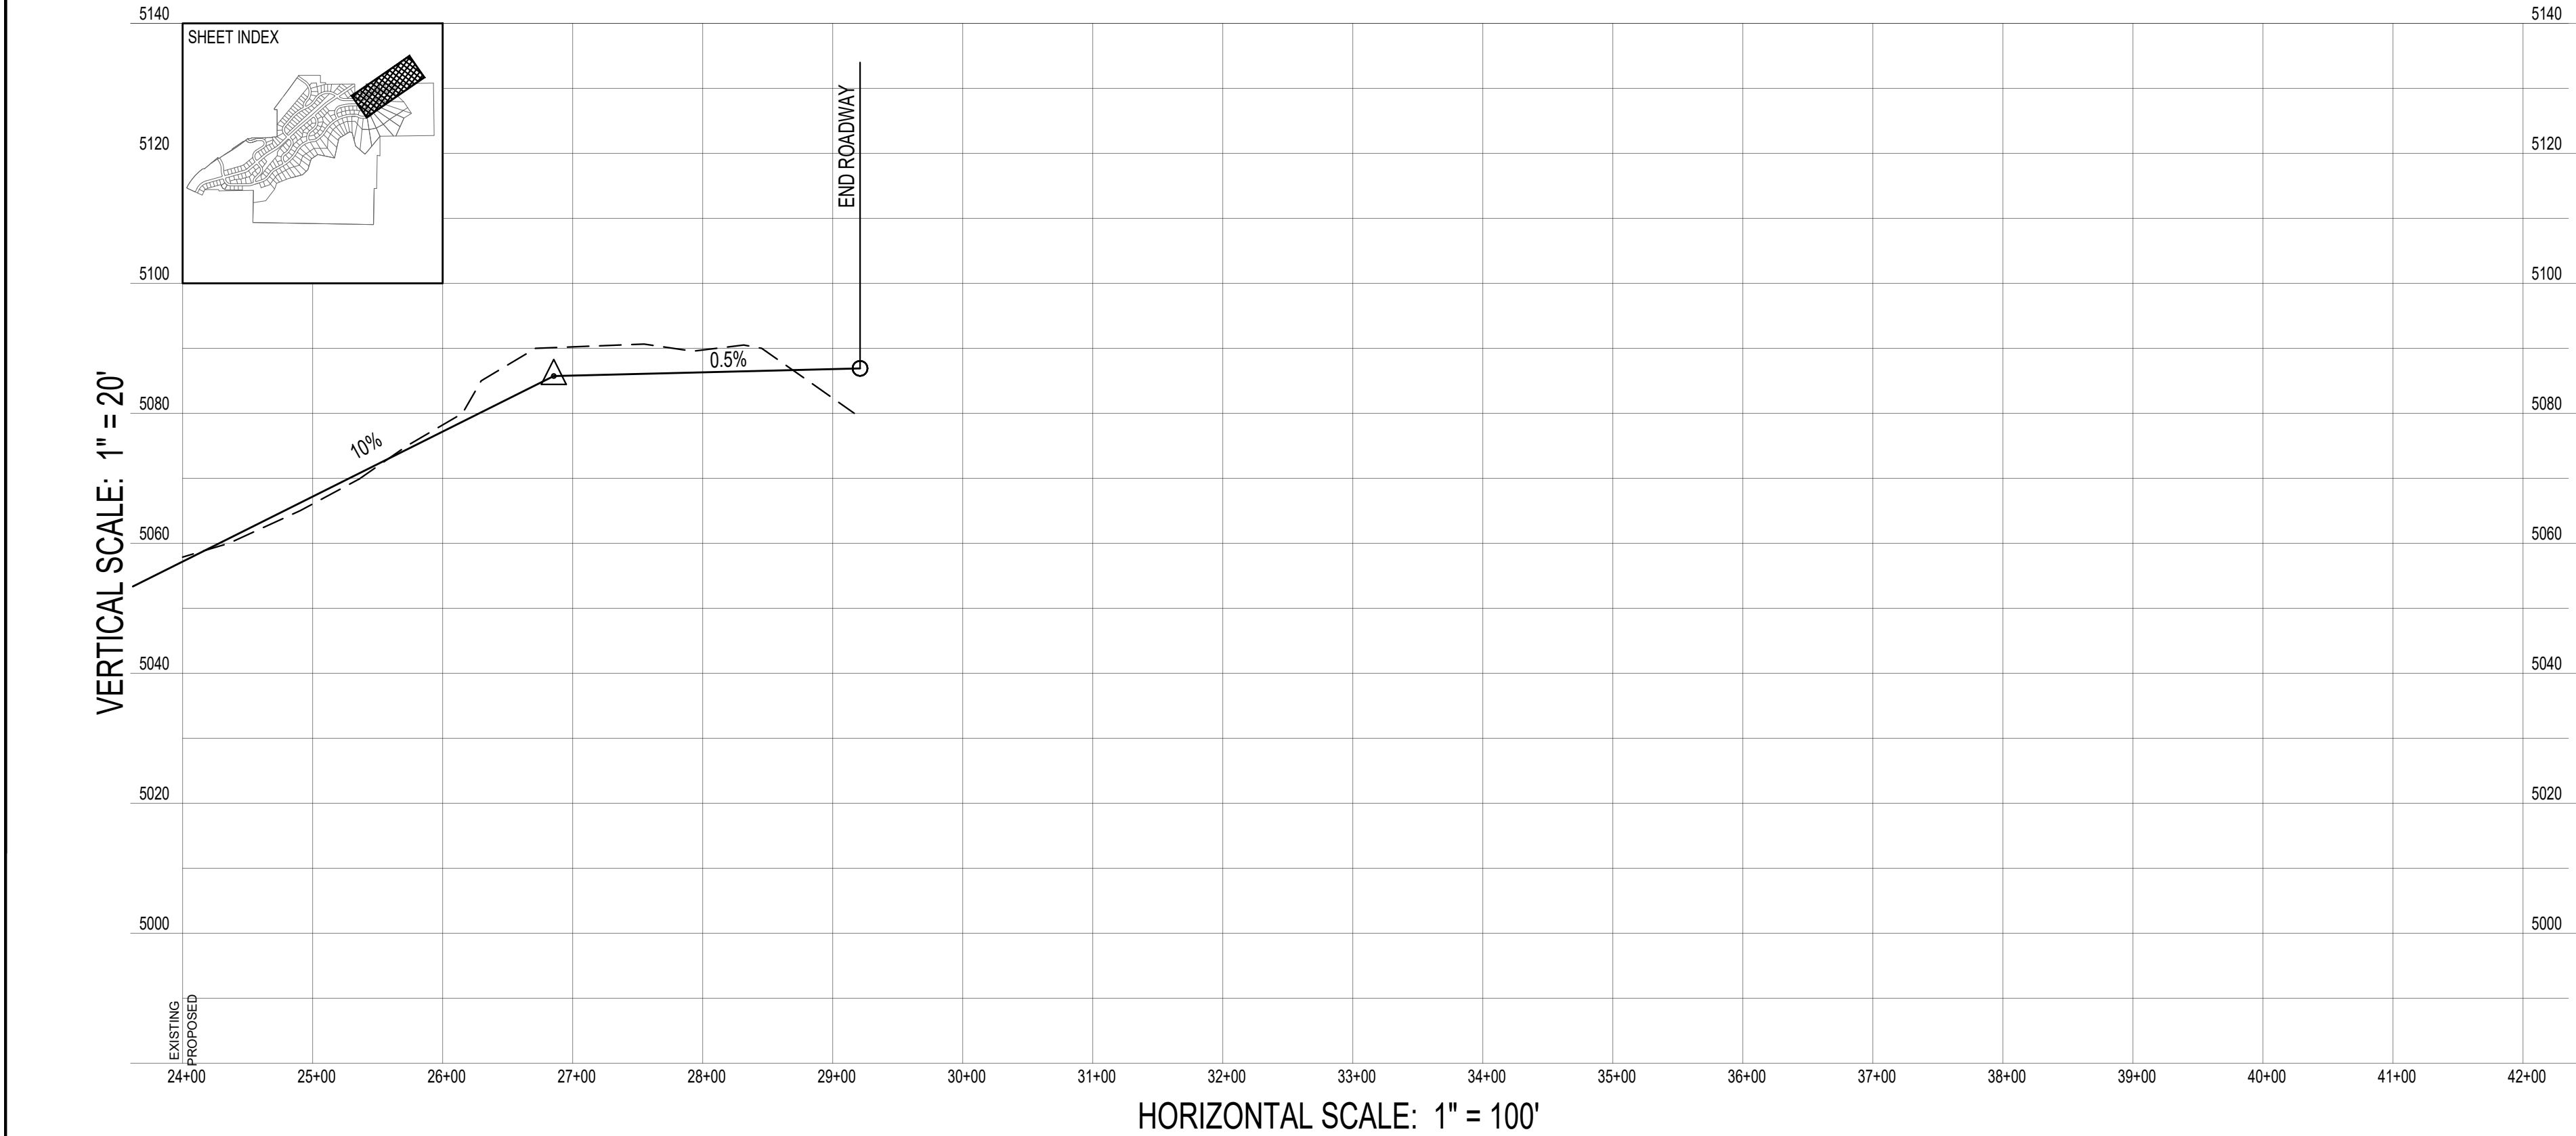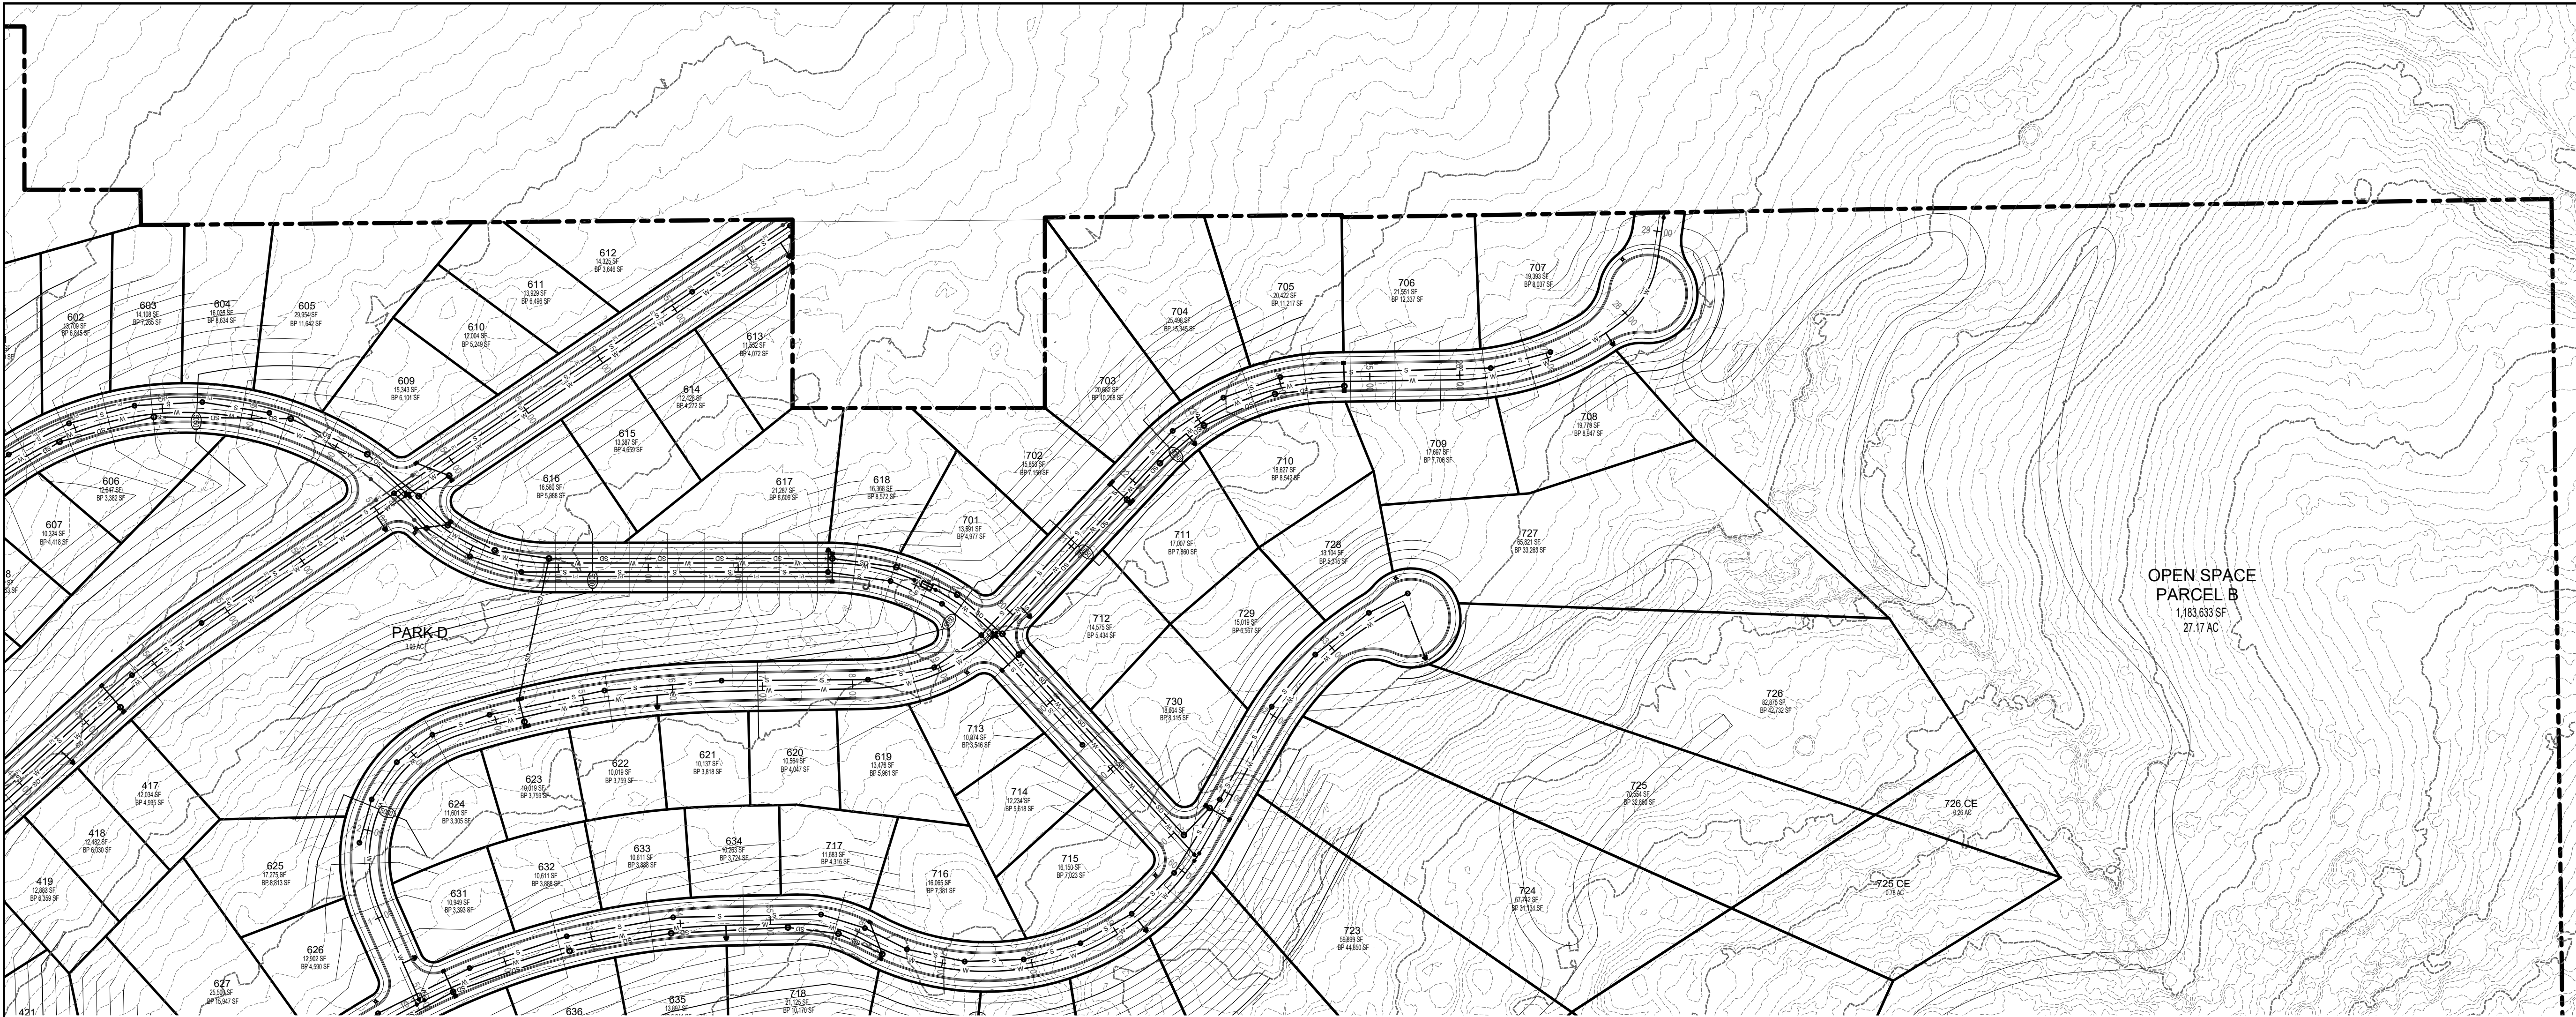

DEVELOPMENT

700 N SR198
SANTAQUIN, UTAH COUNTY, UT

DEVELOPER

GREY CLIFFS LLC.

935 W. CENTER
LINDON, UT 84042
801.785.8458

SCALE: 1"= 100'

11038 N Highland Blvd Suite 400
Highland Ut, 84003
office (801) 492-1277
cell (801) 616-1677

REVISIONS			SEAL
NO.	DATE	DESCRIPTION	
1			
2			
3			
4			
5			
6			
ACTION			DATE
PRELIMINARY PLAN			8/12/2021



PROJECT

DESCRIPTION

PRELIMINARY PLAN

SHEET NAME	SHEET NUMBER
VISTA RANGE	C10.2

\\p01\working\c102\grey cliffs\preliminary plans\p10.c102\p10.dwg

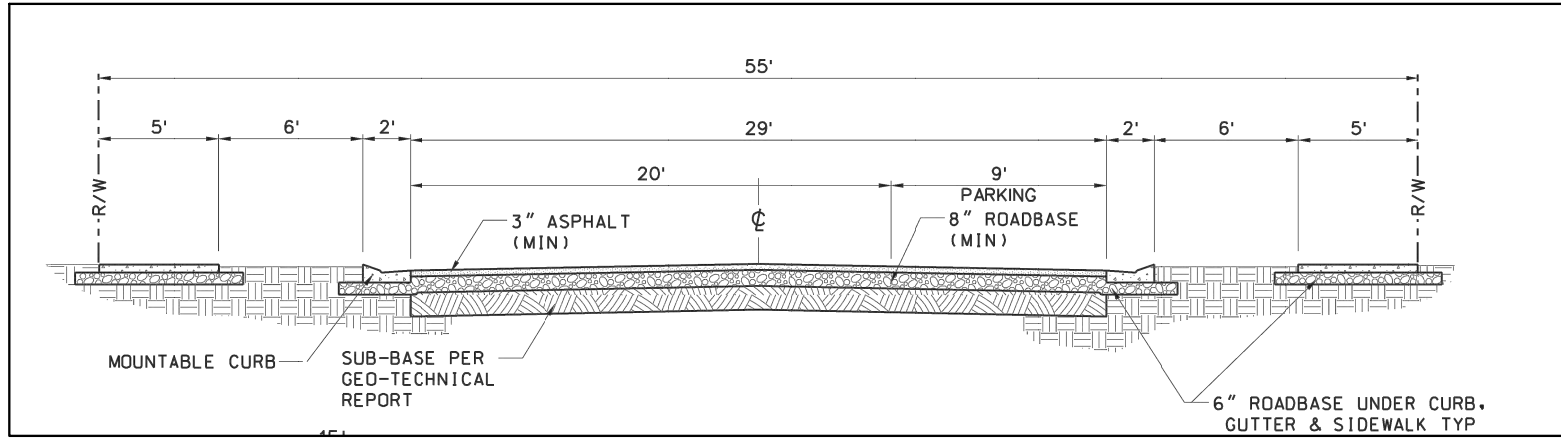
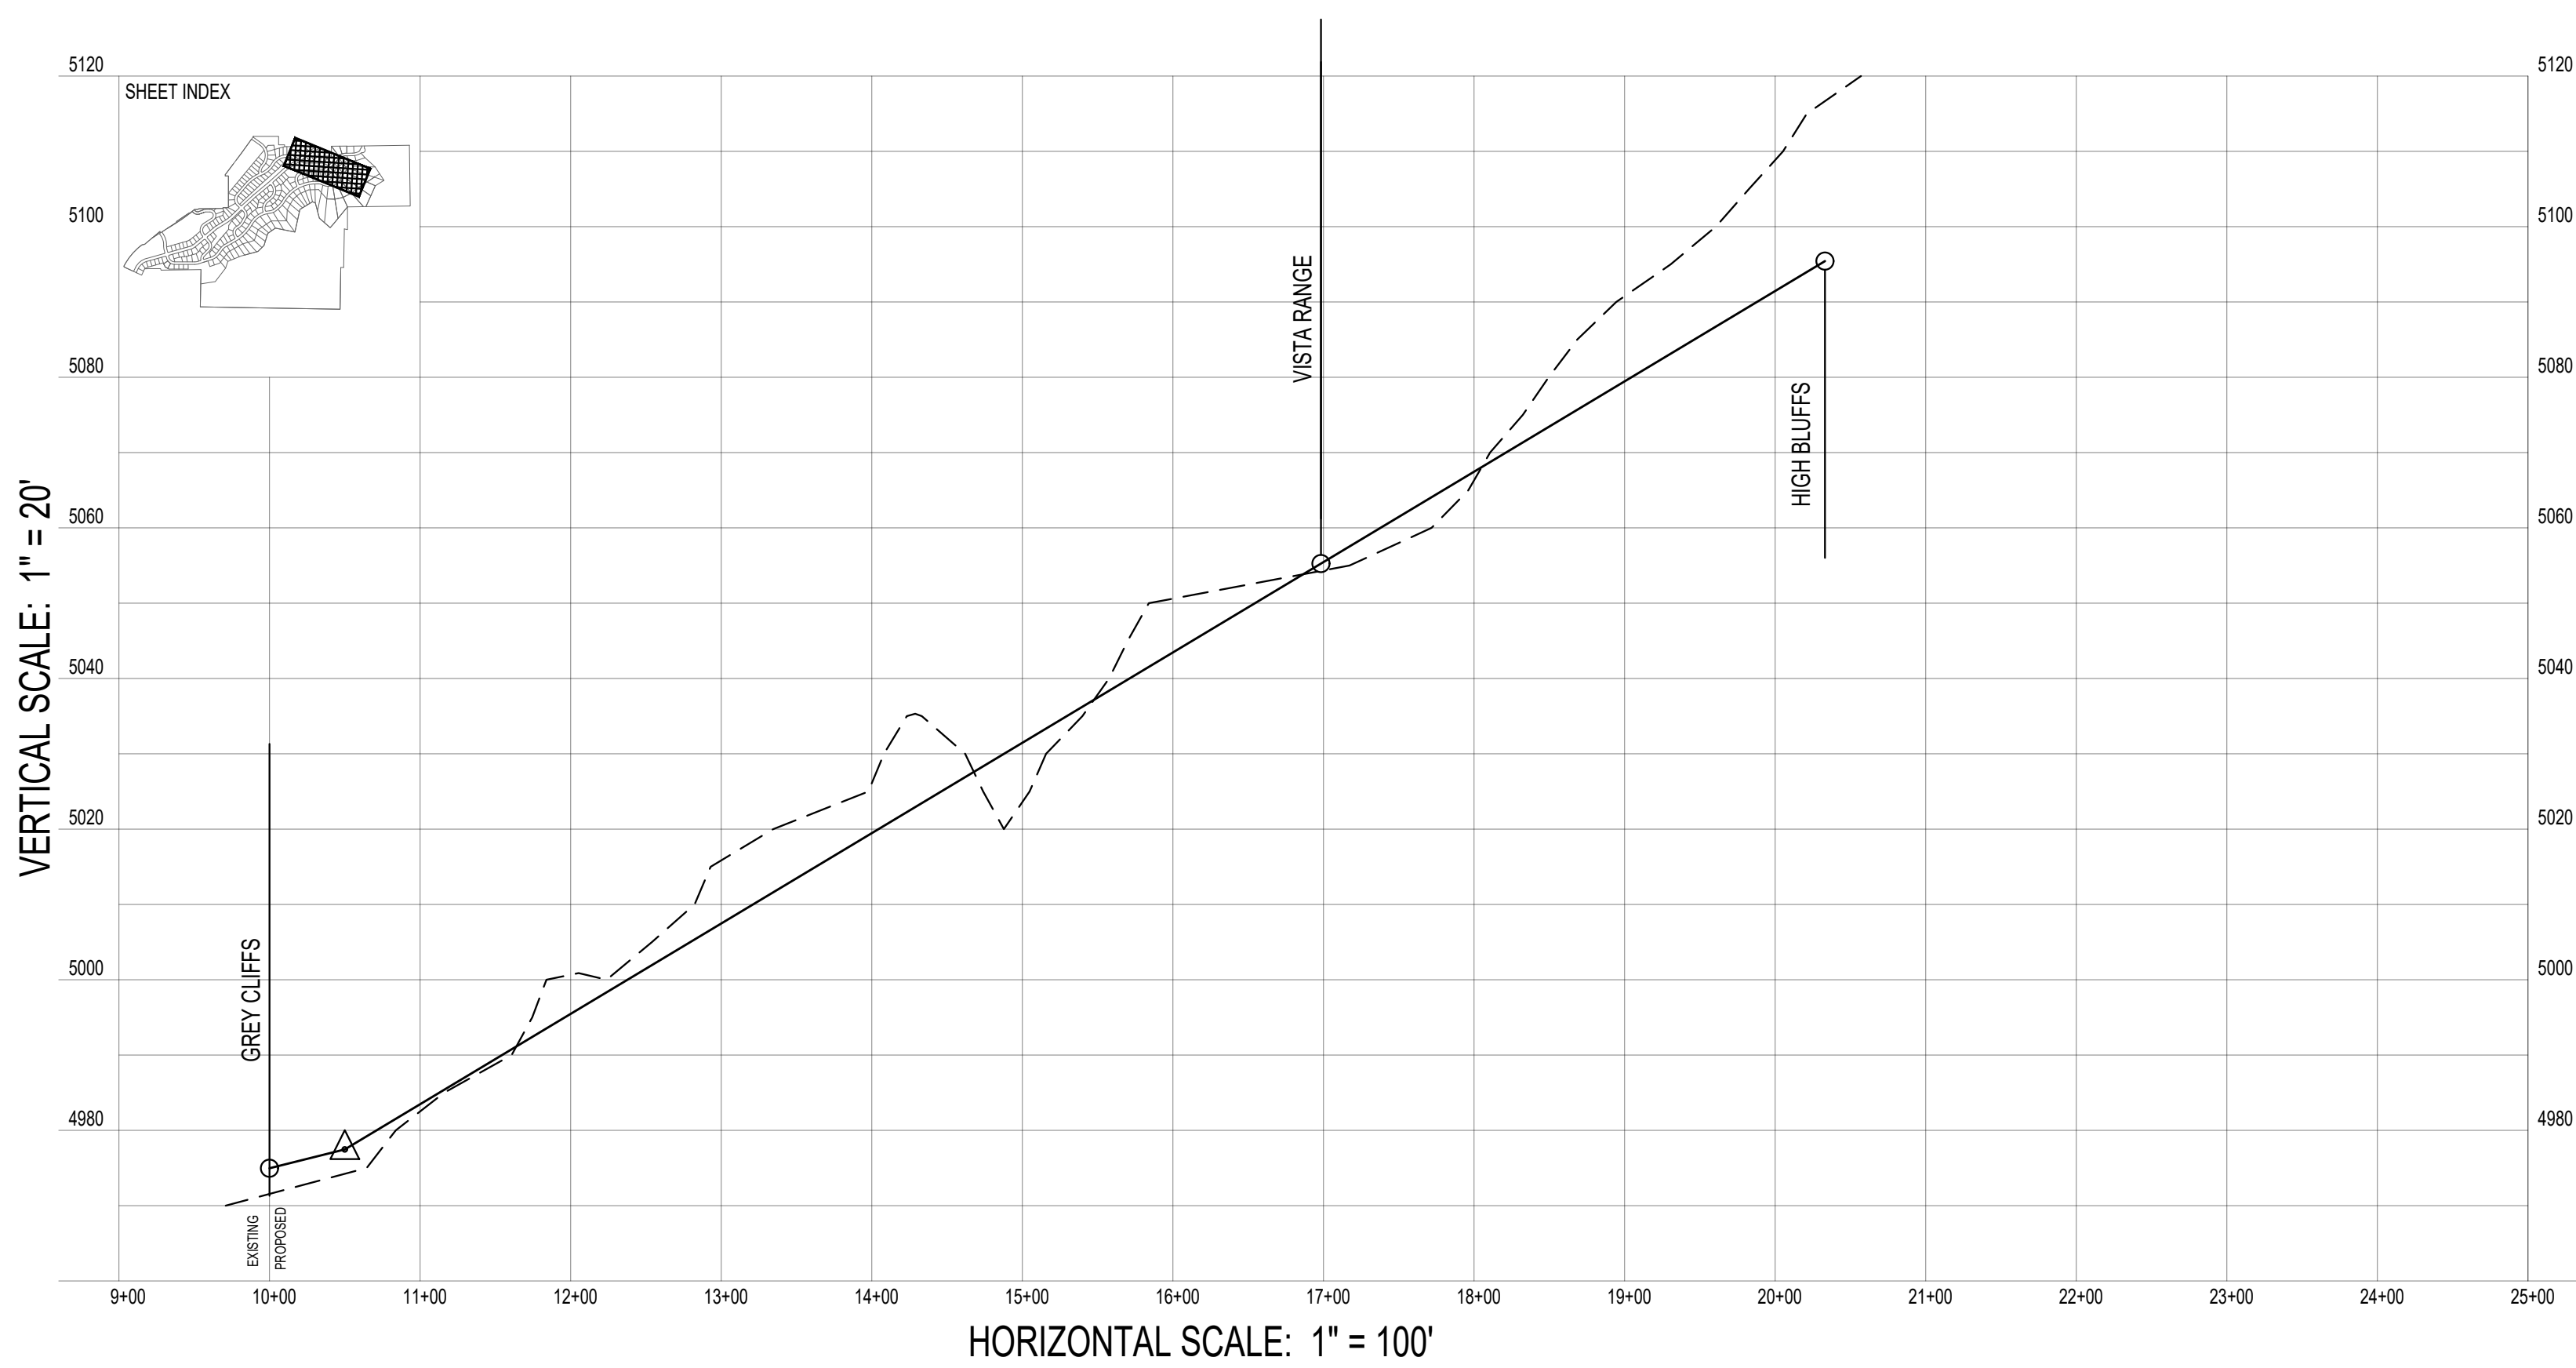


700 N SR198
SANTAQUIN, UTAH COUNTY, UT

DEVELOPER

GREY
CLIFFS
LLC.

935 W. CENTER
LINDON, UT 84042
801.785.8458

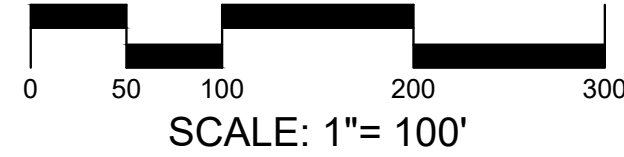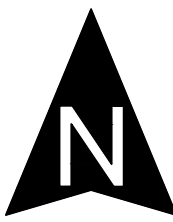

SCALE: 1"= 100'



11038 N Highland Blvd Suite 400
Highland Ut, 84003
office: (801) 492-1277
cell: (801) 616-1677

REVISIONS			SEAL
NO.	DATE	DESCRIPTION	
1			
2			
3			
4			
5			
6			

ACTION	DATE
PRELIMINARY PLAN	8/12/2021

PROJECT





DESCRIPTION

PRELIMINARY
PLAN

SHEET NAME	SHEET NUMBER
SILVERY CLIFFS	C11.1

\\sage\engineering\c11\2021\grey cliffs\preliminary\plan\plan_11_silvery
cliffs.dwg

MAP KEY

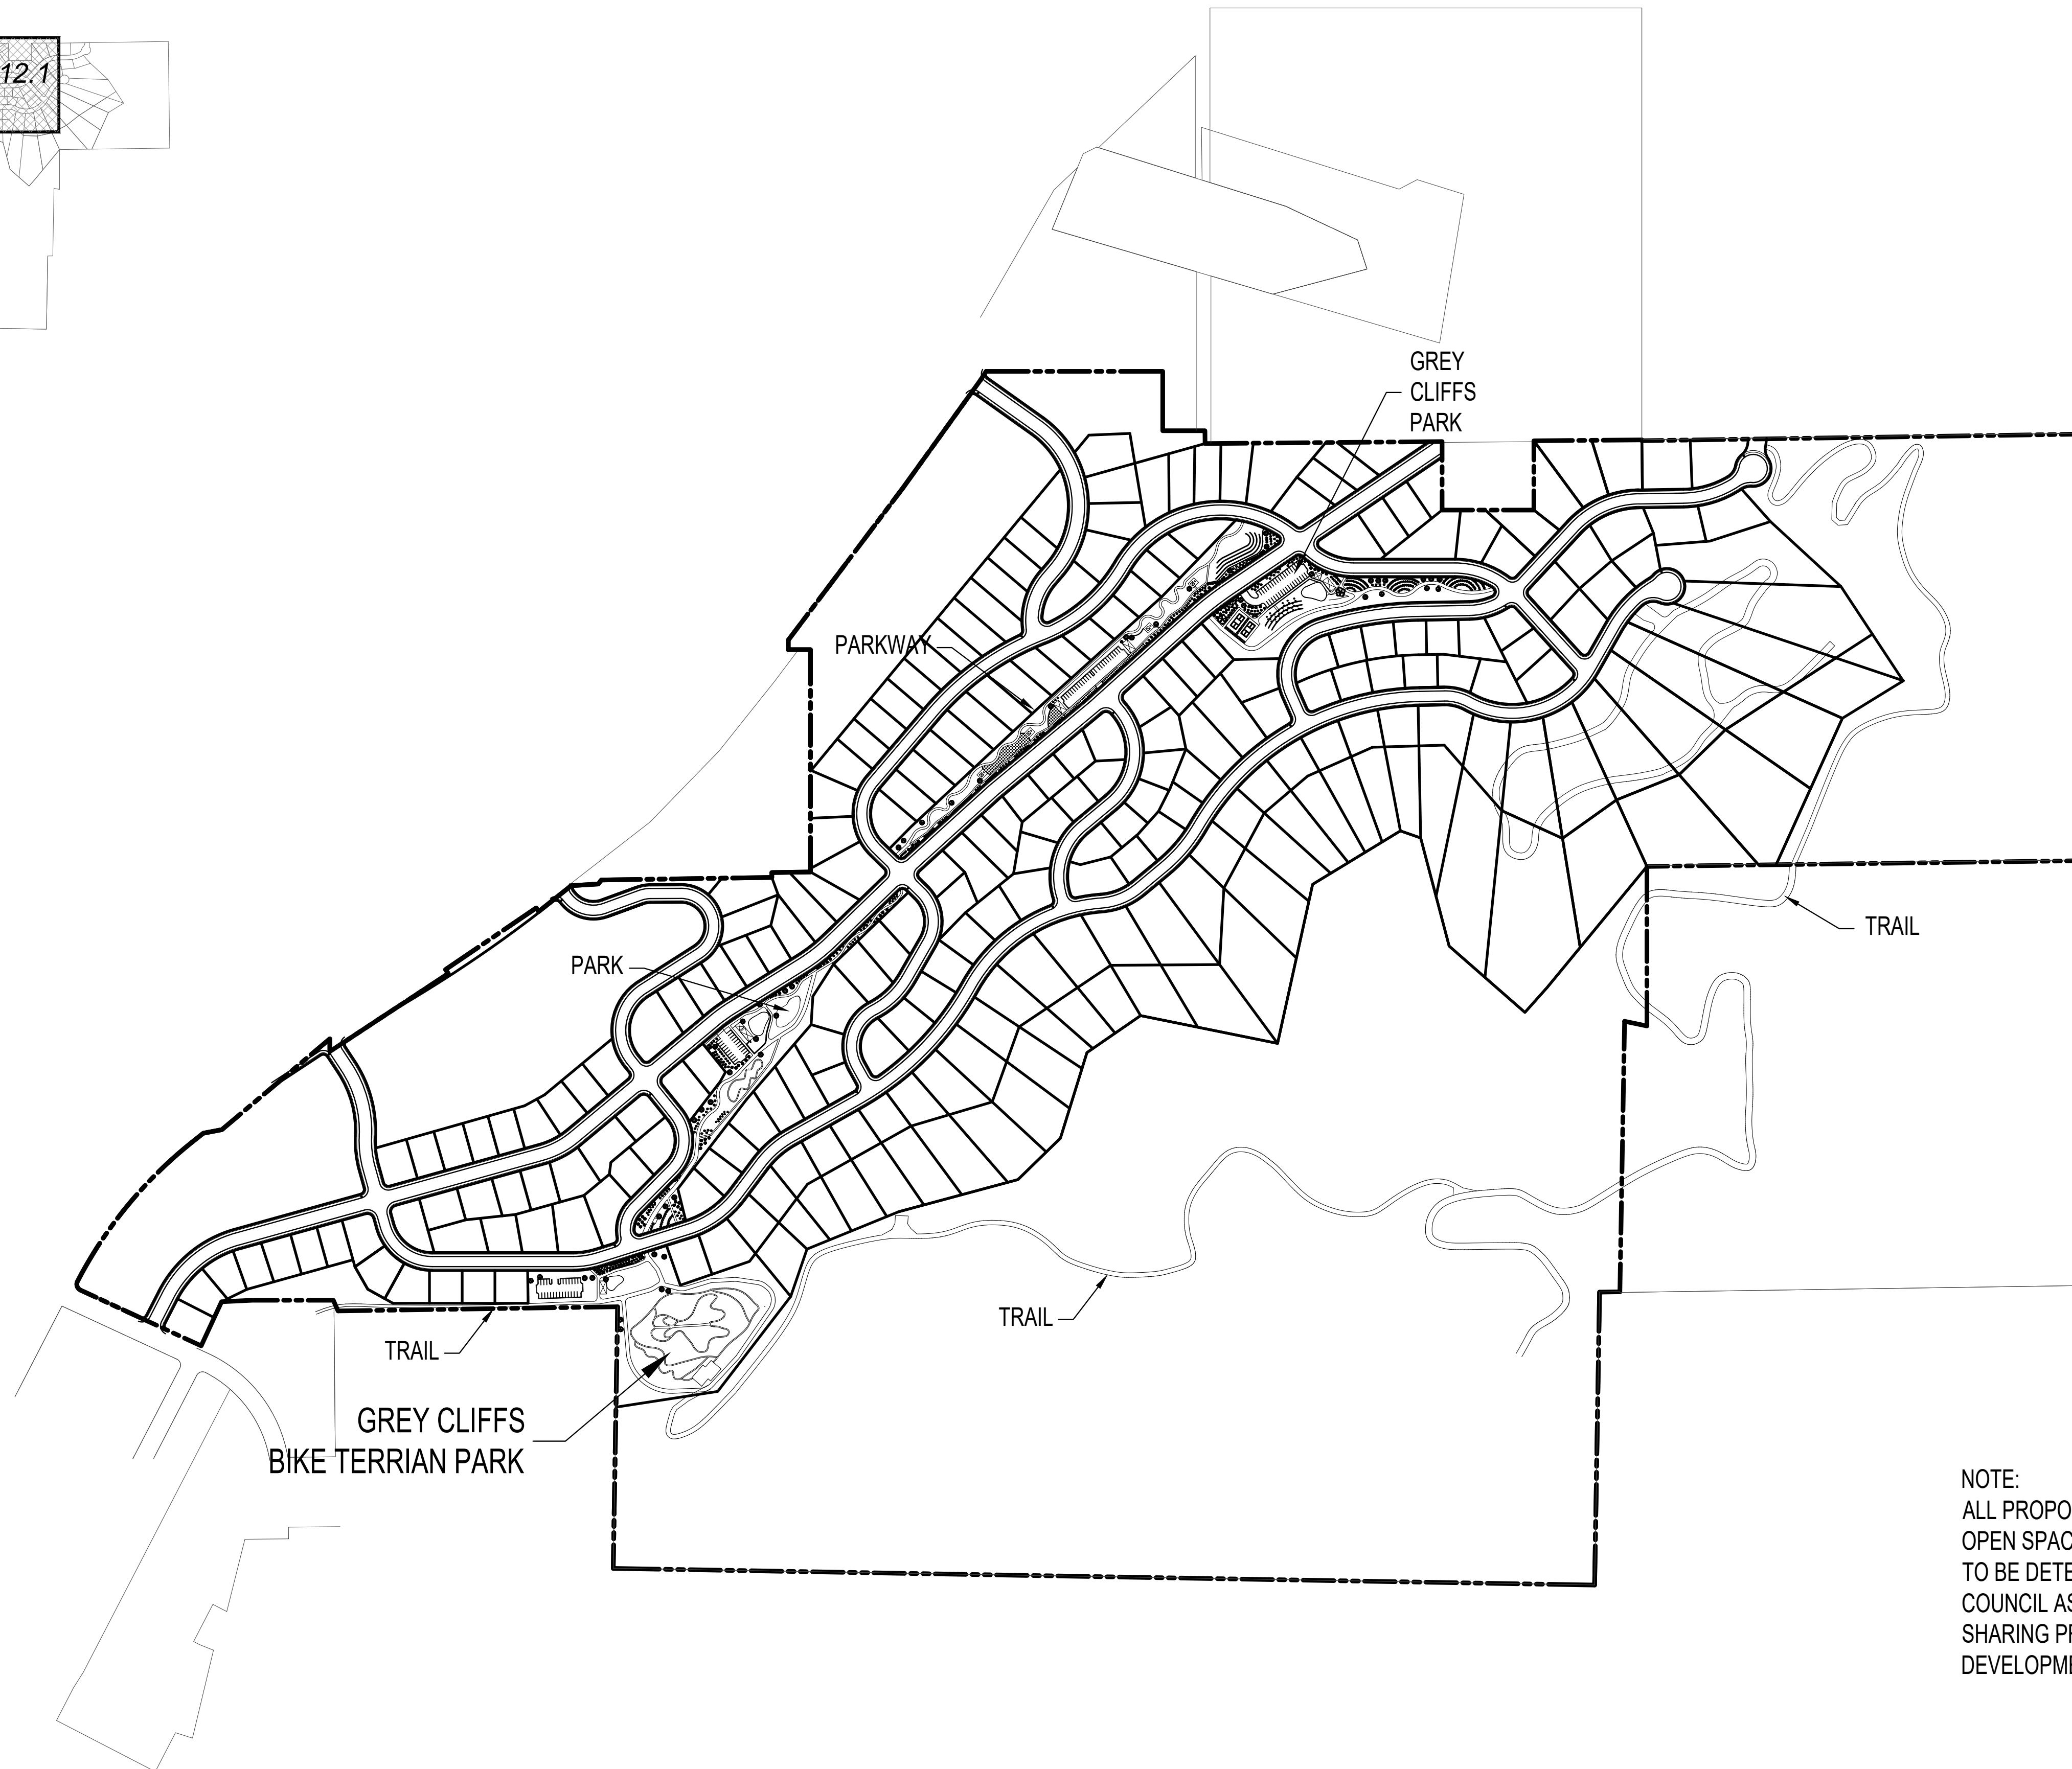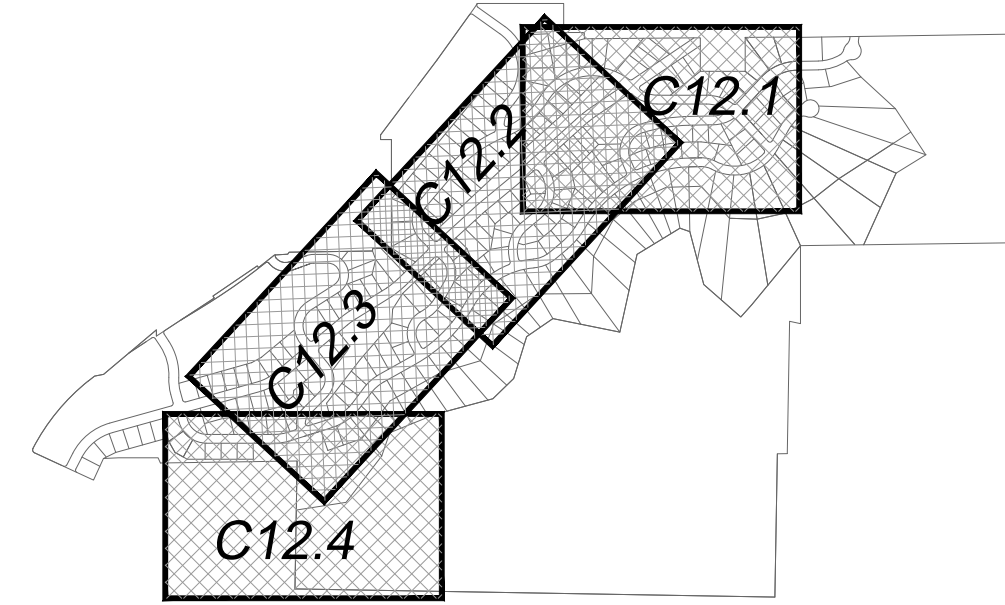

NOTE:
ALL PROPOSED LANDSCAPING AND
OPEN SPACE IMPROVEMENTS ARE
TO BE DETERMINED BY THE CITY
COUNCIL AS PART OF THE COST
SHARING PROPOSAL WITHIN THE
DEVELOPMENT AGREEMENT

DEVELOPMENT




700 N SR198
SANTAQUIN, UTAH COUNTY, UT

DEVELOPER

**GREY
CLIFFS
LLC.**

935 W. CENTER
LINDON, UT 84042
801.785.8458

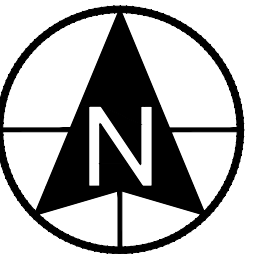

0 150 300 600 900
SCALE: 1"= 300'



11038 N Highland Blvd Suite 400
Highland Ut, 84003
office (801) 492-1277
cell (801) 616-1677

REVISIONS			SEAL
NO.	DATE	DESCRIPTION	
1			
2			
3			
4			
5			
6			
7			

ACTION	DATE
PRELIMINARY PLAN	8/12/2021

PROJECT




DESCRIPTION

**PRELIMINARY
PLAN**

SHEET NAME	SHEET NUMBER
AMENITIES	C12.0

GreyCliffs Estates LLC 2021/08/12/2021

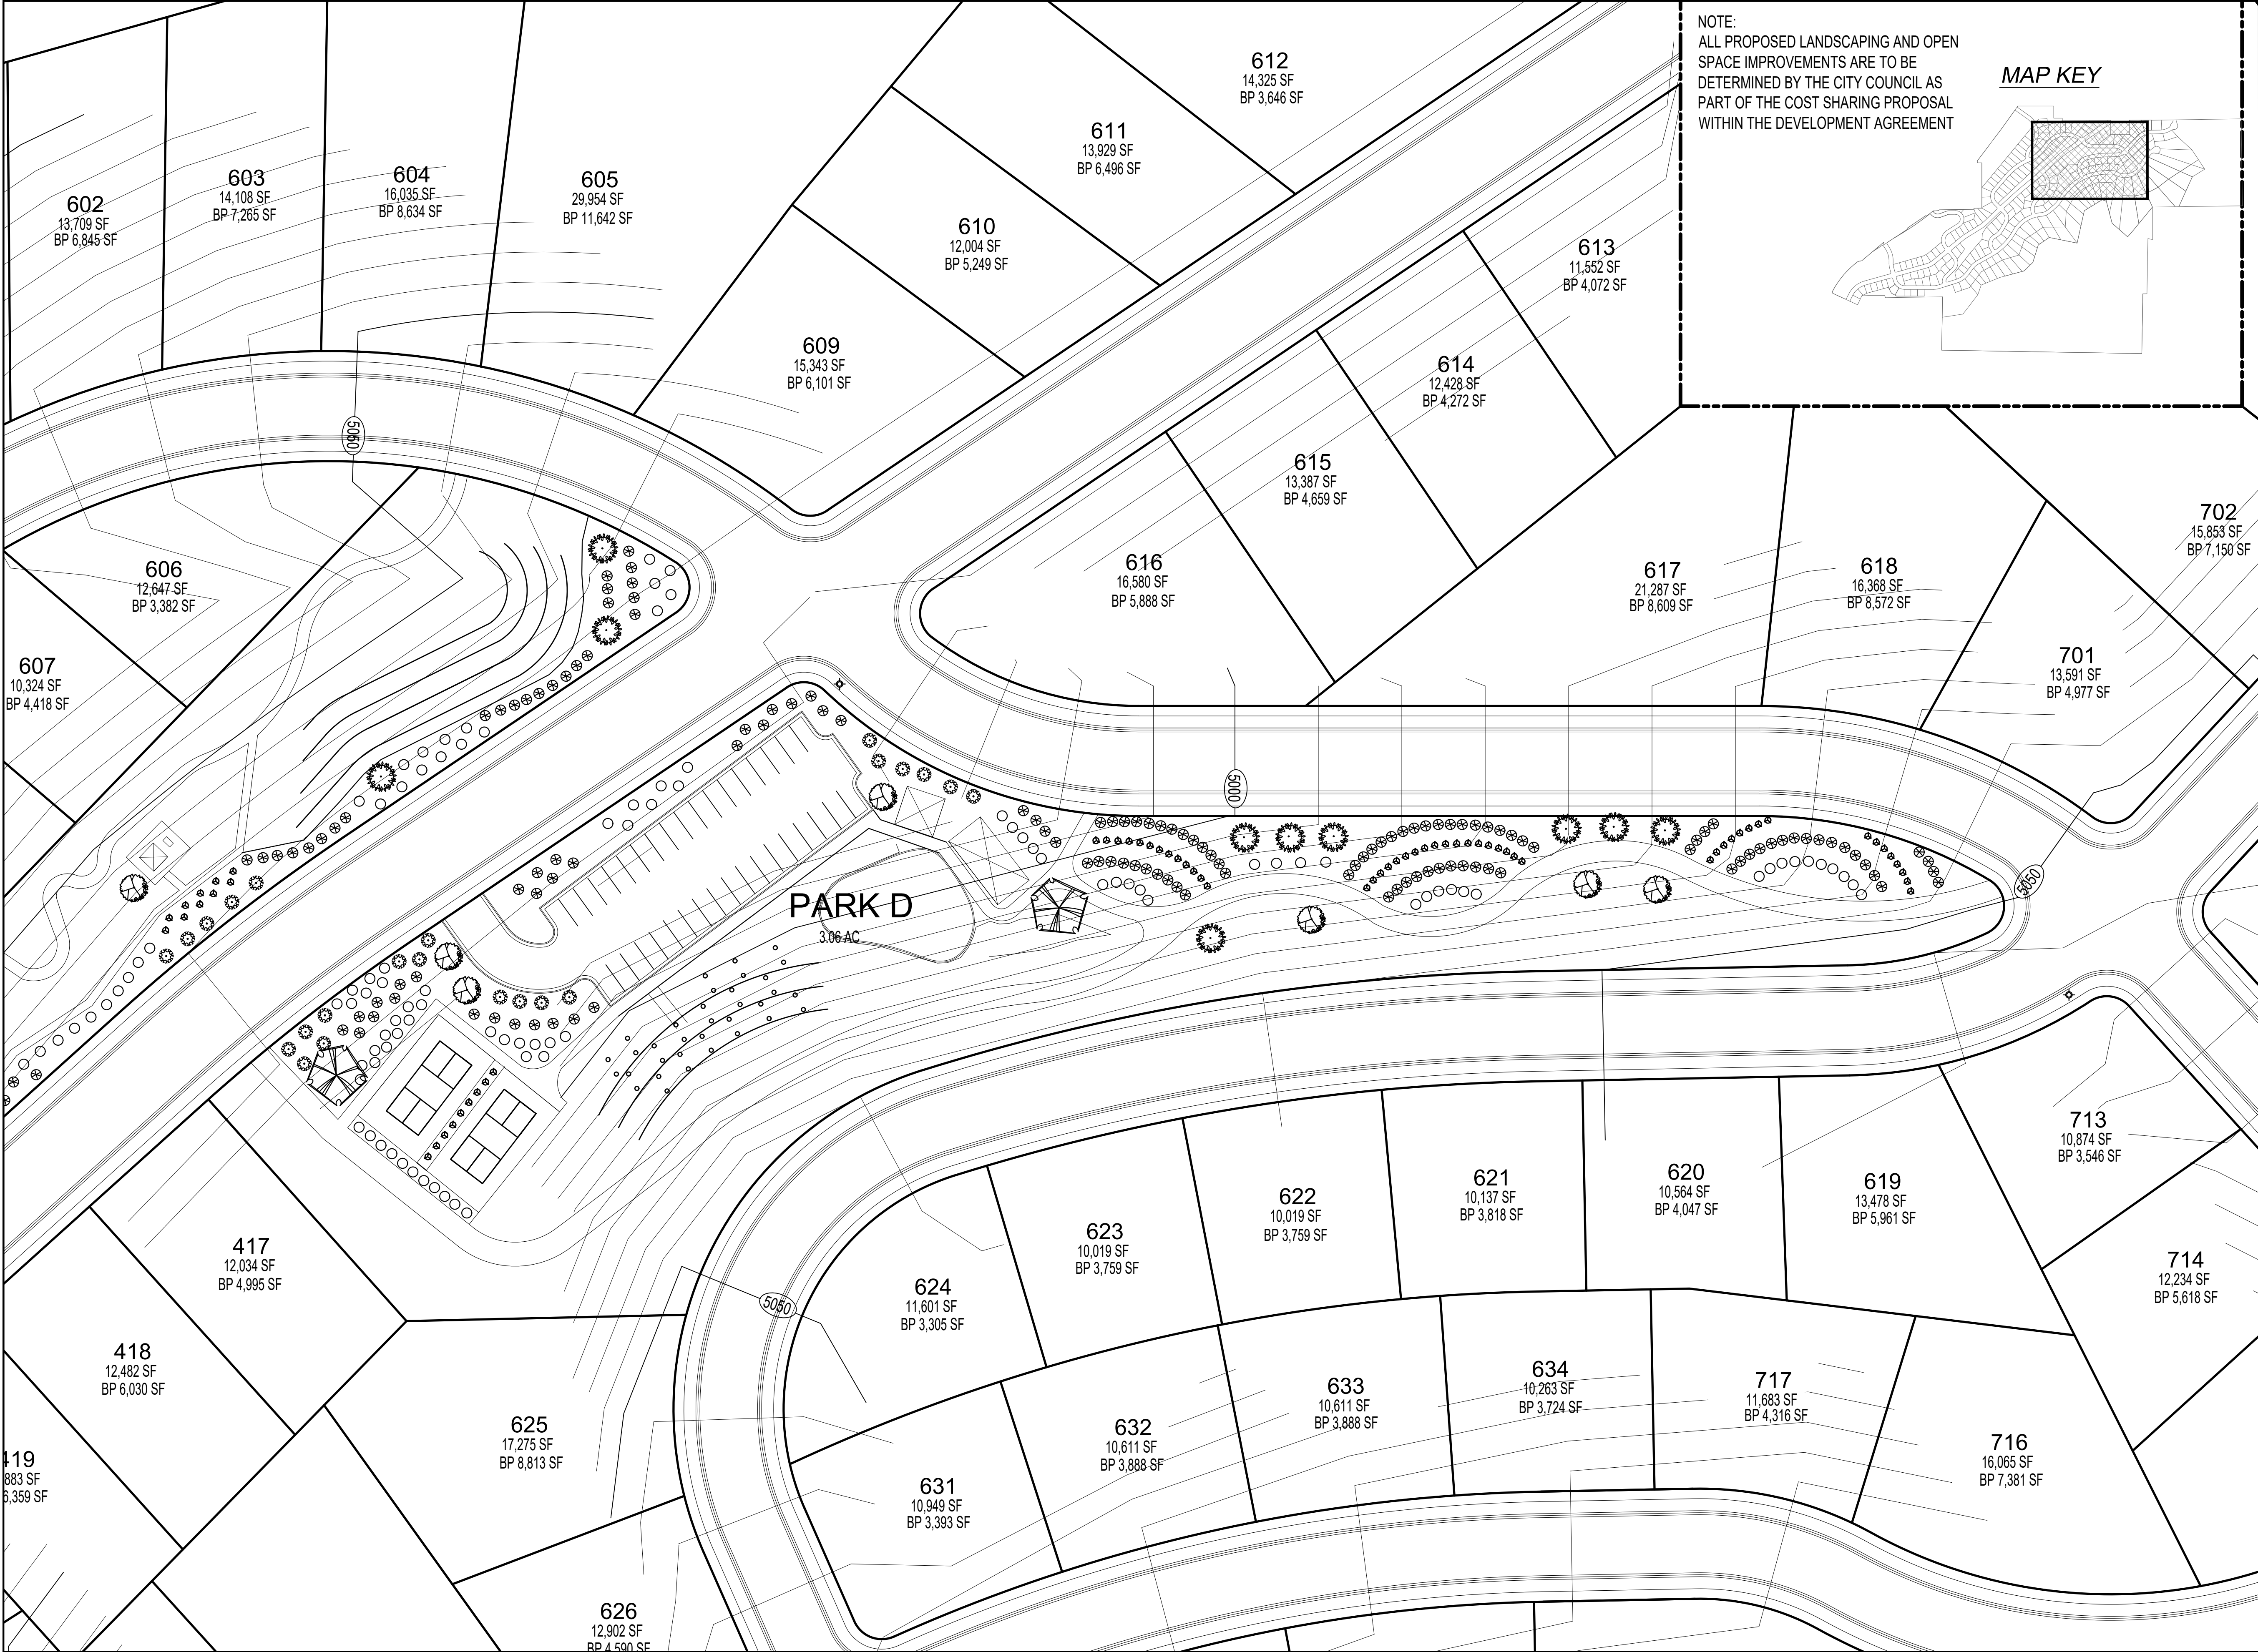

700 N SR198
SANTAQUIN, UTAH COUNTY, UT

DEVELOPER

GREY CLIFFS LLC.

935 W. CENTER
LONDON, UT 84042
801.785.8458

SCALE: 1"= 40'

BERG
CIVIL ENGINEERING

11038 N Highland Blvd Suite 400
Highland Ut, 84003
office: (801) 492-1277
cell: (801) 616-1677

REVISIONS			SEAL
NO.	DATE	DESCRIPTION	
1			
2			
3			
4			
5			
6			
ACTION		DATE	
PRELIMINARY PLAN		8/12/2021	

PROJECT

DESCRIPTION



PRELIMINARY PLAN

SHEET NAME	SHEET NUMBER
LOWER TRAILHEAD	C12.1

www.bergcivil.com 2021 GreyCliffs Estates Preliminary Plan 2021-08-12

NOTE:
ALL PROPOSED LANDSCAPING AND OPEN
SPACE IMPROVEMENTS ARE TO BE
DETERMINED BY THE CITY COUNCIL AS
PART OF THE COST SHARING PROPOSAL
WITHIN THE DEVELOPMENT AGREEMENT

MAP KEY

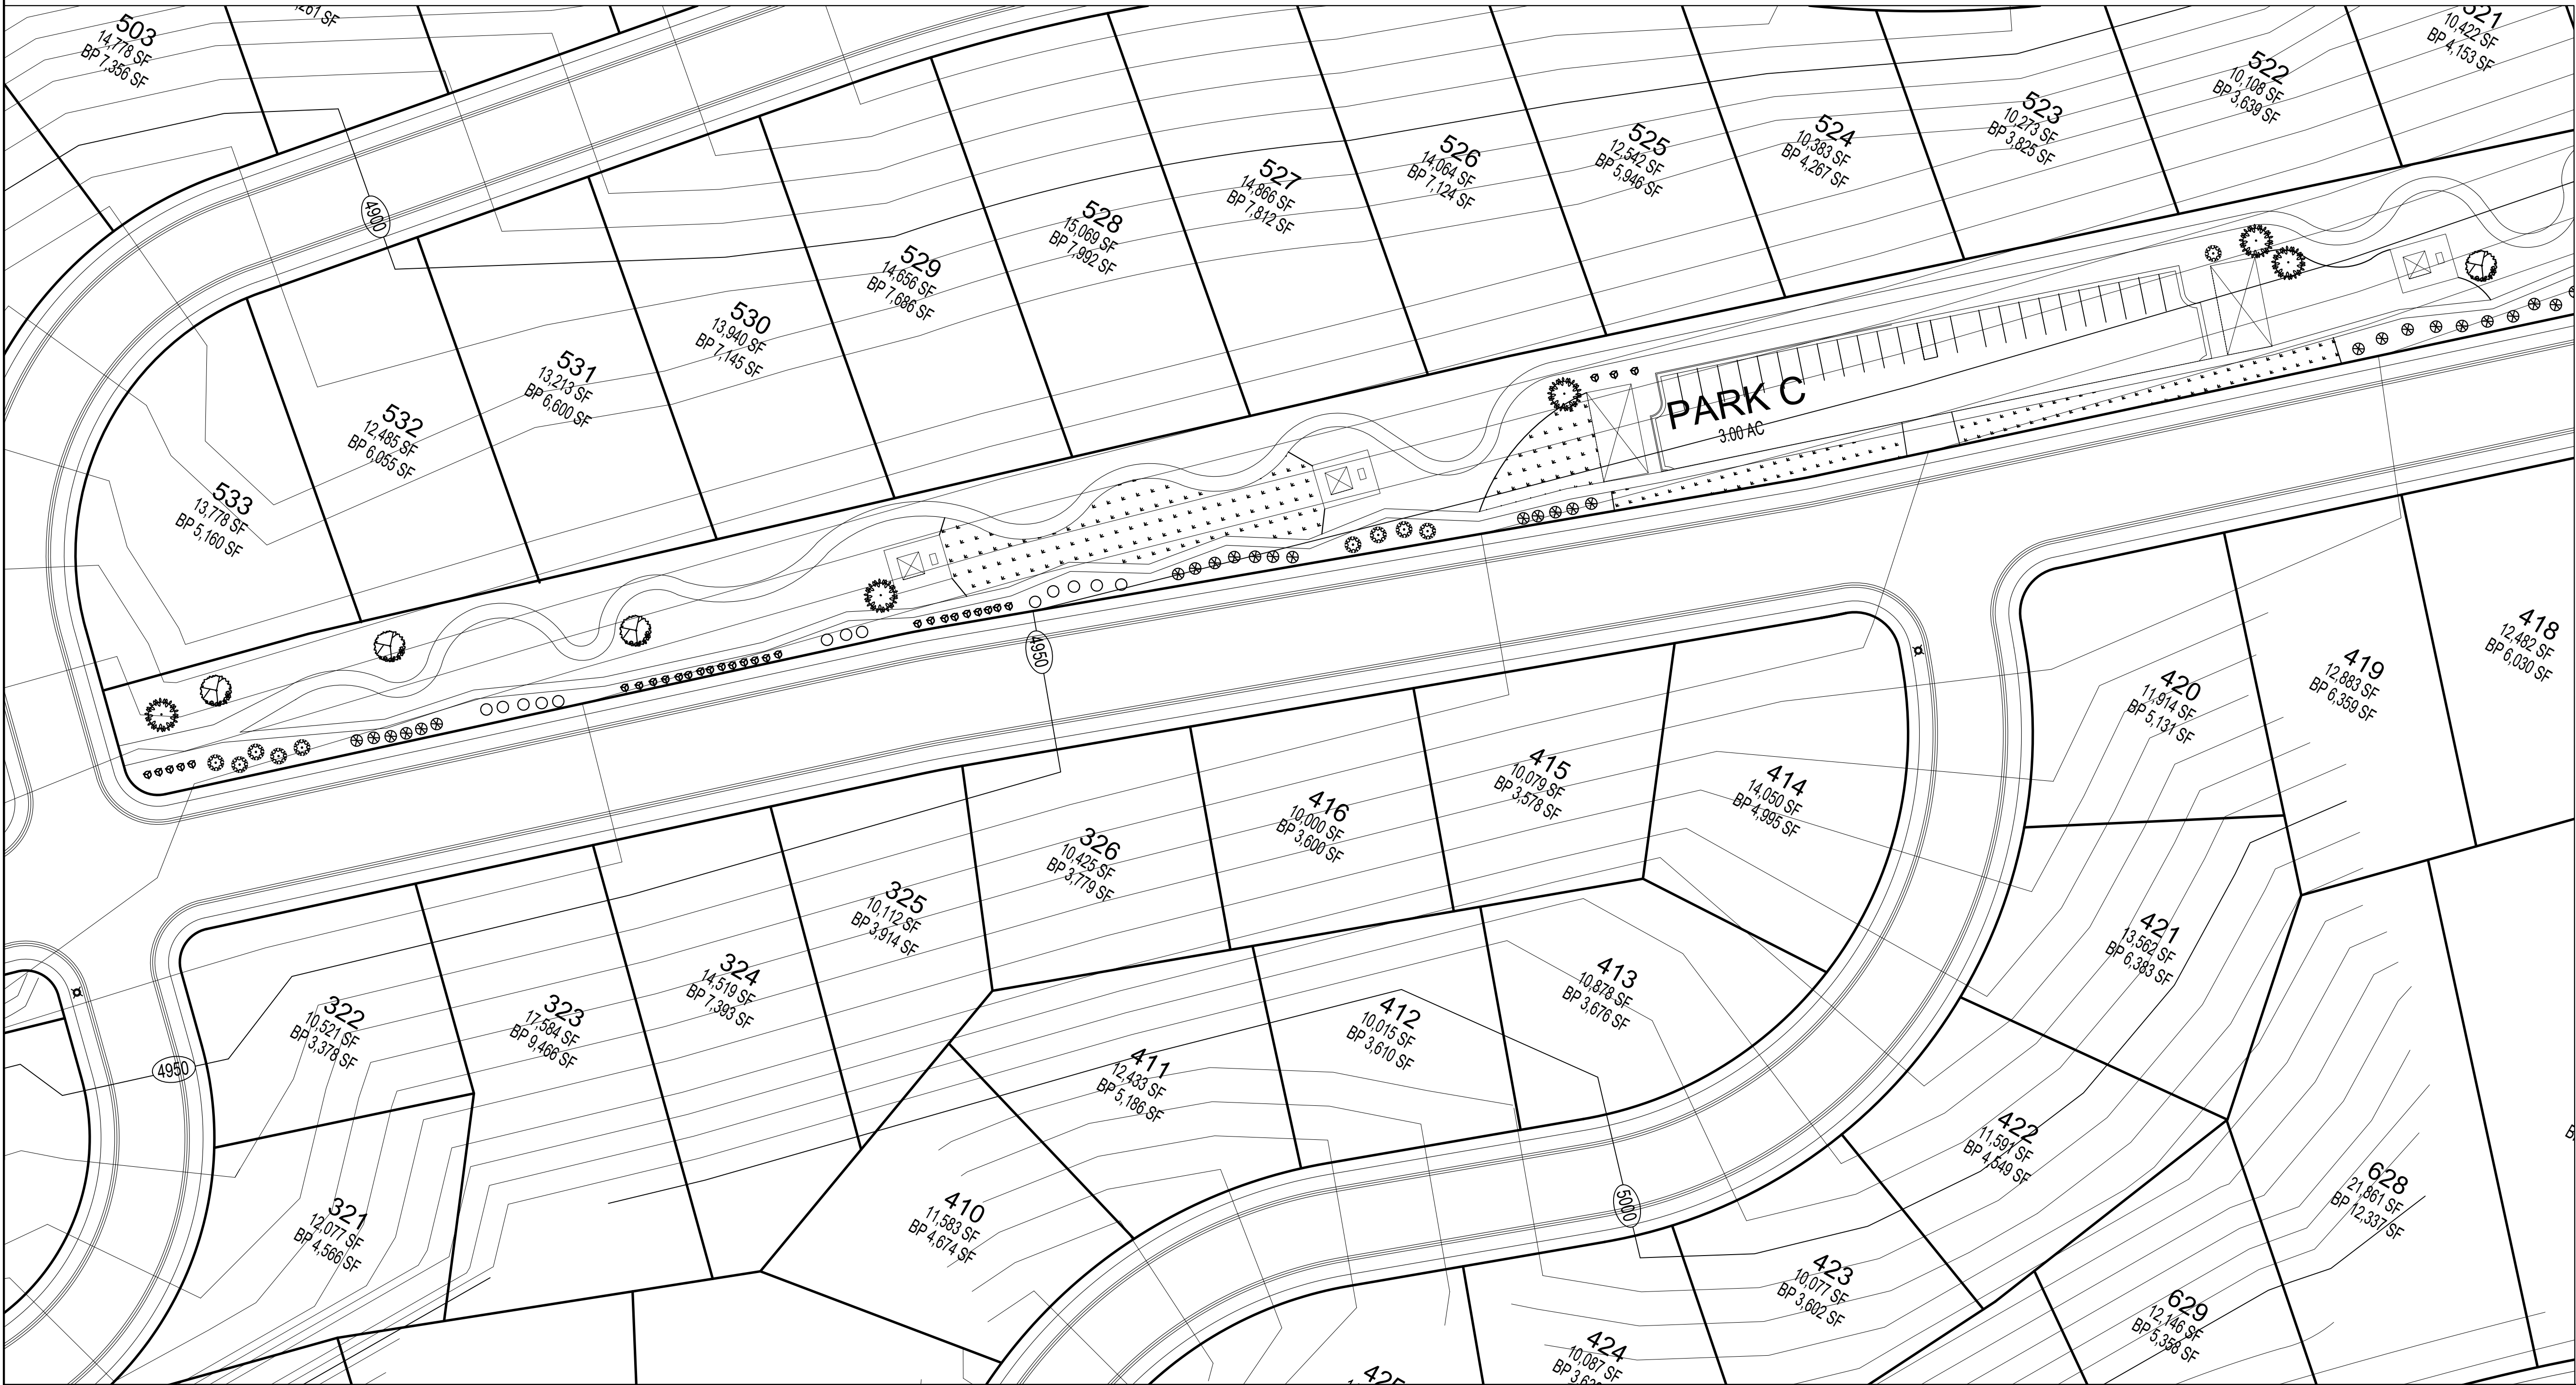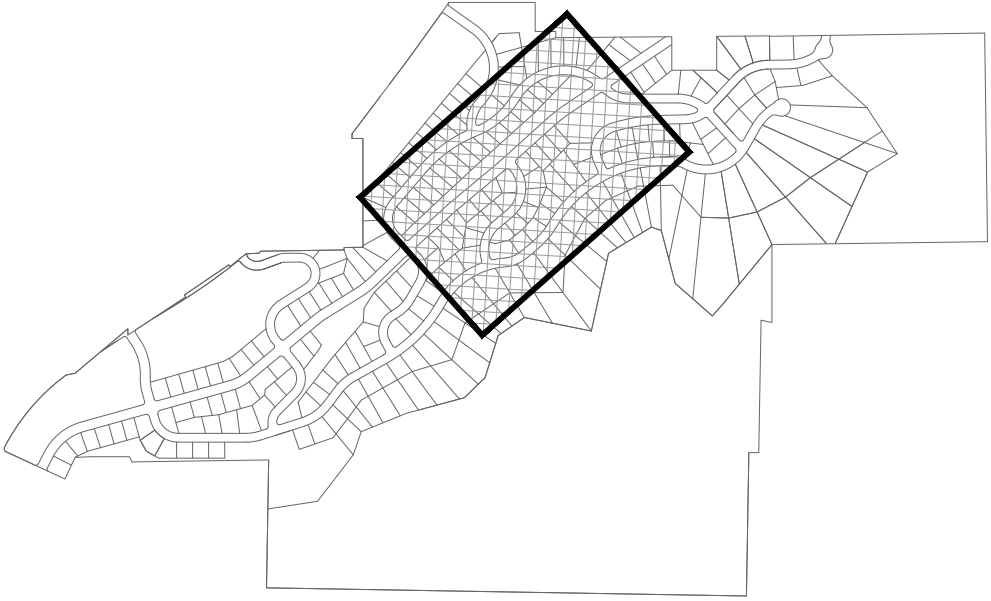

DEVELOPMENT




700 N SR198
SANTAQUIN, UTAH COUNTY, UT

DEVELOPER

**GREY
CLIFFS
LLC.**

935 W. CENTER
LINDON, UT 84042
801.785.8458

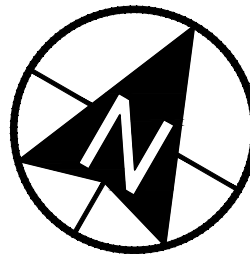

0 20 40 80 120
SCALE: 1"= 40'



11038 N Highland Blvd Suite 400
Highland Ut, 84003
office: (801) 492-1277
cell: (801) 616-1677

REVISIONS			SEAL
NO.	DATE	DESCRIPTION	
1			
2			
3			
4			
5			
6			

ACTION	DATE
PRELIMINARY PLAN	8/12/2021

PROJECT



DESCRIPTION

**PRELIMINARY
PLAN**

SHEET NAME

MIDDLE
TRAILHEAD

SHEET NUMBER


C12.2

any drawing and/or specification

is the property of Berg Engineering

NOTE:
ALL PROPOSED LANDSCAPING AND OPEN
SPACE IMPROVEMENTS ARE TO BE
DETERMINED BY THE CITY COUNCIL AS
PART OF THE COST SHARING PROPOSAL
WITHIN THE DEVELOPMENT AGREEMENT

MAP KEY

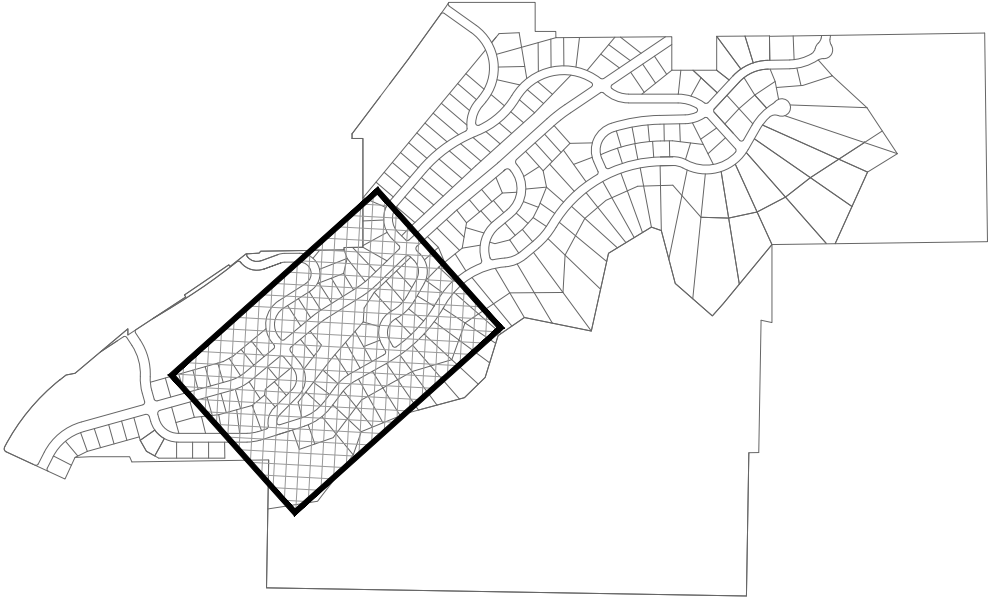

DEVELOPMENT




700 N SR198
SANTAQUIN, UTAH COUNTY, UT

DEVELOPER

GREY
CLIFFS
LLC.

935 W. CENTER
LINDON, UT 84042
801.785.8458

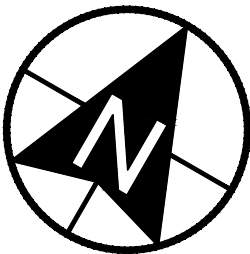

0 20 40 80 120
SCALE: 1"= 40'



11038 N Highland Blvd Suite 400
Highland Ut, 84003
office: (801) 492-1277
cell: (801) 616-1677

REVISIONS			SEAL
NO.	DATE	DESCRIPTION	
1			
2			
3			
4			
5			
6			

ACTION	DATE
PRELIMINARY PLAN	8/12/2021

PROJECT



DESCRIPTION

PRELIMINARY
PLAN

SHEET NAME SHEET NUMBER

CLIFF
TRAILHEAD C12.3

berg berg and berg civil engineering

