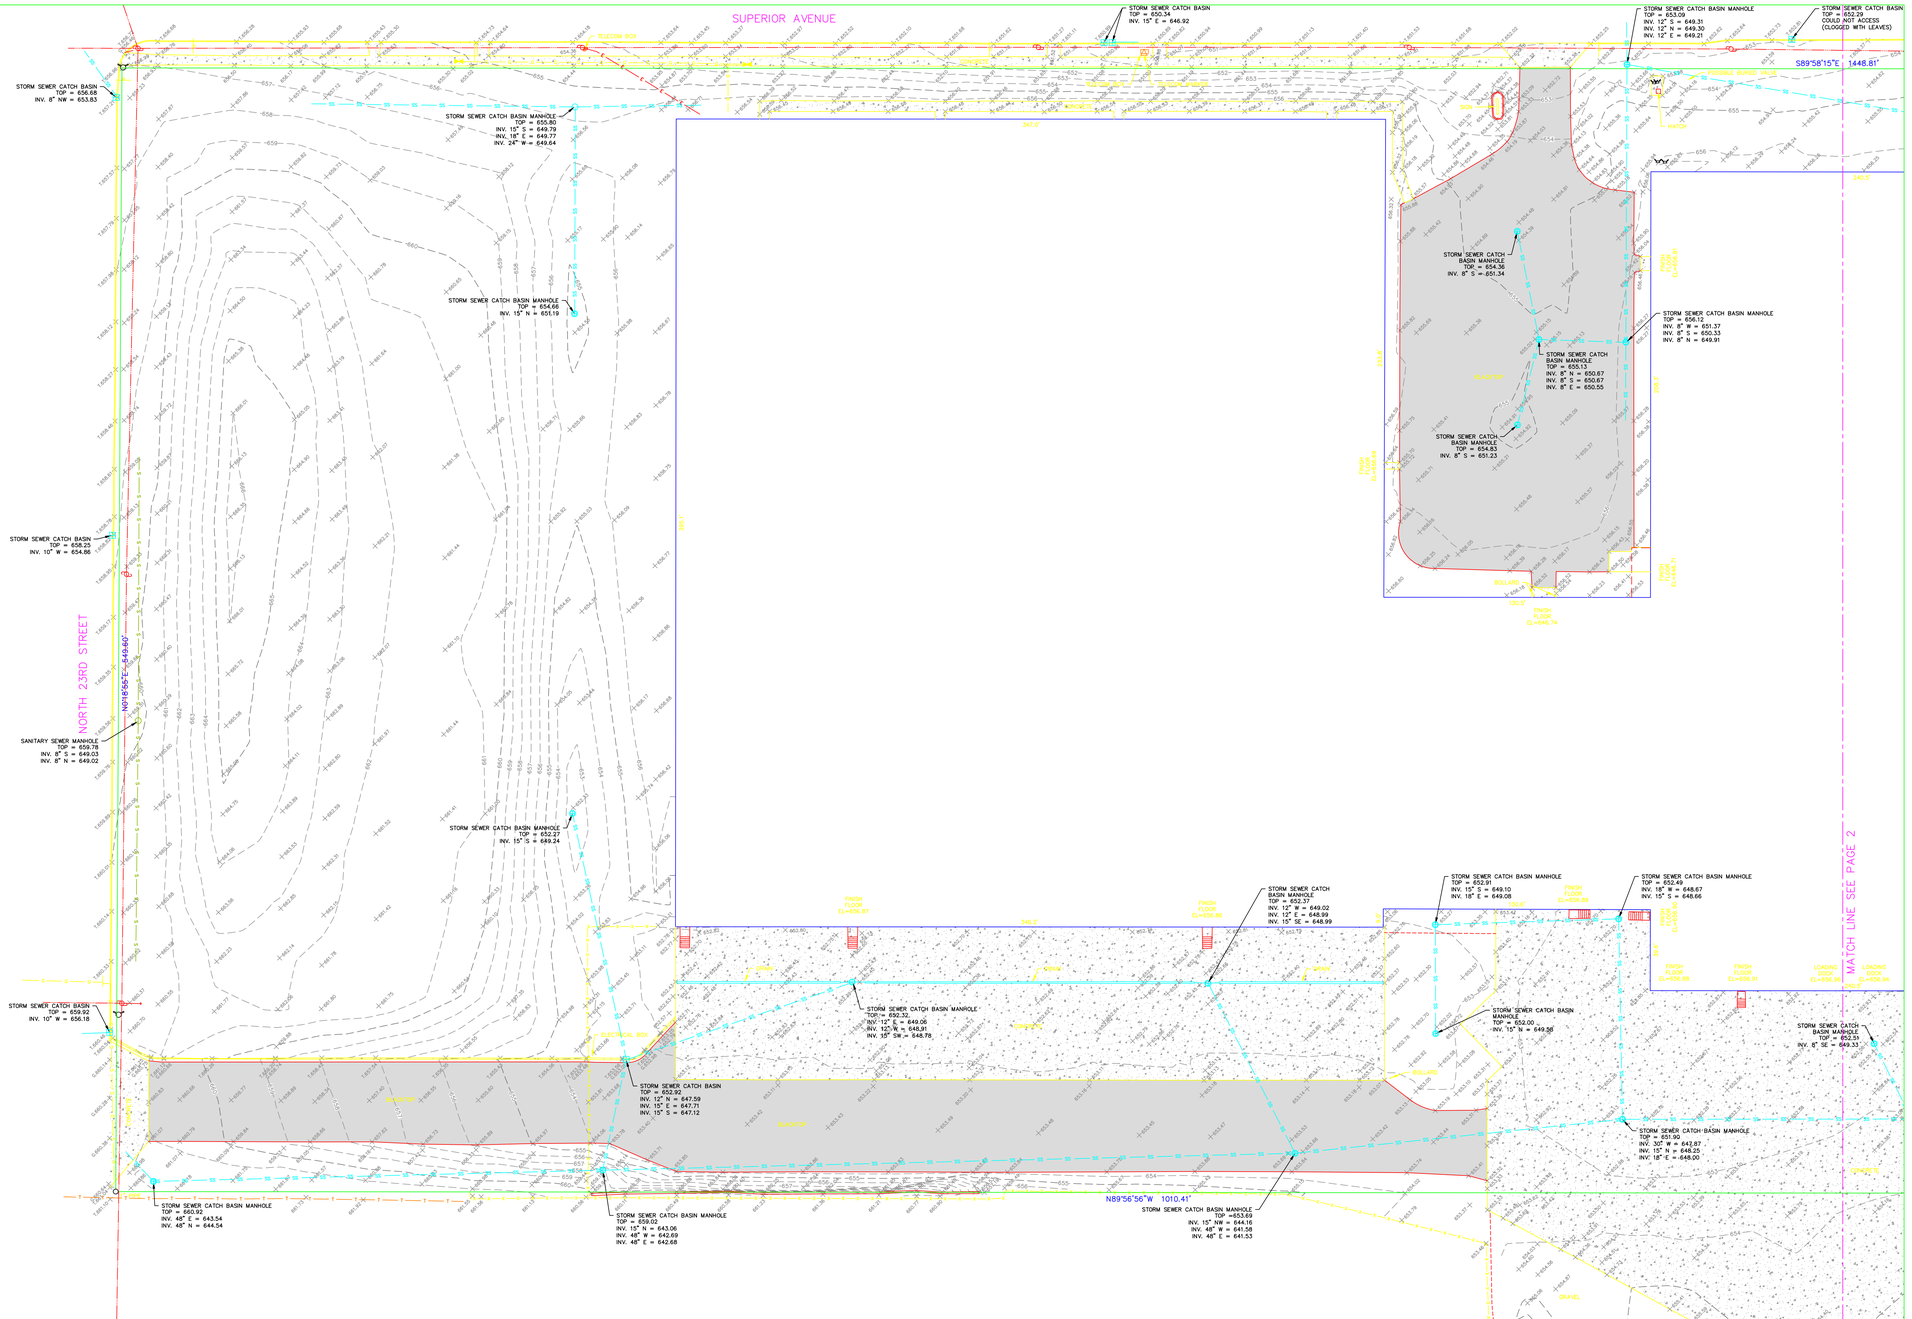

LEGEND

- = Iron Stake Found
- = Power Pole
- = Light Pole
- = Guy Wire
- = Sign
- = Water Valve
- = Fire Department Hookup
- = Manhole
- = Catch Basin
- = Catch Basin Manhole
- = Deciduous Tree
- = Coniferous Tree
- = Electric Overhead Line
- = Electric Line
- = Sanitary Sewer Line
- = Storm Sewer Line
- = Water Line
- = Telecom Line
- = Gas Line
- = Fence
- = Guard Rail
- = Top of Curb Elevation
- = Gutter Elevation

0 15 30
Scale: 1" = 30'

NOTES:
1. UTILITY STRUCTURES VISIBLE ON THE GROUND SURFACE HAVE BEEN SHOWN PER ACTUAL MEASUREMENTS. UNDERGROUND UTILITY LINES HAVE BEEN SHOWN PER AVAILABLE RECORDS AND MARKINGS BY DIGGERS HOTLINE AND SHOULD NOT BE INTERPRETED AS THE EXACT LOCATION NOR THE ONLY UTILITIES IN THIS AREA.
2. PARCEL MAY BE SUBJECT TO EASEMENTS AND RIGHTS NOT SHOWN THAT A COMPLETE TITLE SEARCH MAY DISCLOSE.
3. COORDINATES ARE BASED ON SHEBOYGAN COUNTY COORDINATE SYSTEM.
4. ELEVATIONS ARE NAVD88(GEOID12B).

TOPOGRAPHIC SURVEY

FOR: ABACUS ARCHITECTS
1135A MICHIGAN AVENUE
SHEBOYGAN, WI 53081

PART OF THE NW 1/4, SECTION 22, T15N, R23E,
CITY OF SHEBOYGAN, SHEBOYGAN COUNTY, WISCONSIN

Revisions:	
ADDITIONAL TOPO	03-24-2025
ADDITIONAL TOPO AND UTILITIES	04-15-2025

100 South 10th Street
Oostburg, WI 53070
920-547-0599
CEDAR CREEK SURVEYING, LLC
ENGINEERS • SURVEYORS • DRAFTERS
www.cedarcreeksurveying.com

FILE No.: 20250115 DATE: 3/24/2025 PAGE: 1 OF 3