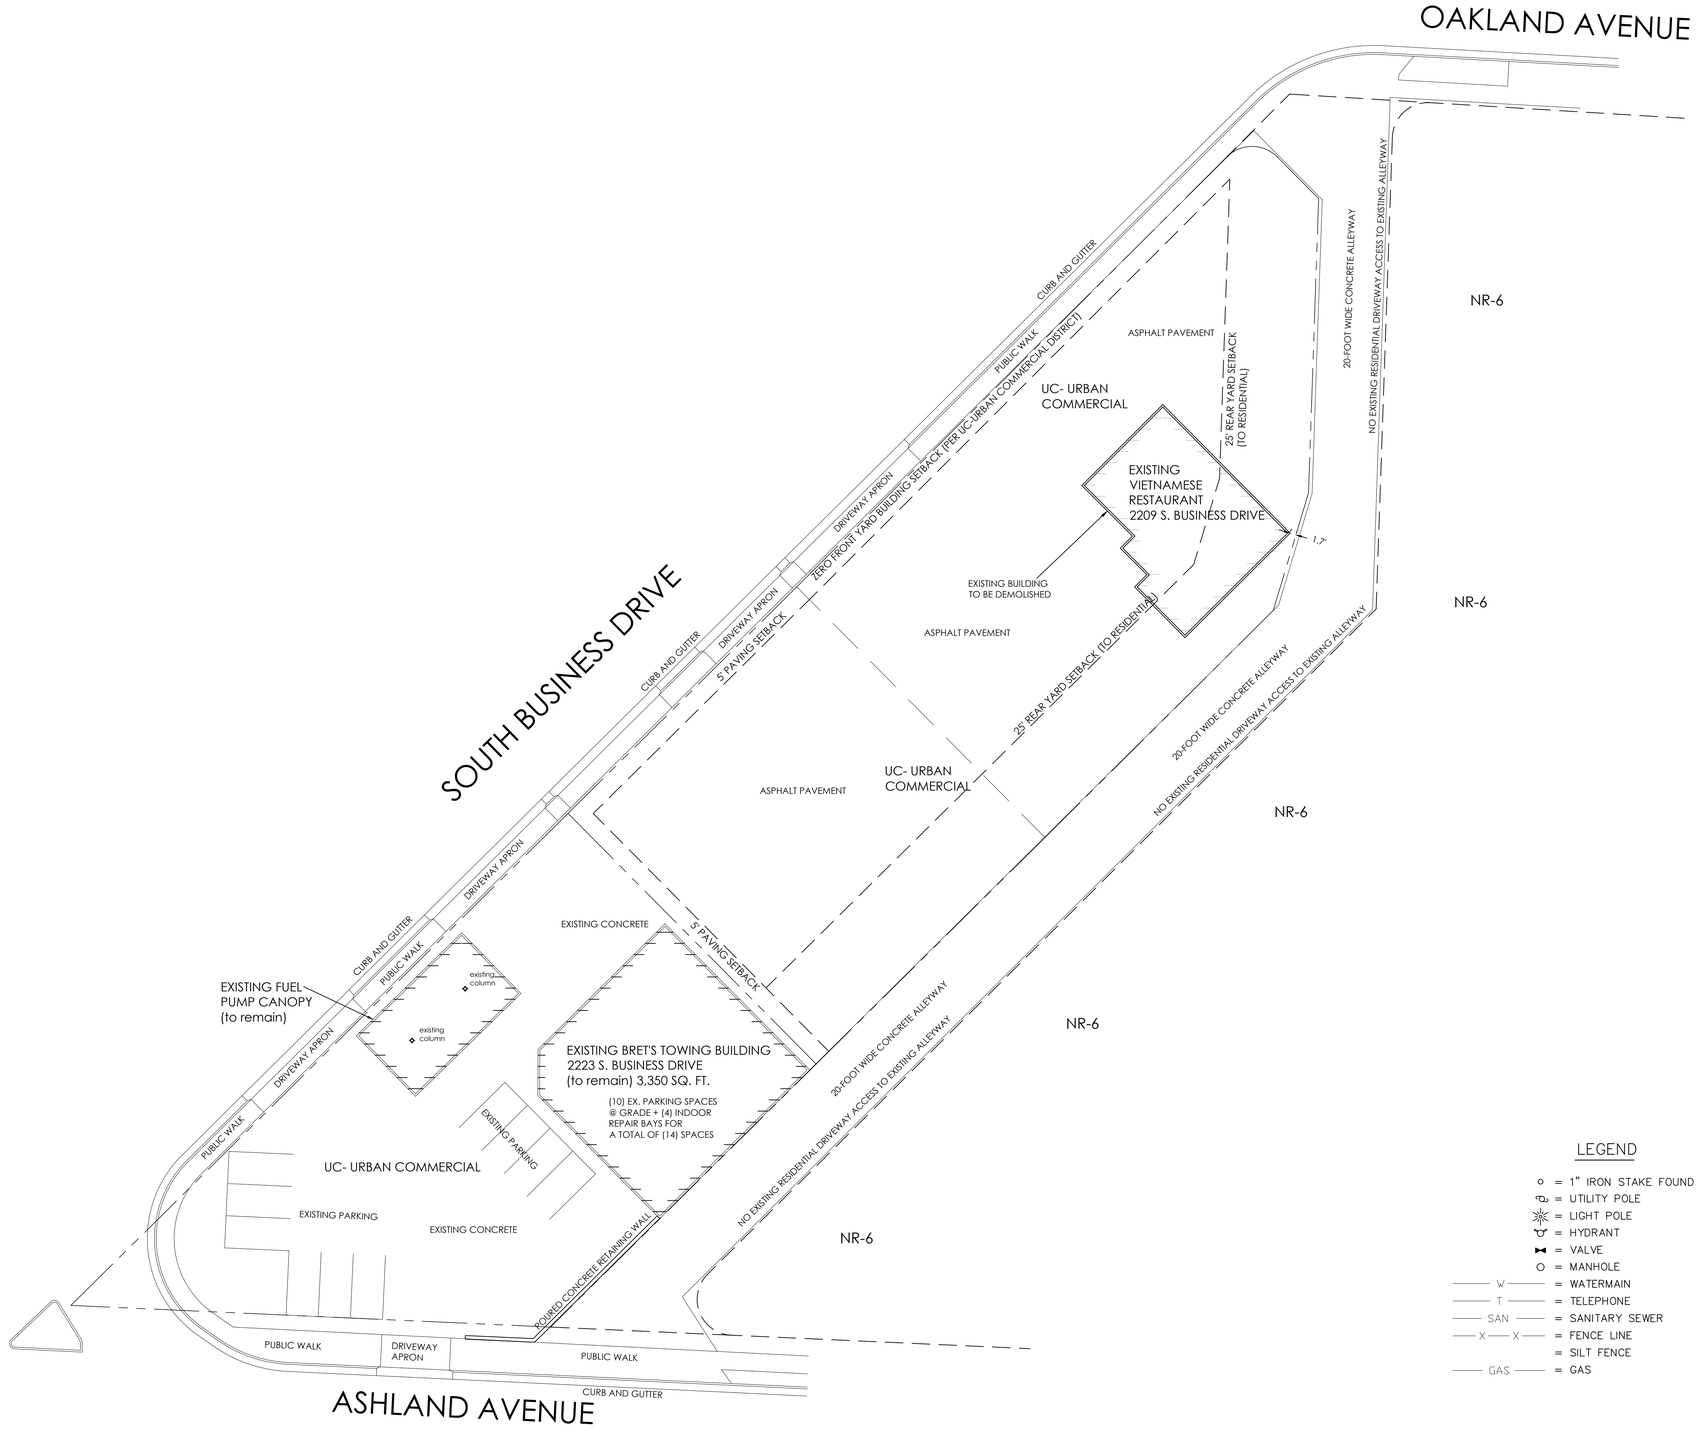


## LEGEND

- o = 1" IRON STAKE FOUND
- = UTILITY POLE
- = LIGHT POLE
- = HYDRANT
- = VALVE
- = MANHOLE
- W = WATERMAIN
- T = TELEPHONE
- SAN = SANITARY SEWER
- X — X = FENCE LINE
- = SILT FENCE
- GAS = GAS

# PLAT OF SURVEY

1"=20'

| NO. | REVISIONS |
|---|---|

SITE DESIGN AND ENGINEERING, LLC
PO BOX 1067
WOODRIFF, WISCONSIN 54568
(920) 207-8977
jbsitedesign.li@gmail.com

**Issue Dates**

Revision Date

NEW INDOOR REPAIR SHOP BUILDING
**BRET'S TOWING**
2223 SOUTH BUSINESS DRIVE
SHEBOYGAN, WISCONSIN

SHEET TITLE
PLAT OF SURVEY

DRAWN BY

CHECKED BY

DATE
01/15/2024

PROJECT NO.
2023-34

SHEET NO.
C1.0