PHASE II OF THE HOMESTEAD SUBDIVISION

(Being an amended plat of Lot 2, Block 2 of Phase I The Homestead Subdivision, Sidney, Richland County & portions of the SE1/4

LOCATED IN SE 1/4
SECTION 29, T23N, R59E, P.M.M.
CITY OF SIDNEY, RICHLAND COUNTY, MONTANA

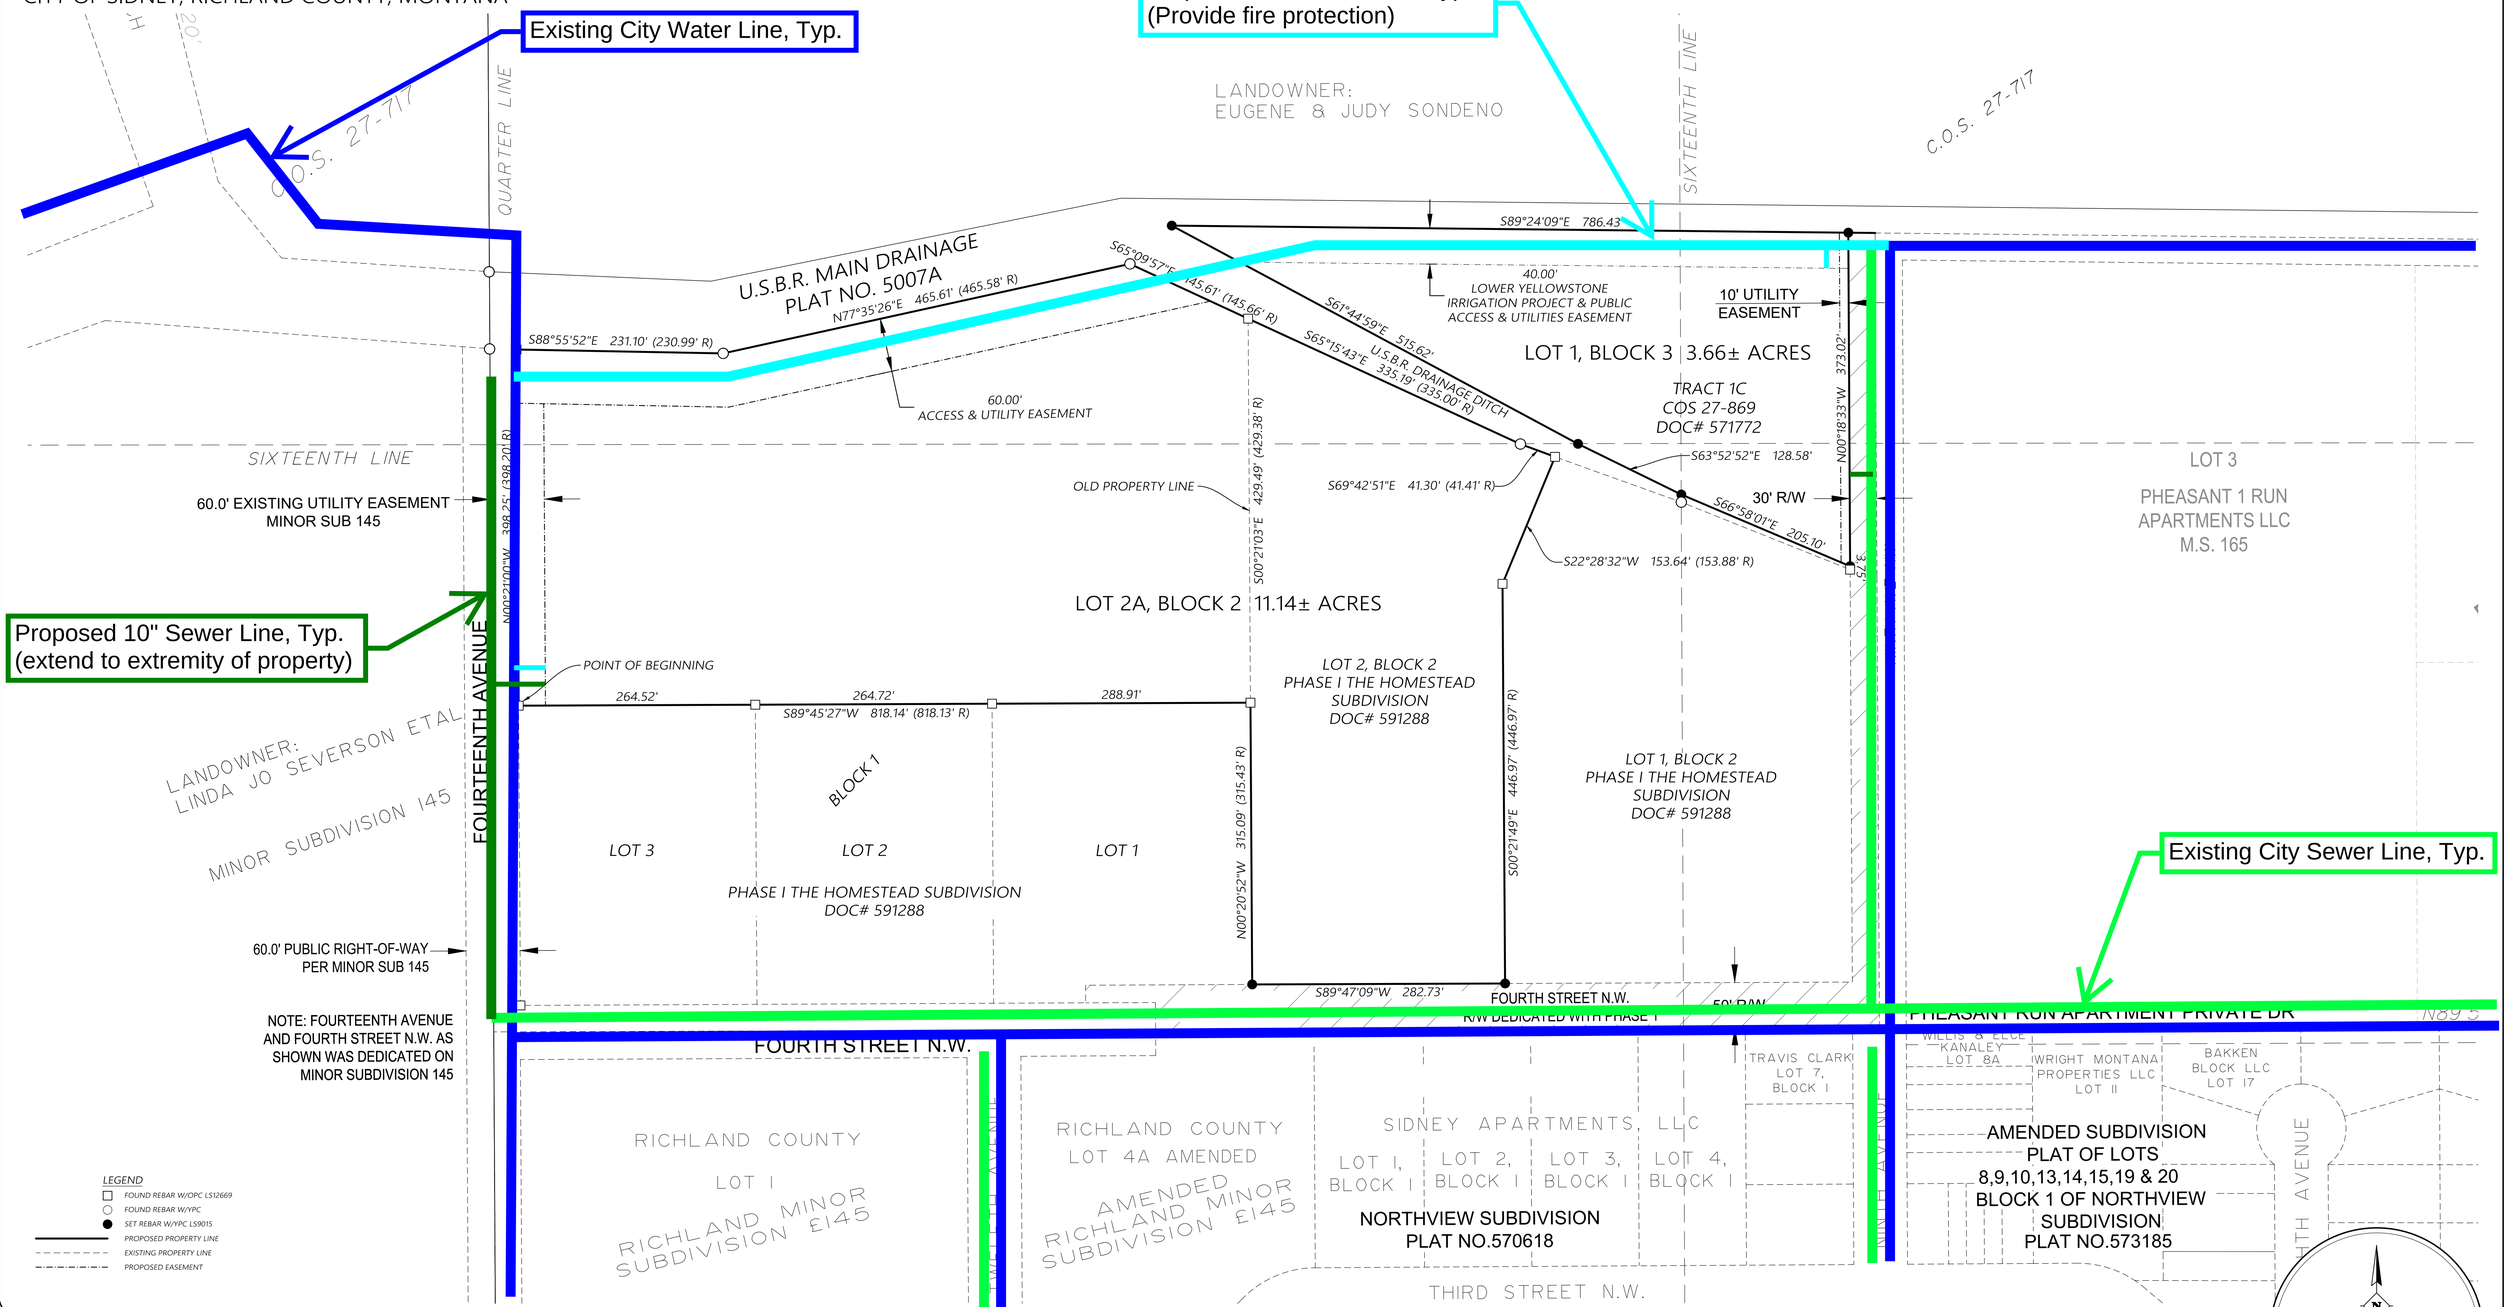

Prepared By:
INTERSTATE ENGINEERING
Professionals You Need, People You Trust.

Interstate Engineering
2177 Lincoln Ave SE
PO Box 648
Sidney, MT 59270
(406) 433.5617
www.interstateeng.com

PHASE II THE HOMESTEAD SUBDIVISION

OWNER(S):	MPEG Land Development, LLC.				
FOR:	PRELIMINARY PLAT				
PURPOSE:	AGGREGATION & SUBDIVISION				
DRAWN BY:	MDR	SURVEYED BY:	RLP	PROJECT NO:	WR24-09-020
CHECKED BY:	AK	DESIGNED BY:	###	DATE:	11/20/2024

2 OF 2
SHEET NO.

© 2025, INTERSTATE ENGINEERING, INC.
X:\2024\WR\09\WR24-09-020_Sidney_MPEG_Homestead_Sub\20_CADD_WR24090020\090_Exhibits\WR24090020_MPEG_HOMESTEAD_SUBDIVISION_PHASE II.dwg 2/11/2025