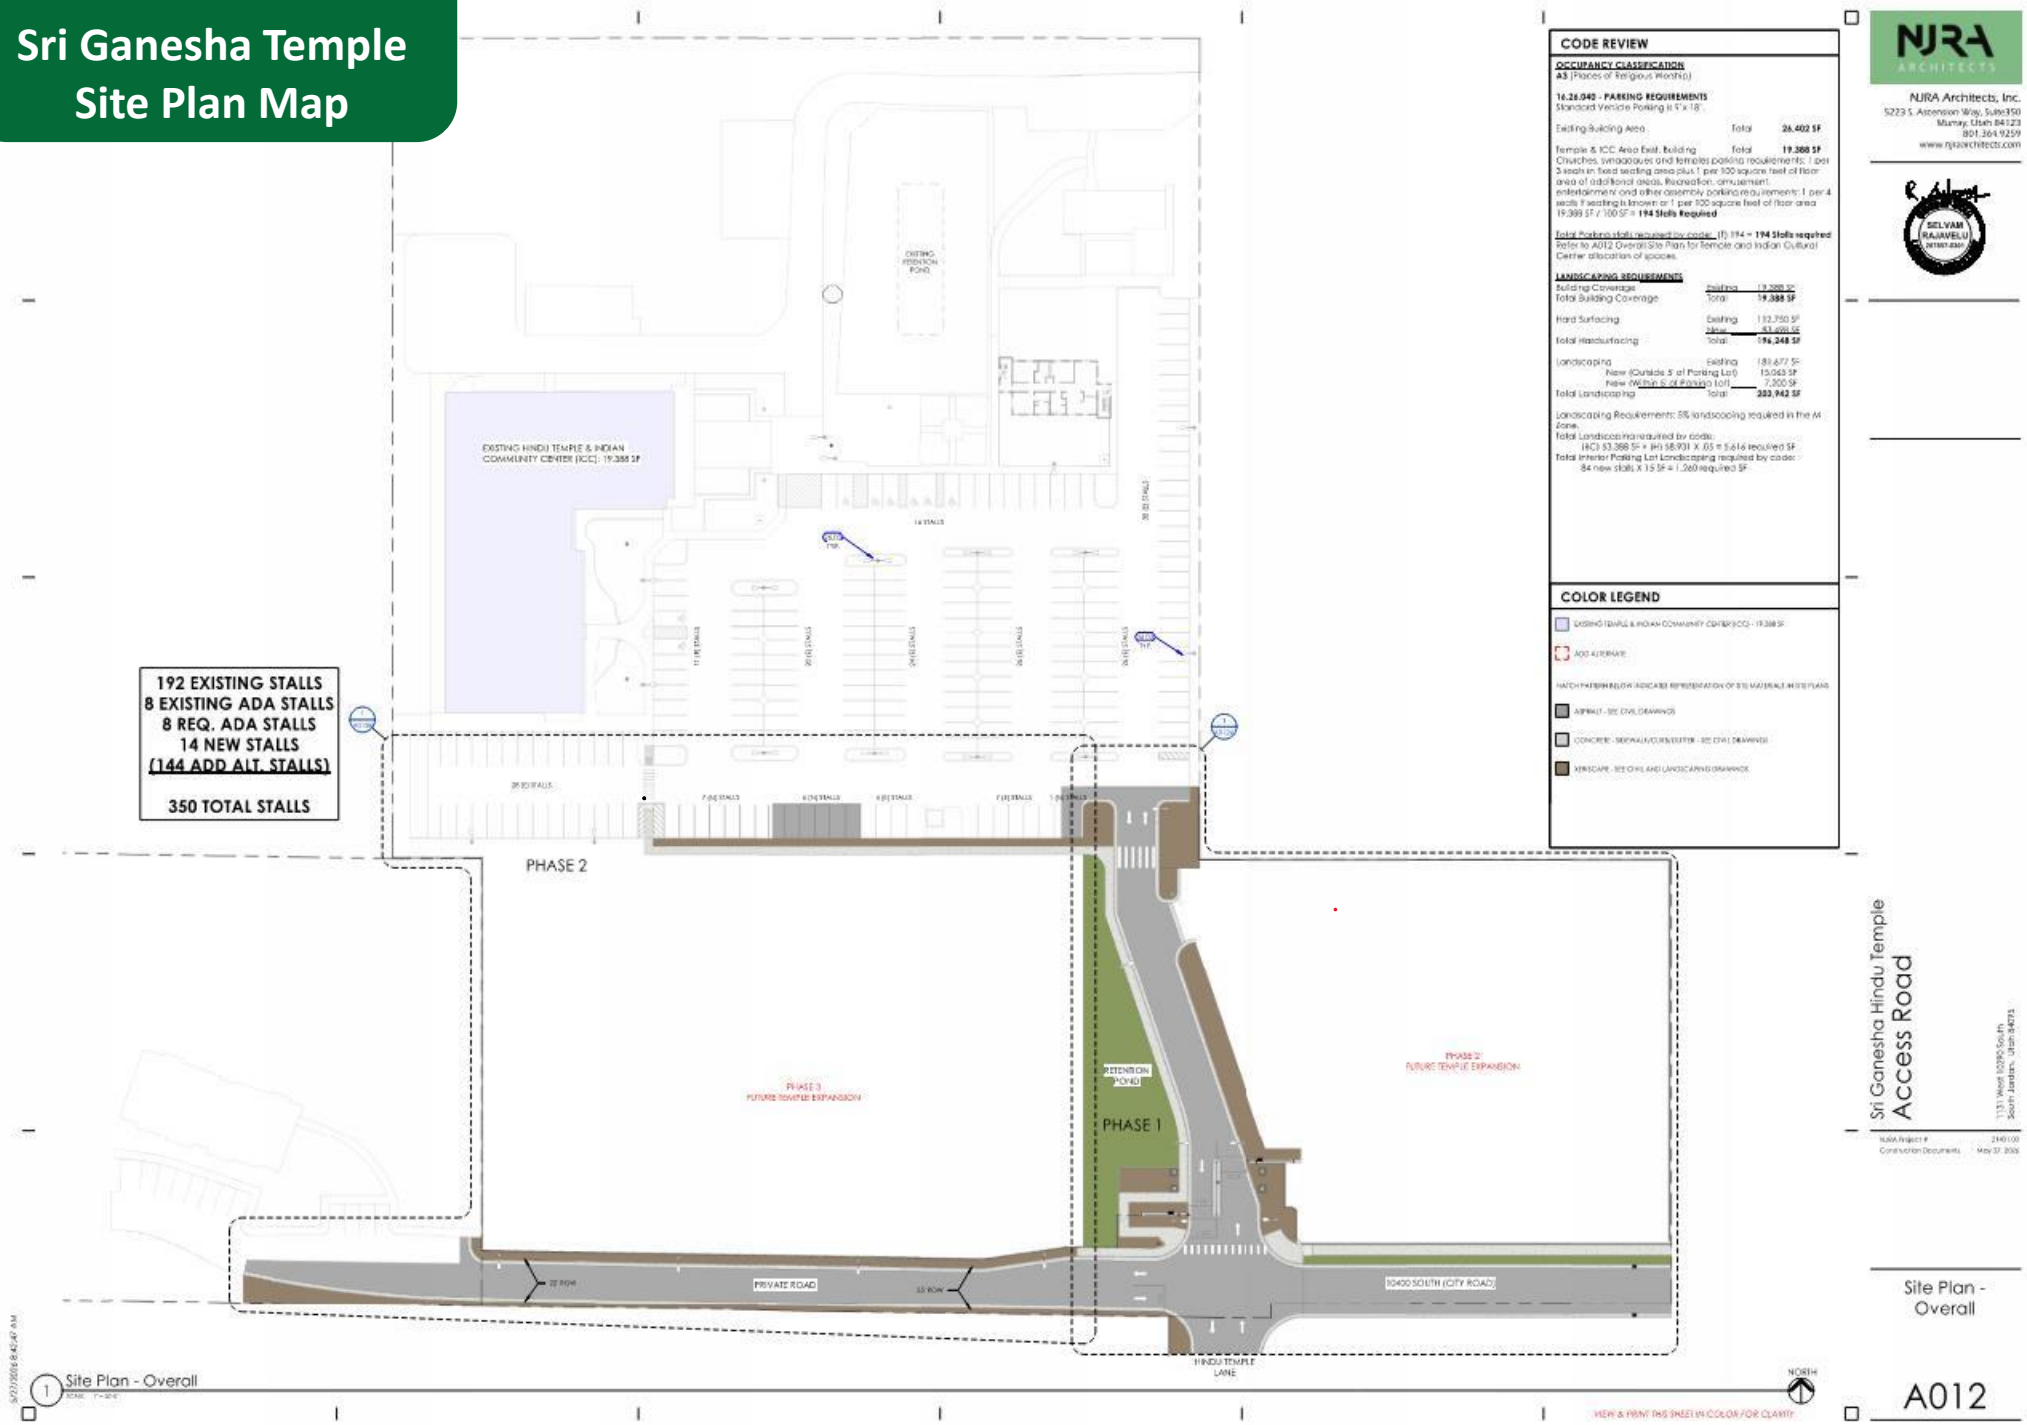# Attachment C
## Sri Ganesha Temple Site Plan Map