DALTON RIVER VILLAS
BLUFF SETBACK GRADING EXHIBIT

SATHRE-BERGQUIST, INC.
150 SOUTH BROADWAY WAYZATA, MN. 55391 (952) 476-6000

DENOTES 30' BLUFF SETBACK

DENOTES SILT FENCE/GRADING LIMITS

DENOTES OHWL (RUM RIVER)
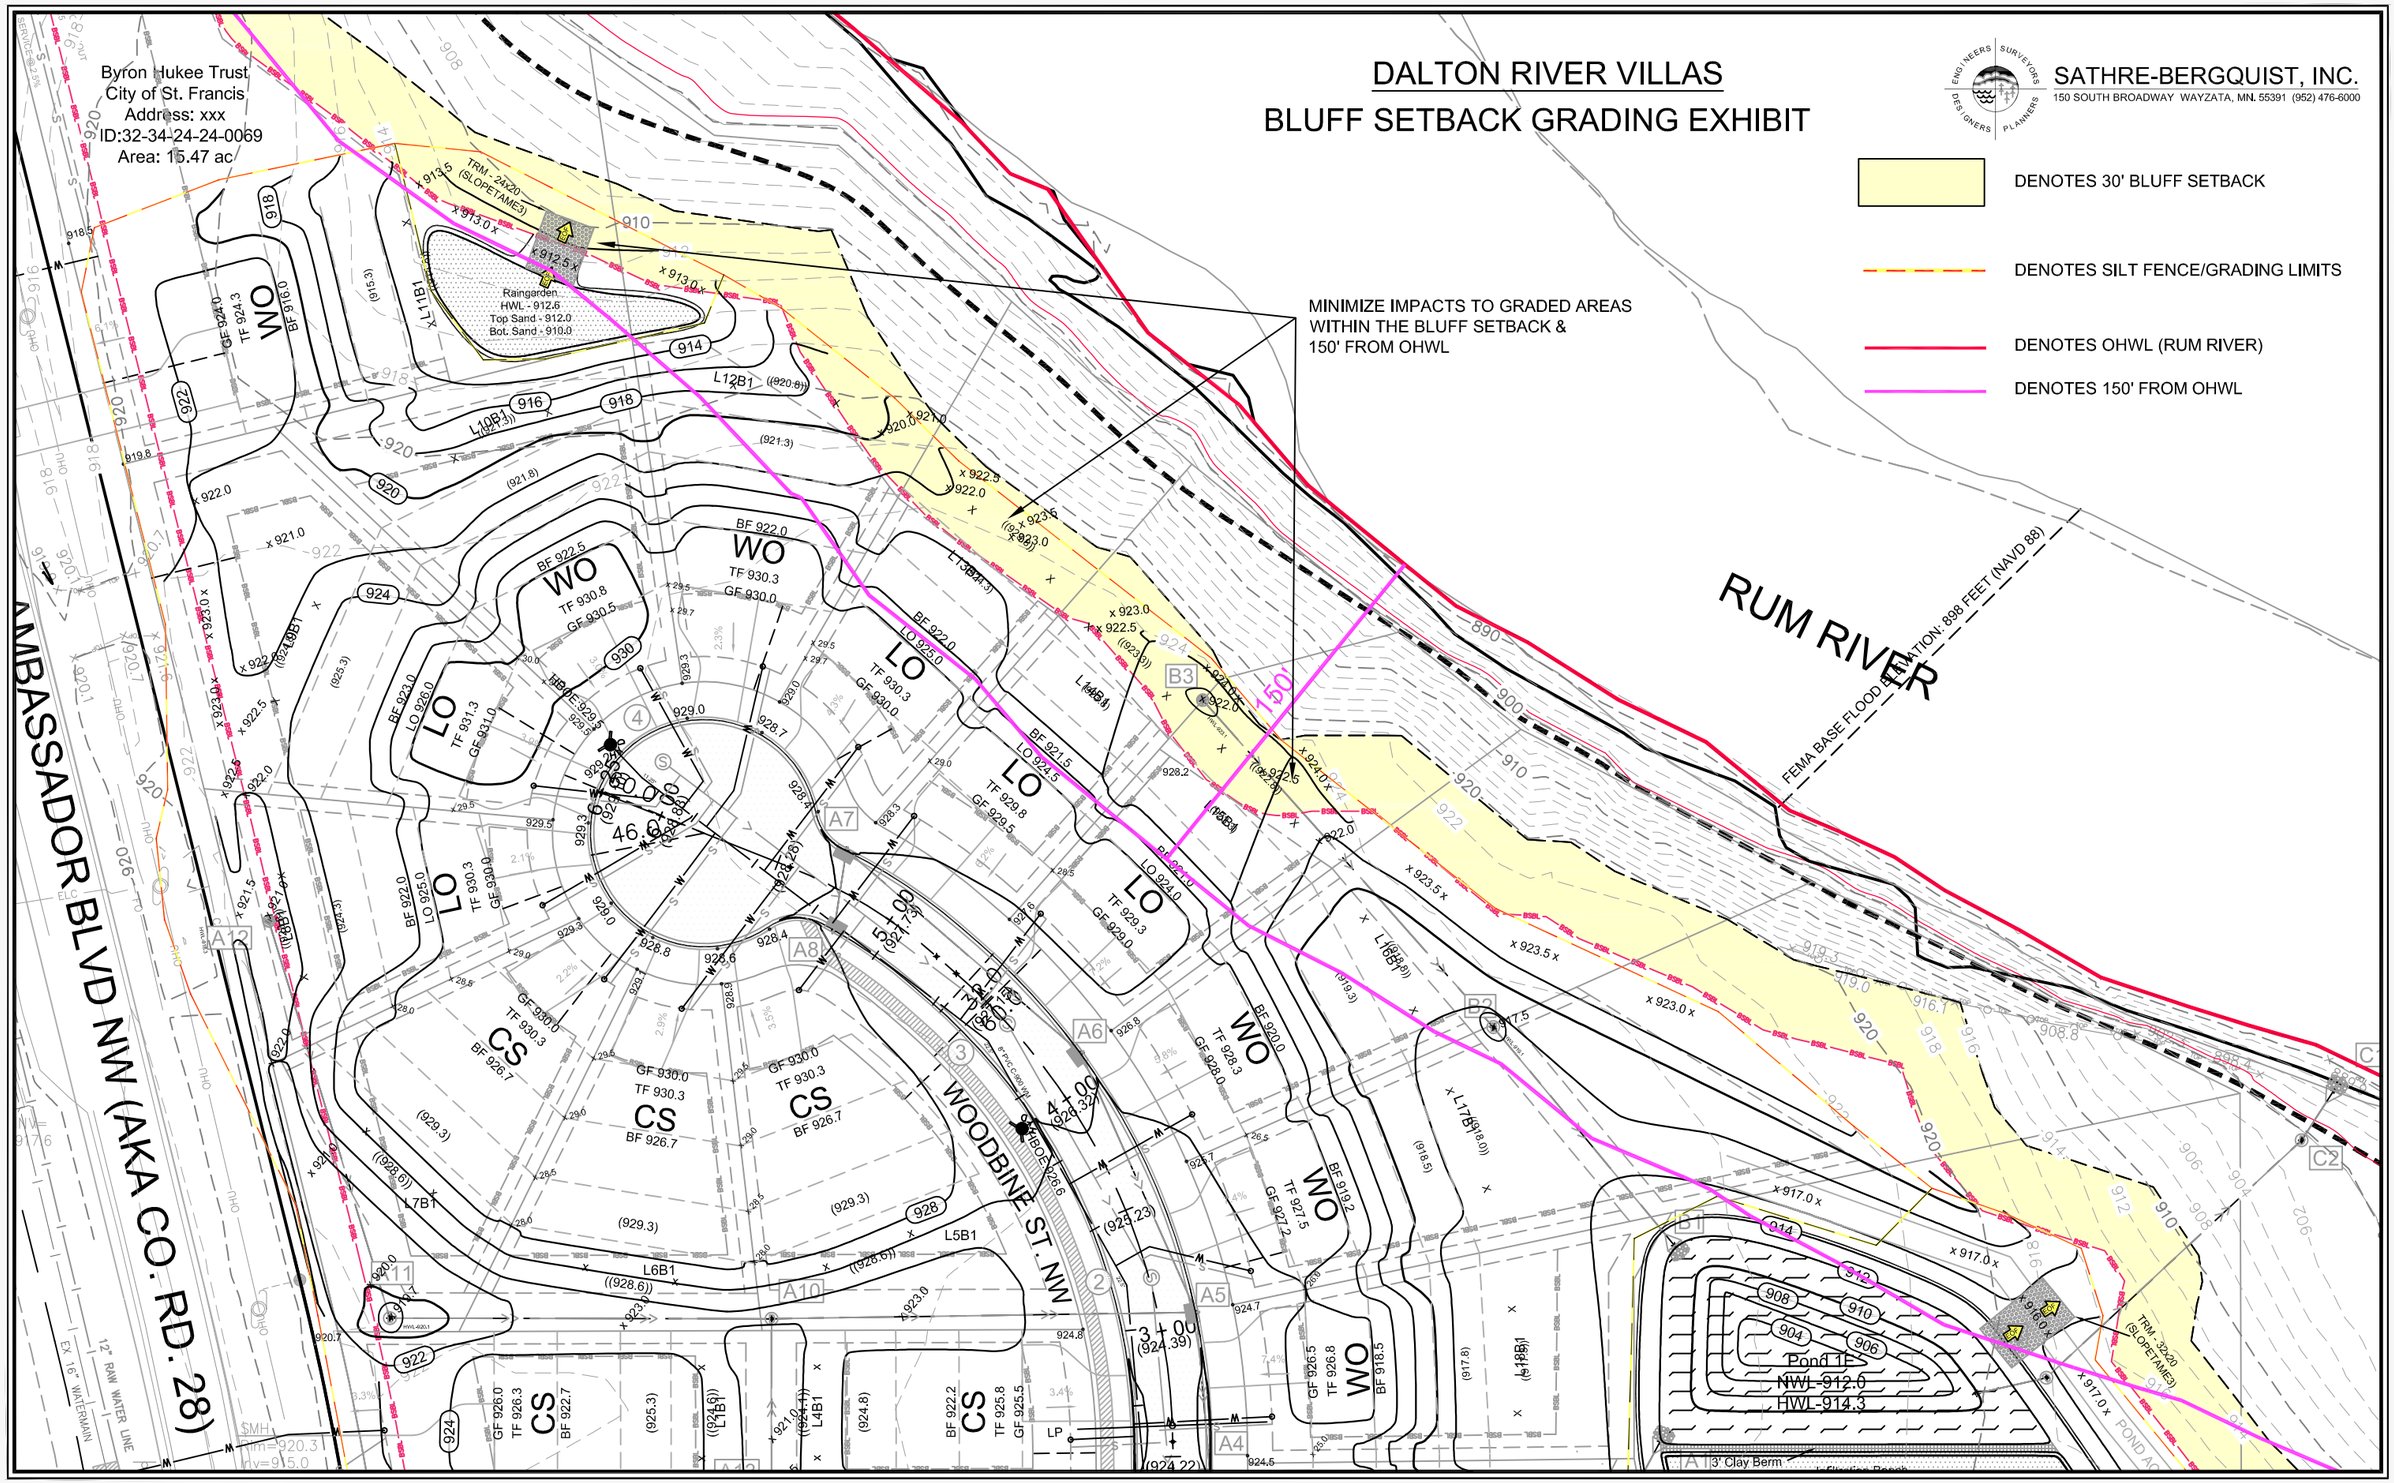
DENOTES 150' FROM OHWL