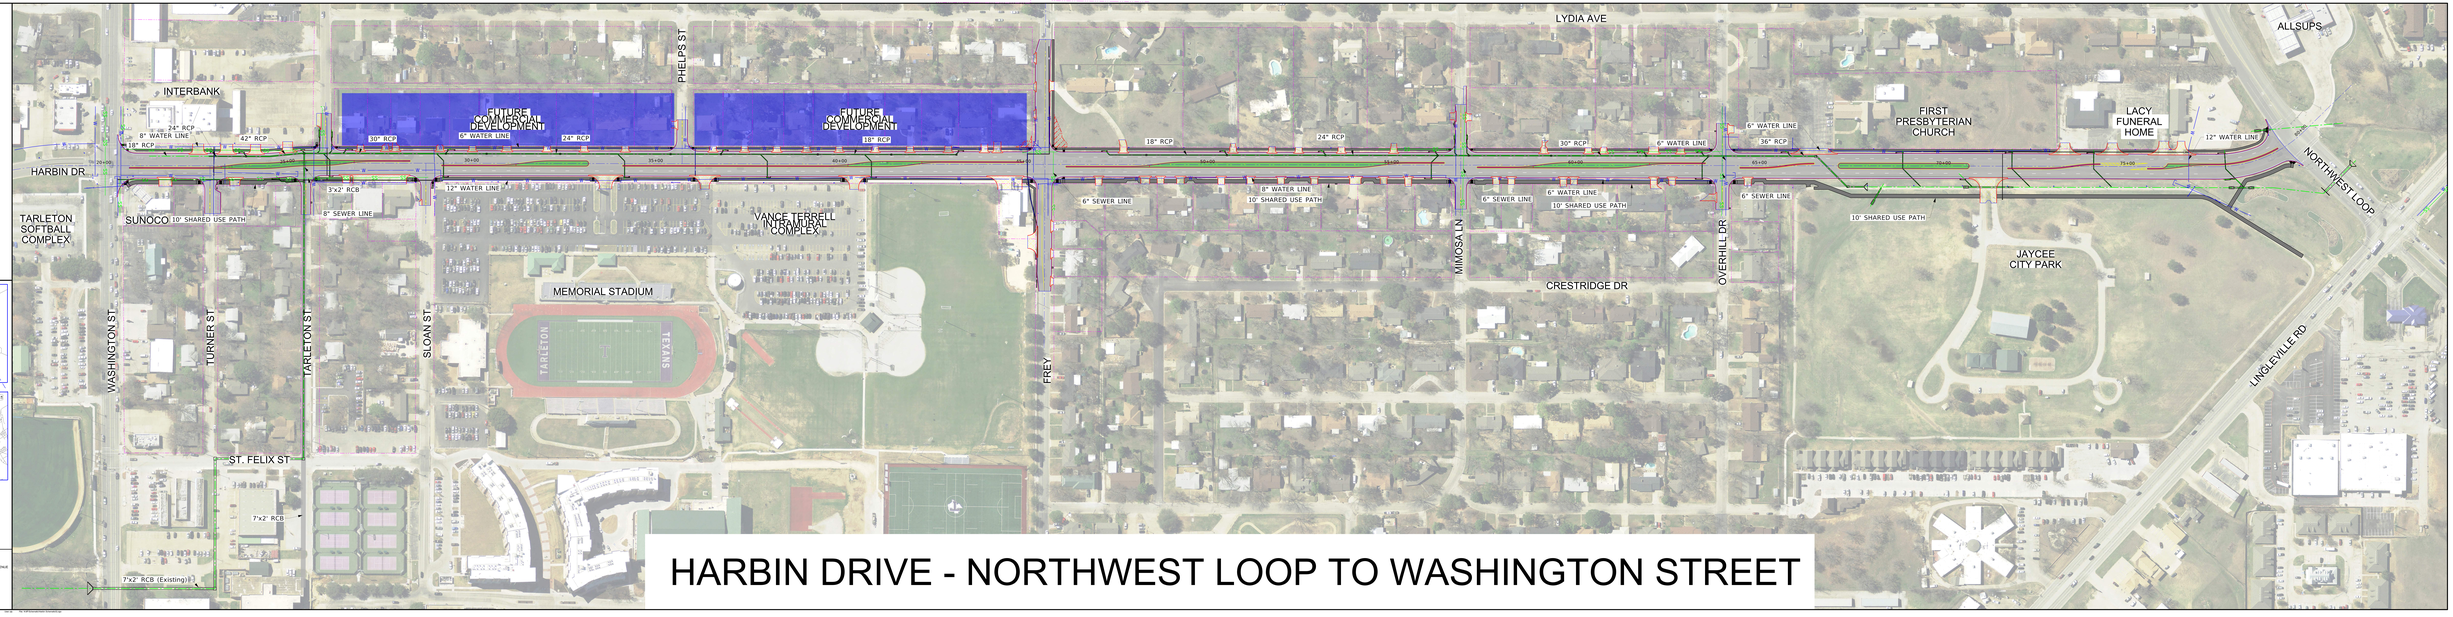
HARBIN DRIVE - NORTHWEST LOOP TO WASHINGTON STREET
LYDIA AVE
ALLSUPS
INTERBANK
FUTURE COMMERCIAL DEVELOPMENT
FUTURE COMMERCIAL DEVELOPMENT
PHELPS ST
FIRST PRESBYTERIAN CHURCH
LACY FUNERAL HOME
NORTHWEST LOOP
HARBIN DR
TARLETON SOFTBALL COMPLEX
SUNOCO
VANCE TERRELL INTRAMURAL COMPLEX
MEMORIAL STADIUM
TARLETON
TEXANS
MIMOSA LN
CRESTRIDGE DR
OVERHILL DR
JAYCEE CITY PARK
WASHINGTON ST
TURNER ST
TARLETON ST
SLOAN ST
FREY
ST. FELIX ST
LINGLEVILLE RD
8" WATER LINE
24" RCP
42" RCP
18" RCP
30" RCP
24" RCP
18" RCP
6" WATER LINE
36" RCP
12" WATER LINE
3'x2' RCB
8" SEWER LINE
12" WATER LINE
6" SEWER LINE
8" WATER LINE
10' SHARED USE PATH
6" SEWER LINE
6" WATER LINE
10' SHARED USE PATH
6" SEWER LINE
10' SHARED USE PATH
7'x2' RCB
7'x2' RCB (Existing)