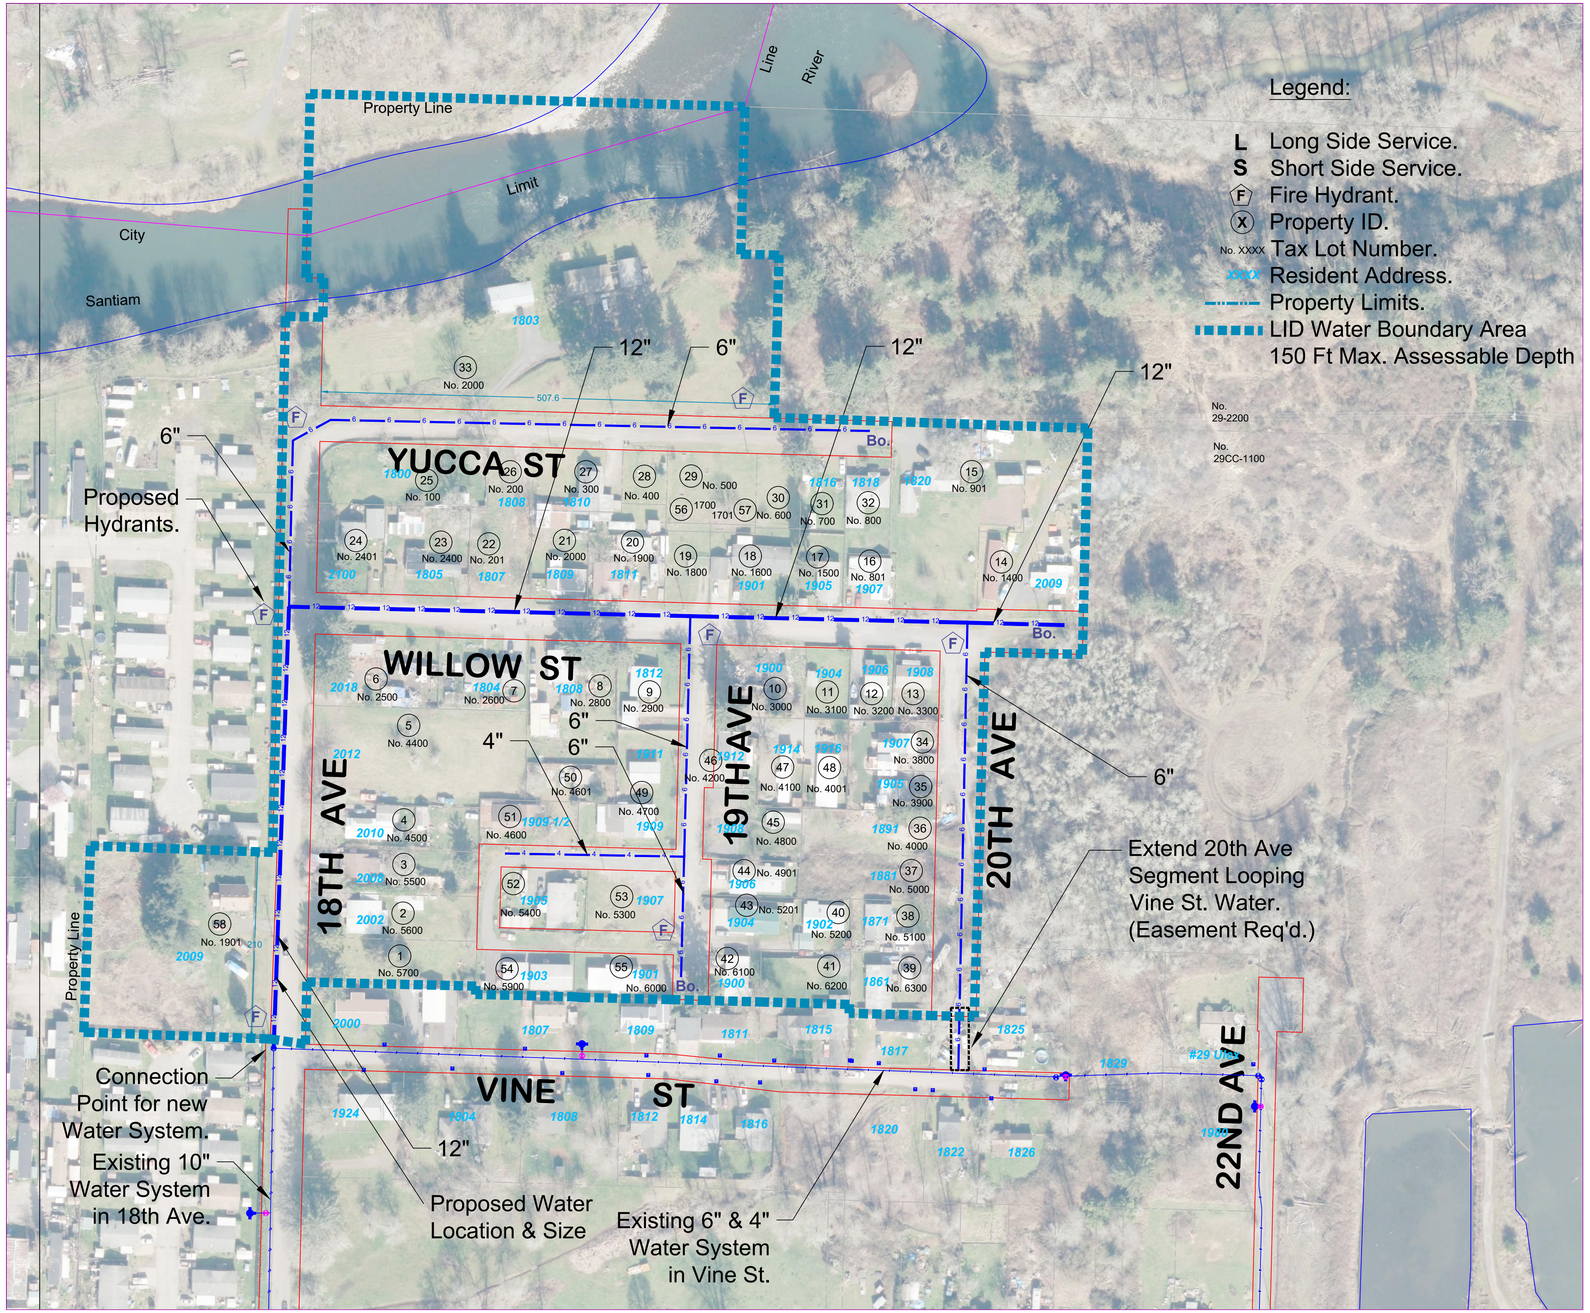

Project Overview

Horizontal Scale 1" = 80'

Sweet Home Vicinity Map.

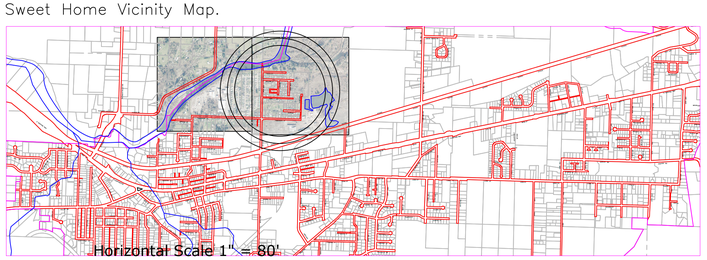

DWG No. g:\engr\Projects\Water\18thAve-WillowSt_WaterSys\ProposedNewWaterSys.dwg			
PRINT DATE	03-05-2020		
SCALE 1" = Varies	Drawn:	SIZE	
SHPW2008	Checked:	D	
START DATE 05-31-2019	Approved:		
	Approved:		

Rev.	Description.	Date.

CITY of SWEET HOME, Public Works Department
Engineering Division, 1140 12th Avenue,
T:541-367-6977, F:541-367-6440

LINE IS 2 INCHES FULL SIZE
IF NOT 2" SCALE ACCORDINGLY

TITLE

Willow St Neighborhood LID

Boundary Map of Waterline & Service Improvements

18th Ave, 19th Ave, 20th Ave, Willow St, Yucca St.

SHEET NUMBER 3 of 4