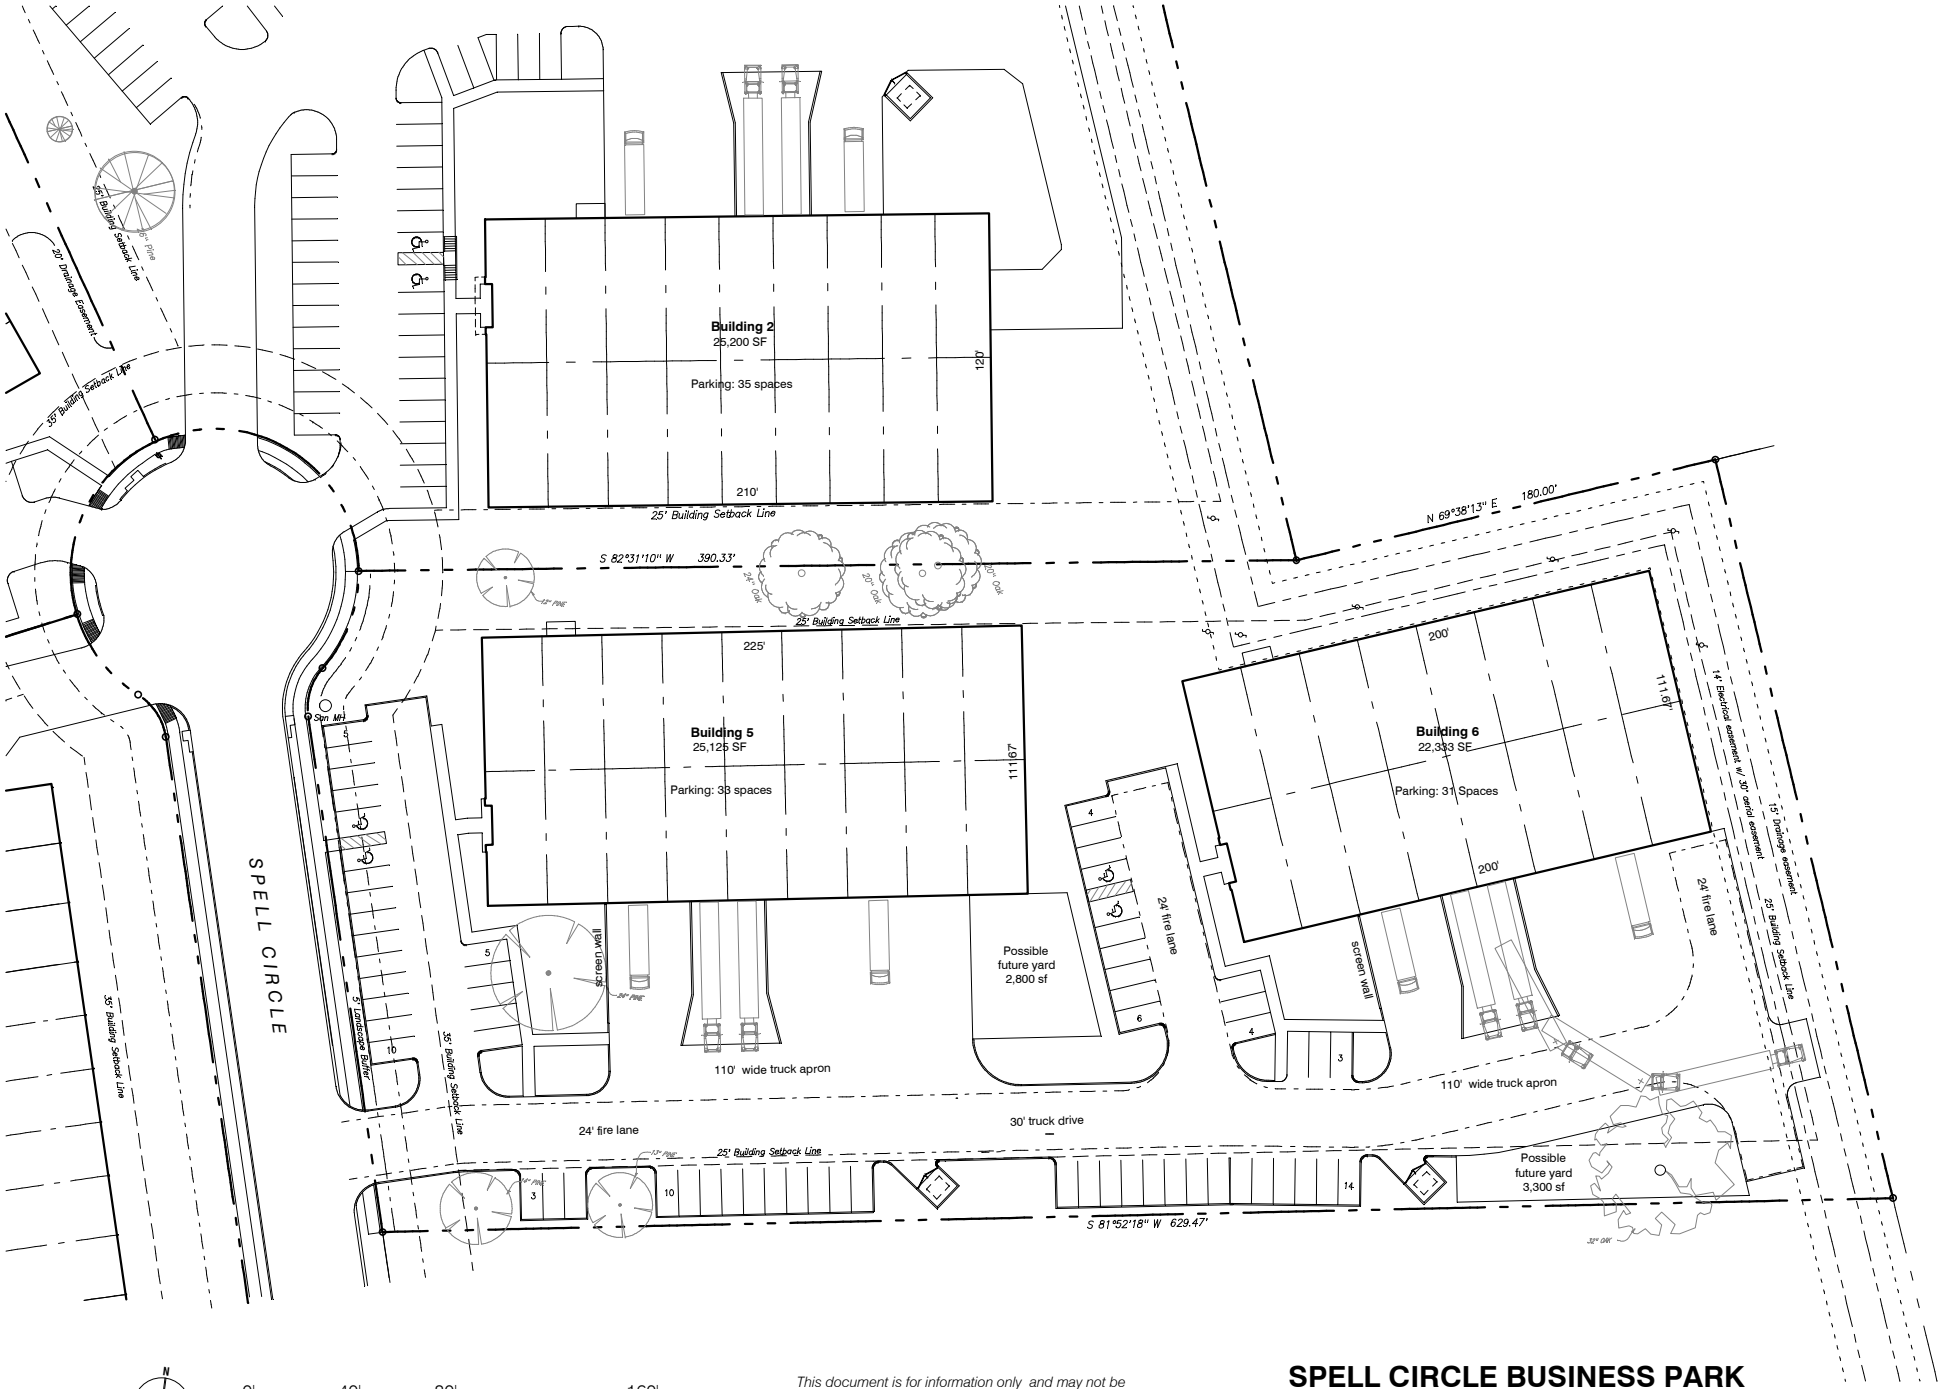

N

0' 40' 80' 160'

This document is for information only and may not be used for regulatory approval, permit, or construction. David Boggess, Reg. #8894.

SPELL CIRCLE BUSINESS PARK

Tomball Business & Technology Park

NICKSON INDUSTRIAL WAREHOUSES

SITE PLAN 3 - LOT 15 12/14/2021

DAVID BOGGESS ARCHITECTS **21504.07** / SITE3-LOT 15

Scale: 1" = 80'