Notes:
1. This project is not located within a special flood hazard area per NCFRIS.
2. Map #: 3710770600J Effective Date: 01/02/2008
3. Area calculated by coordinate geometry.
4. All lines surveyed by Jerry C. Callicutt PLS, are indicated by bold lines. All lines not surveyed by Jerry C. Callicutt PLS. are indicated by dashed lines.
5. No attempt was made by this survey to locate all underground utilities nor any other easements that would be revealed by a title search.
6. Tax PIN: 7708323924

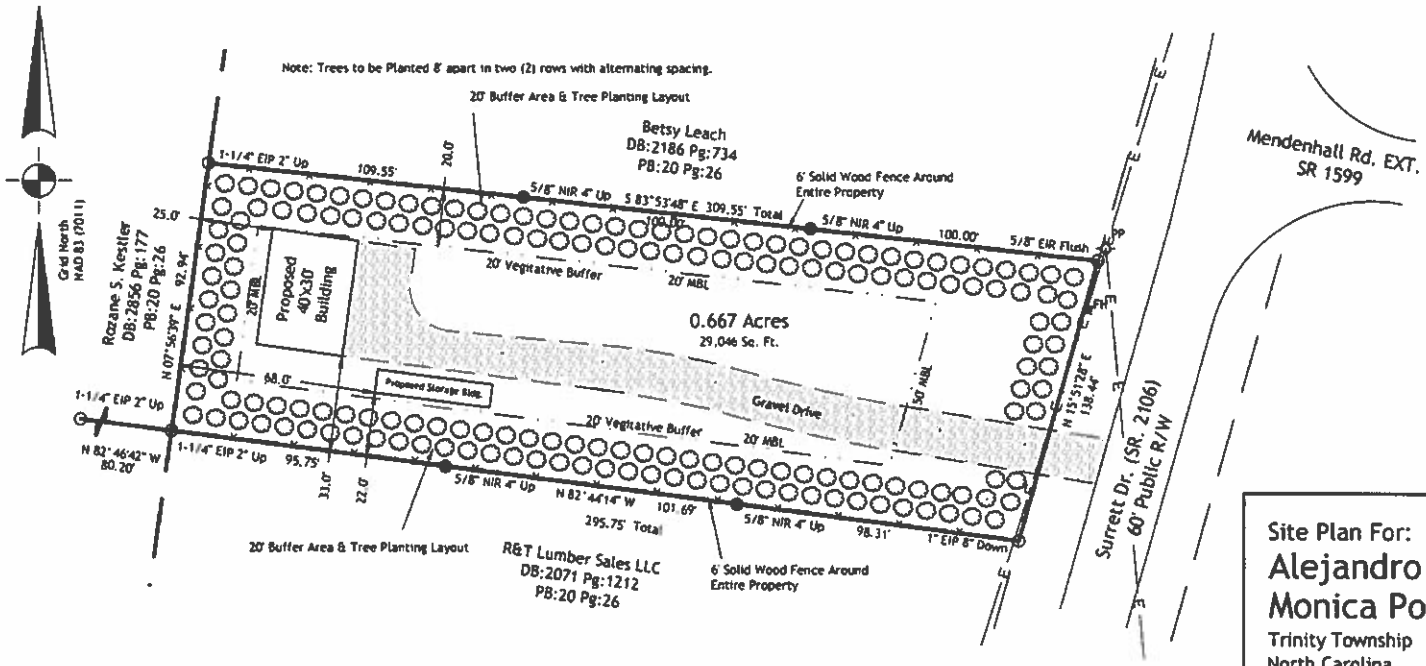

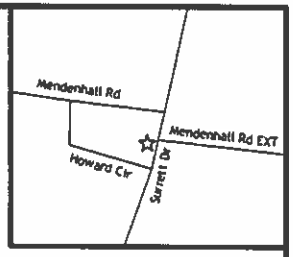

Location Map
(Not to Scale)

THIS SURVEY IS NOT SUBJECT TO GS 47-30 AND IS NOT TO BE USED FOR RECORDING

PRELIMINARY PLAT - NOT FOR RECORDATION, CONVEYANCES, OR SALES

Legend

- Property Line
- Computed Property Line
- Right of Way Line
- Easement Line
- Tie Lines
- Old Plat Book Line
- Existing Iron Rod/Pipe
- NIR
- Point Not Set/Computed Point
- Well

Site Plan For:

Alejandro Robles Fuerte & Monica Ponce Jaimez

Trinity Township — Randolph County
North Carolina — February 20, 2024
Scale: 1" = 40 US Survey Feet

Bar Scale:

0' 40' 80' 120'

Jerry C. Callicutt
3618 Sainsbury Lane
Greensboro, NC 27409
336 706-9239

Job #: Surrett

CamScanner