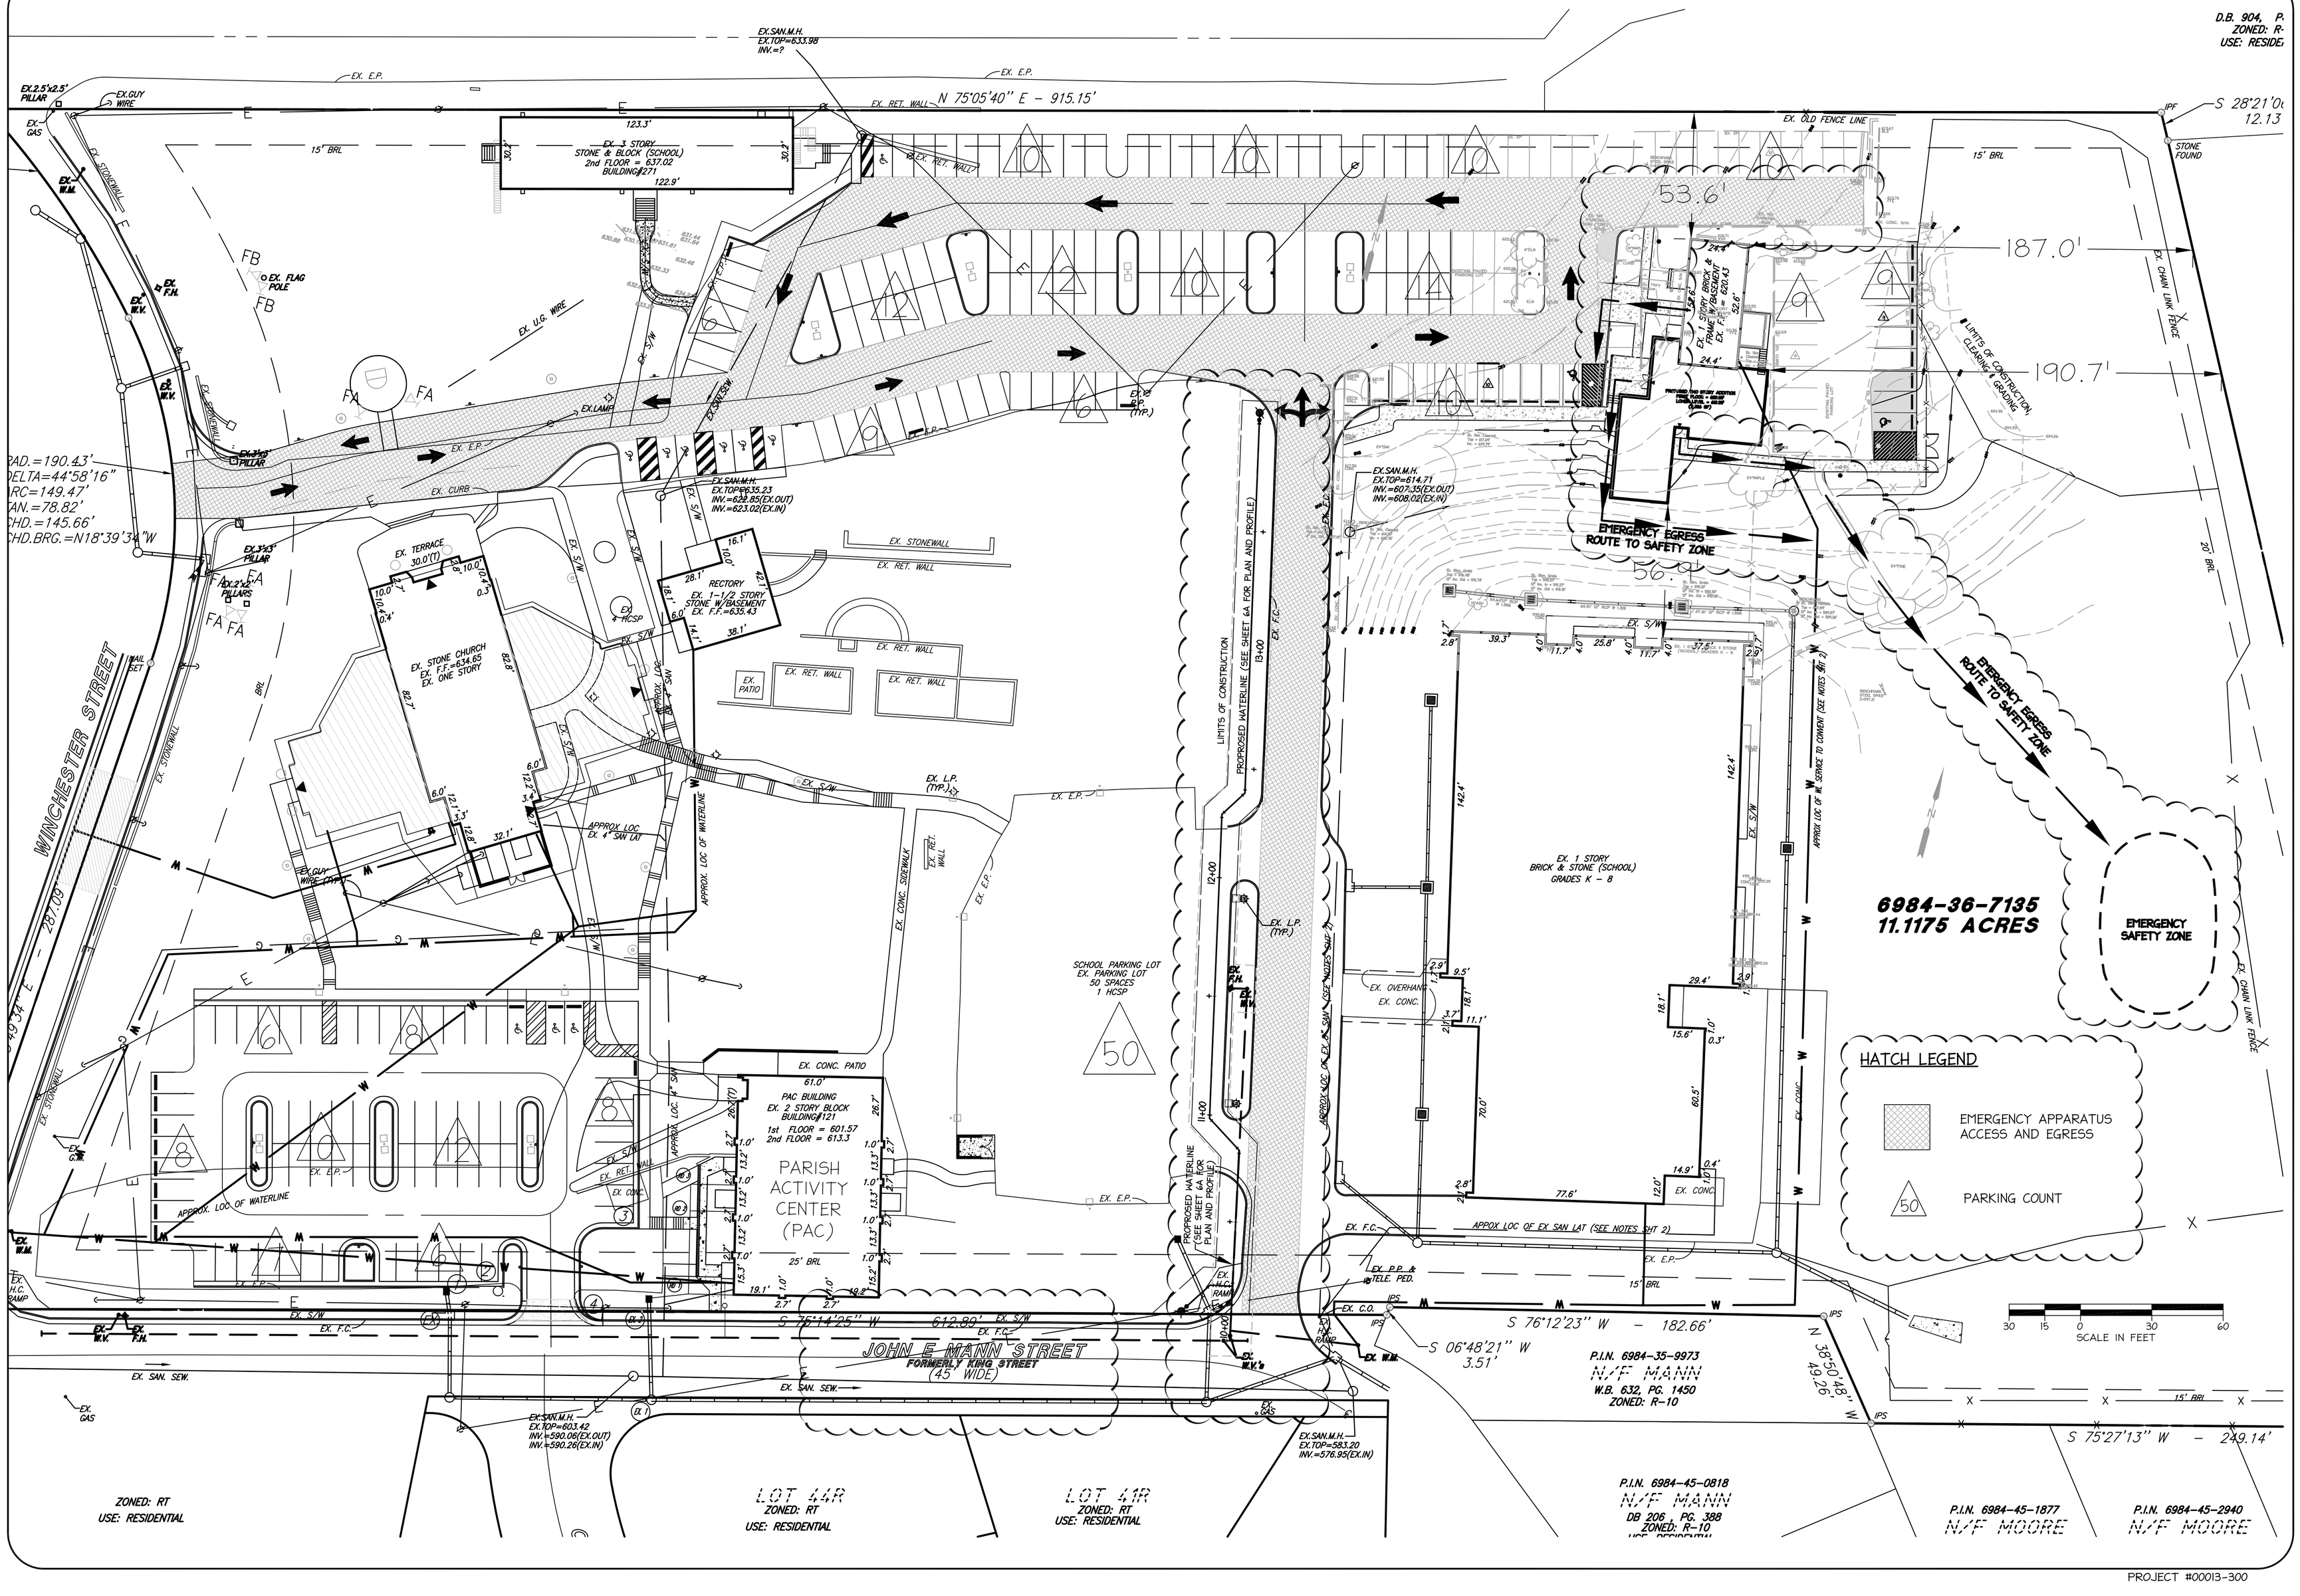

PROJECT #00013-300

CARSON
LAND CONSULTANTS
Land Planning, Surveying & Site Design
45 Main Street, 1st Floor ♦ Warrenton VA 20186 ♦ (540) 347-2191
www.CarsonLC.com

OVERALL SITE & EMERGENCY ACCESS PLAN
SAINT JOHN THE EVANGELIST ROMAN CATHOLIC CHURCH

FAUQUIER COUNTY, VIRGINIA

TOWN OF WARRENTON

REVISIONS	
DESCRIPTION	DATE
PARKING & ACCESS	5/9/17

COMMONWEALTH OF VIRGINIA
JAMES A. CARSON, JR.
LIC. NO. 021624
6-12-17
PROFESSIONAL ENGINEER

DATE:
JANUARY 26, 2017

SCALE:
1"=30'

SHEET 4
OF 13

SAINT JOHN'S (PRE-SCHOOL ADDN SITE PLAN)