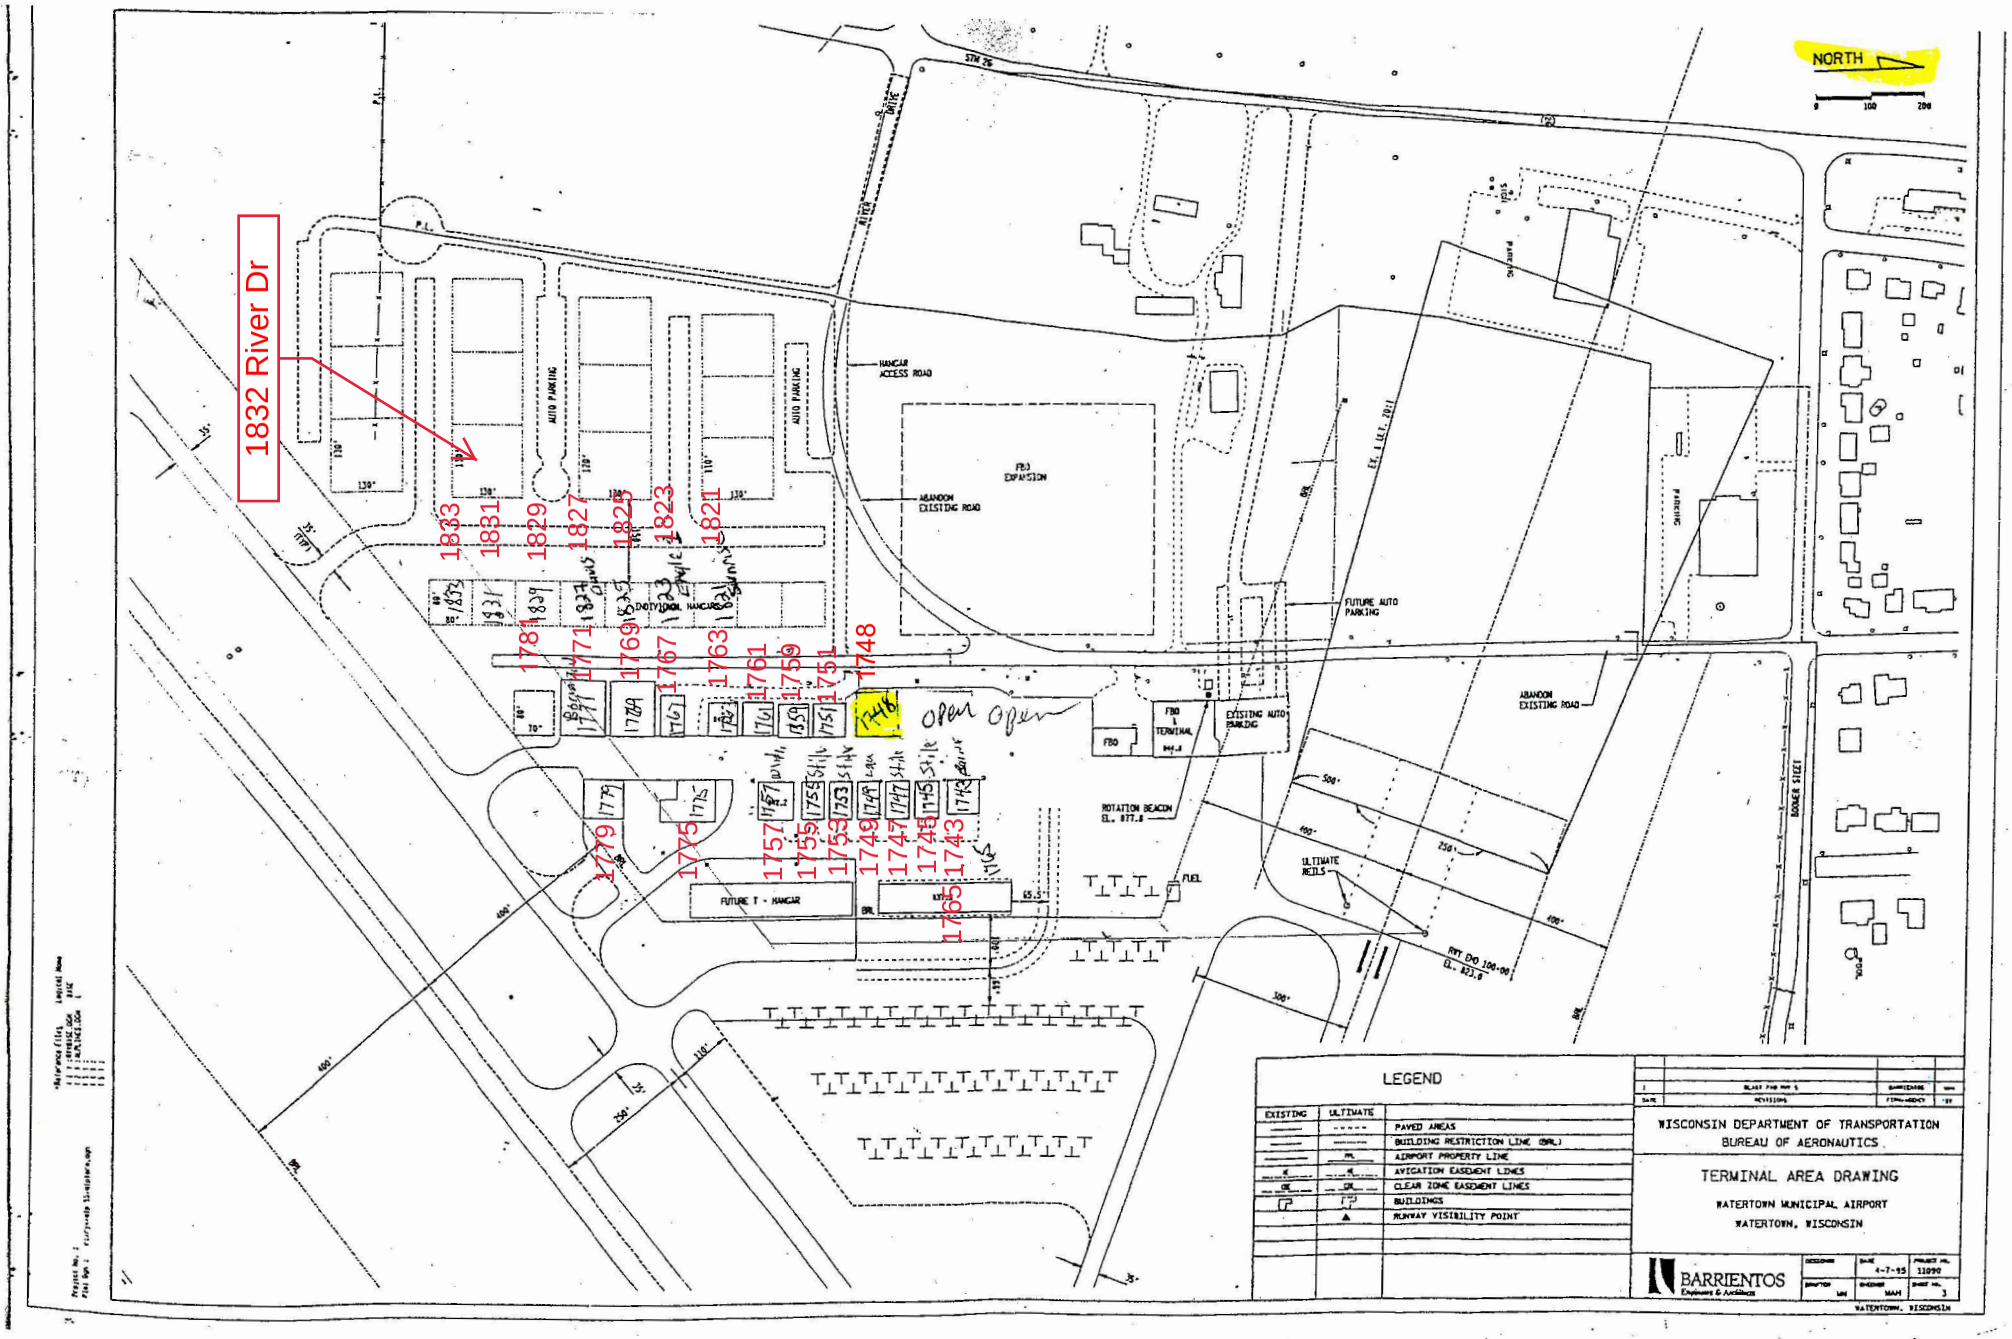
1832 River Dr
NORTH
0 100 200
HANGAR ACCESS ROAD
AUTO PARKING
AUTO PARKING
FBO EXPANSION
ABANDON EXISTING ROAD
FUTURE AUTO PARKING
ABANDON EXISTING ROAD
PARKING
PARKING
BOGER STREET
EXISTING AUTO PARKING
FBO
FBO TERMINAL
ROTATION BEACON
FUEL
FUTURE T - HANGAR
ULTIMATE RCILS
RWY DG 100.00
1833
1831
1829
1827
1825
1823
1821
1781
1771
1769
1767
1763
1761
1759
1751
1748
1779
1775
1757
1755
1753
1749
1747
1745
1743
1765
open
open
LEGEND
EXISTING
ULTIMATE
PAVED AREAS
BUILDING RESTRICTION LINE (BRL)
AIRPORT PROPERTY LINE
AVIGATION EASEMENT LINES
CLEAR ZONE EASEMENT LINES
BUILDINGS
RUNWAY VISIBILITY POINT
WISCONSIN DEPARTMENT OF TRANSPORTATION
BUREAU OF AERONAUTICS
TERMINAL AREA DRAWING
WATERTOWN MUNICIPAL AIRPORT
WATERTOWN, WISCONSIN
BARRIENTOS
Engineers & Architects
4-7-95
11090
MAH
3
WATERTOWN, WISCONSIN