


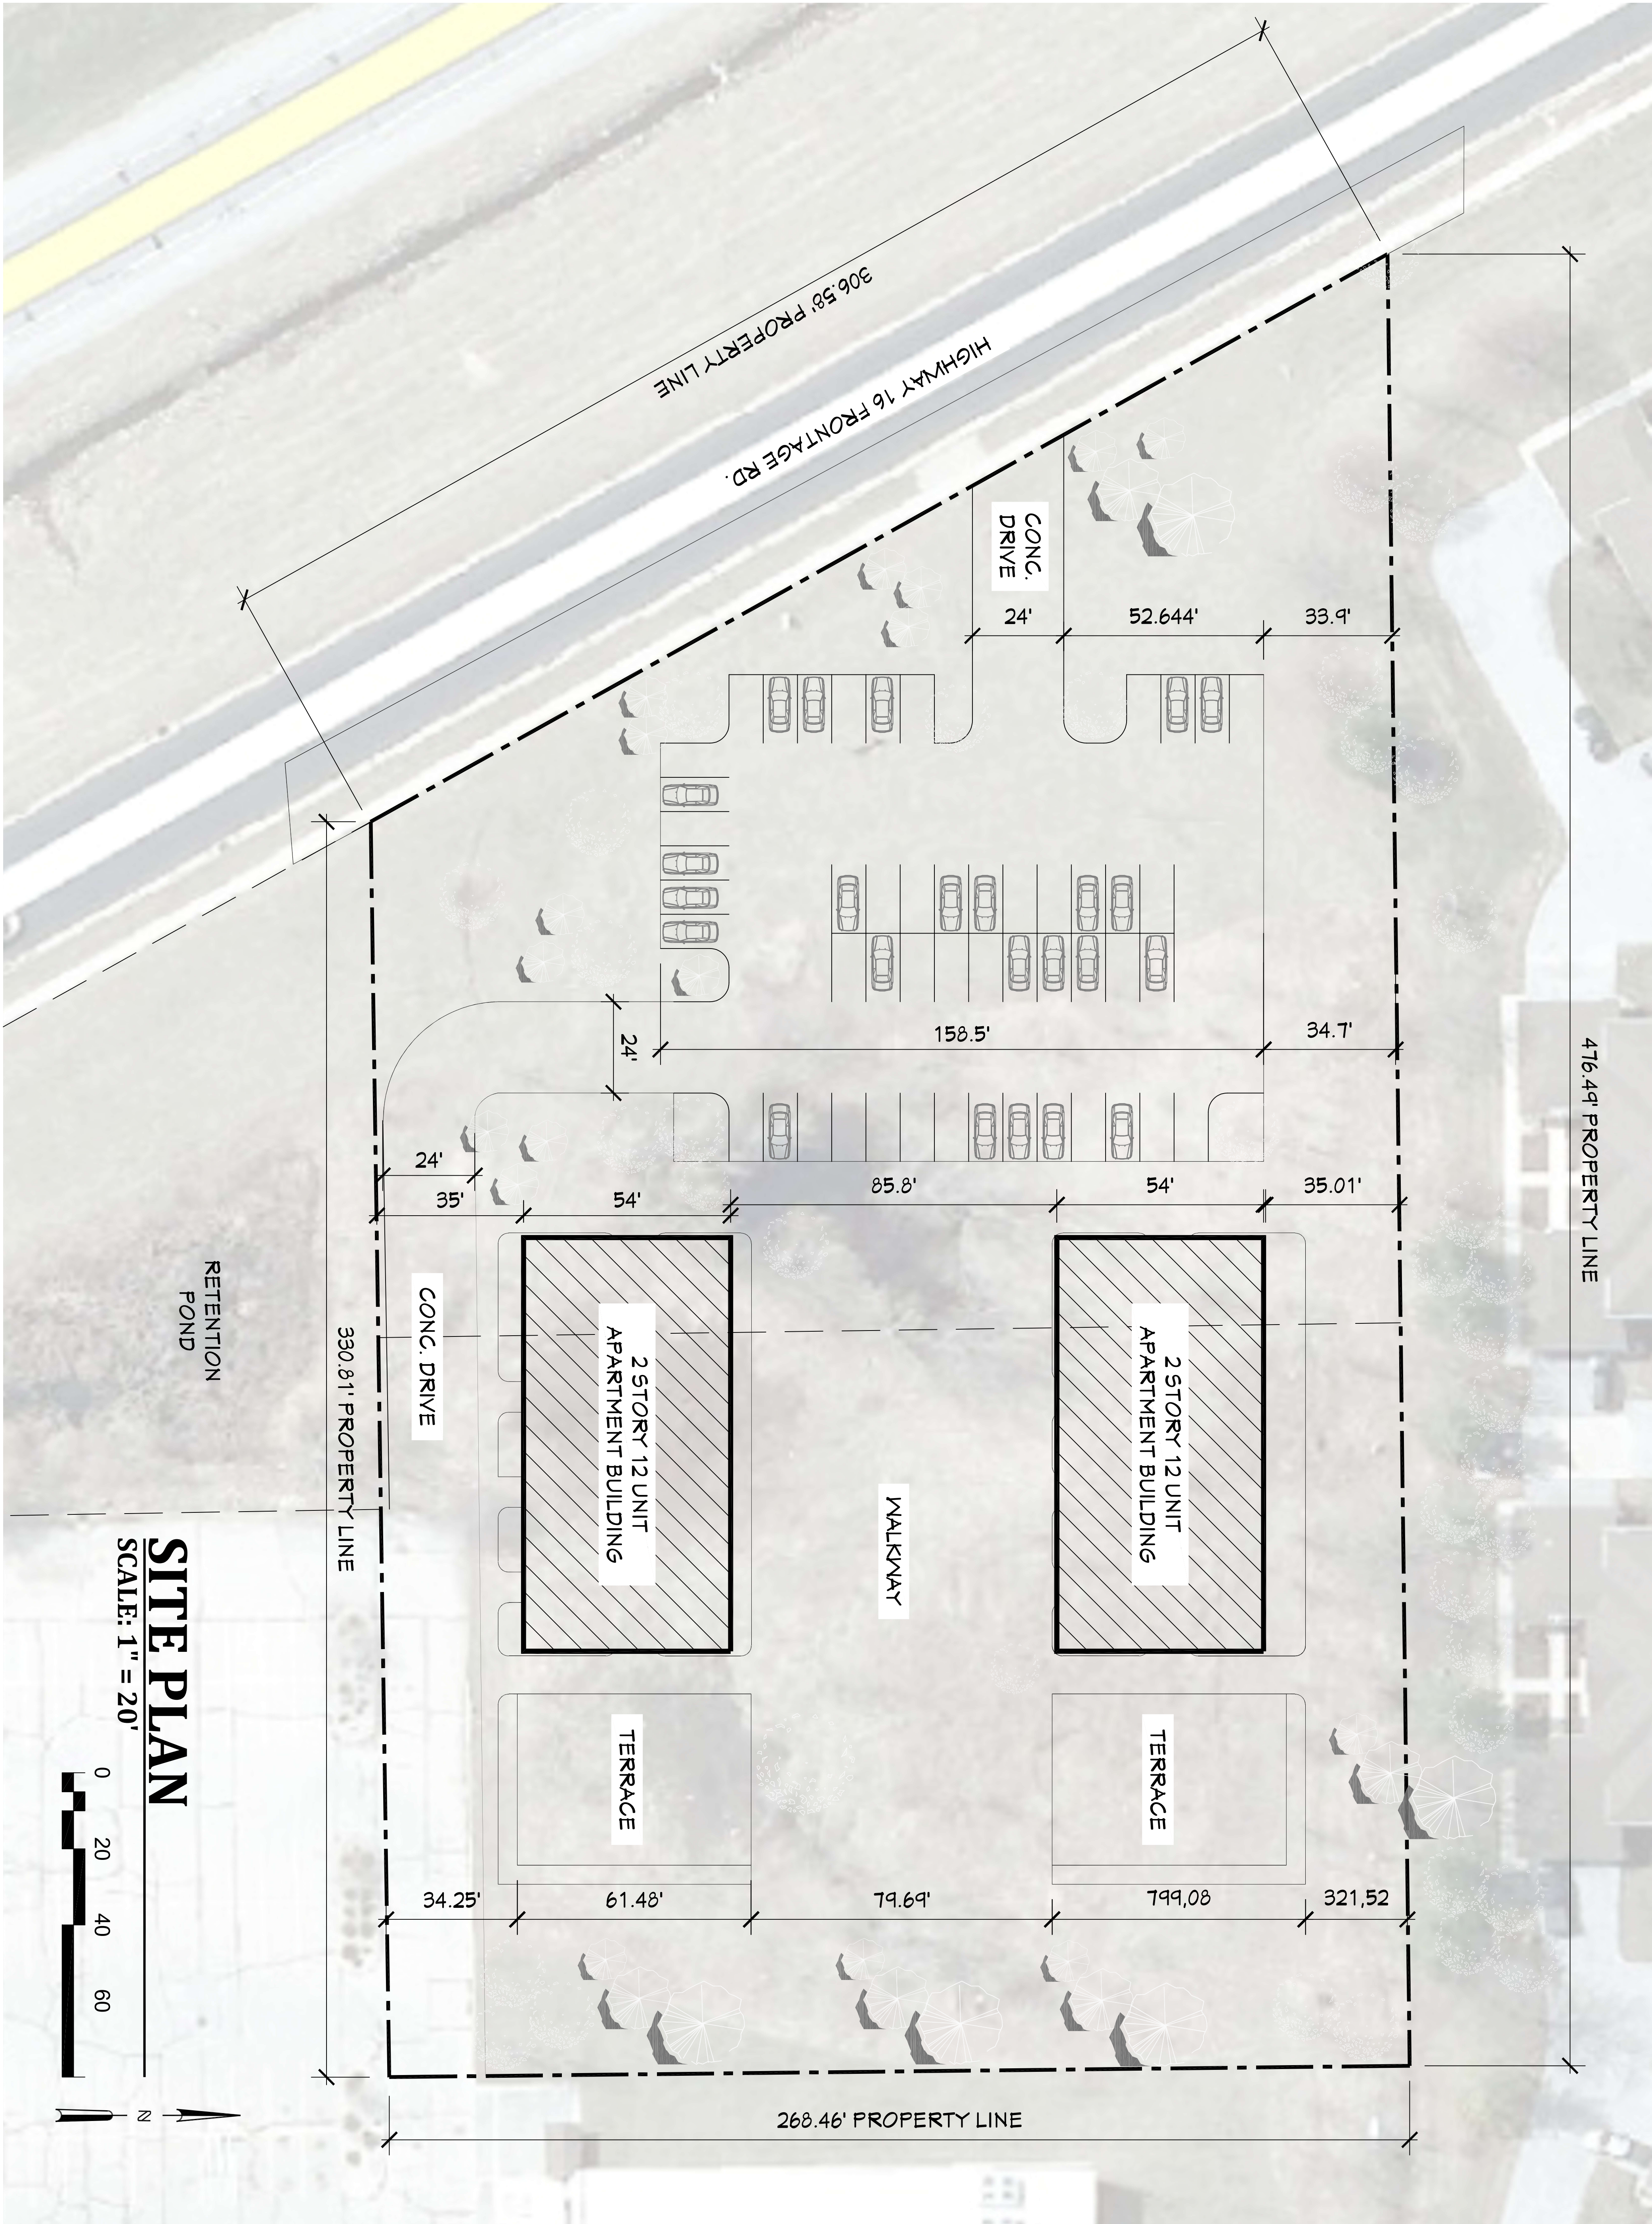

HOMES BY
DEVIN LLOYD
INDIANAPOLIS, IN
46222
317.638.9689

Copyright 2024, Homes By Devin Lloyd, LLC. All rights reserved. This document contains confidential information and may not be reproduced or used in any form without the written permission of Devin Lloyd, LLC. The information contained herein is for informational purposes only and does not constitute an offer of any financial product or service. Devin Lloyd, LLC is an equal opportunity lender.

REVISIONS

FOURTH DIMENSION REAL ESTATE
1310 MEMORIAL DR, WATERTOWN, WI 53098

SITE PLAN

SHEET
S1.1