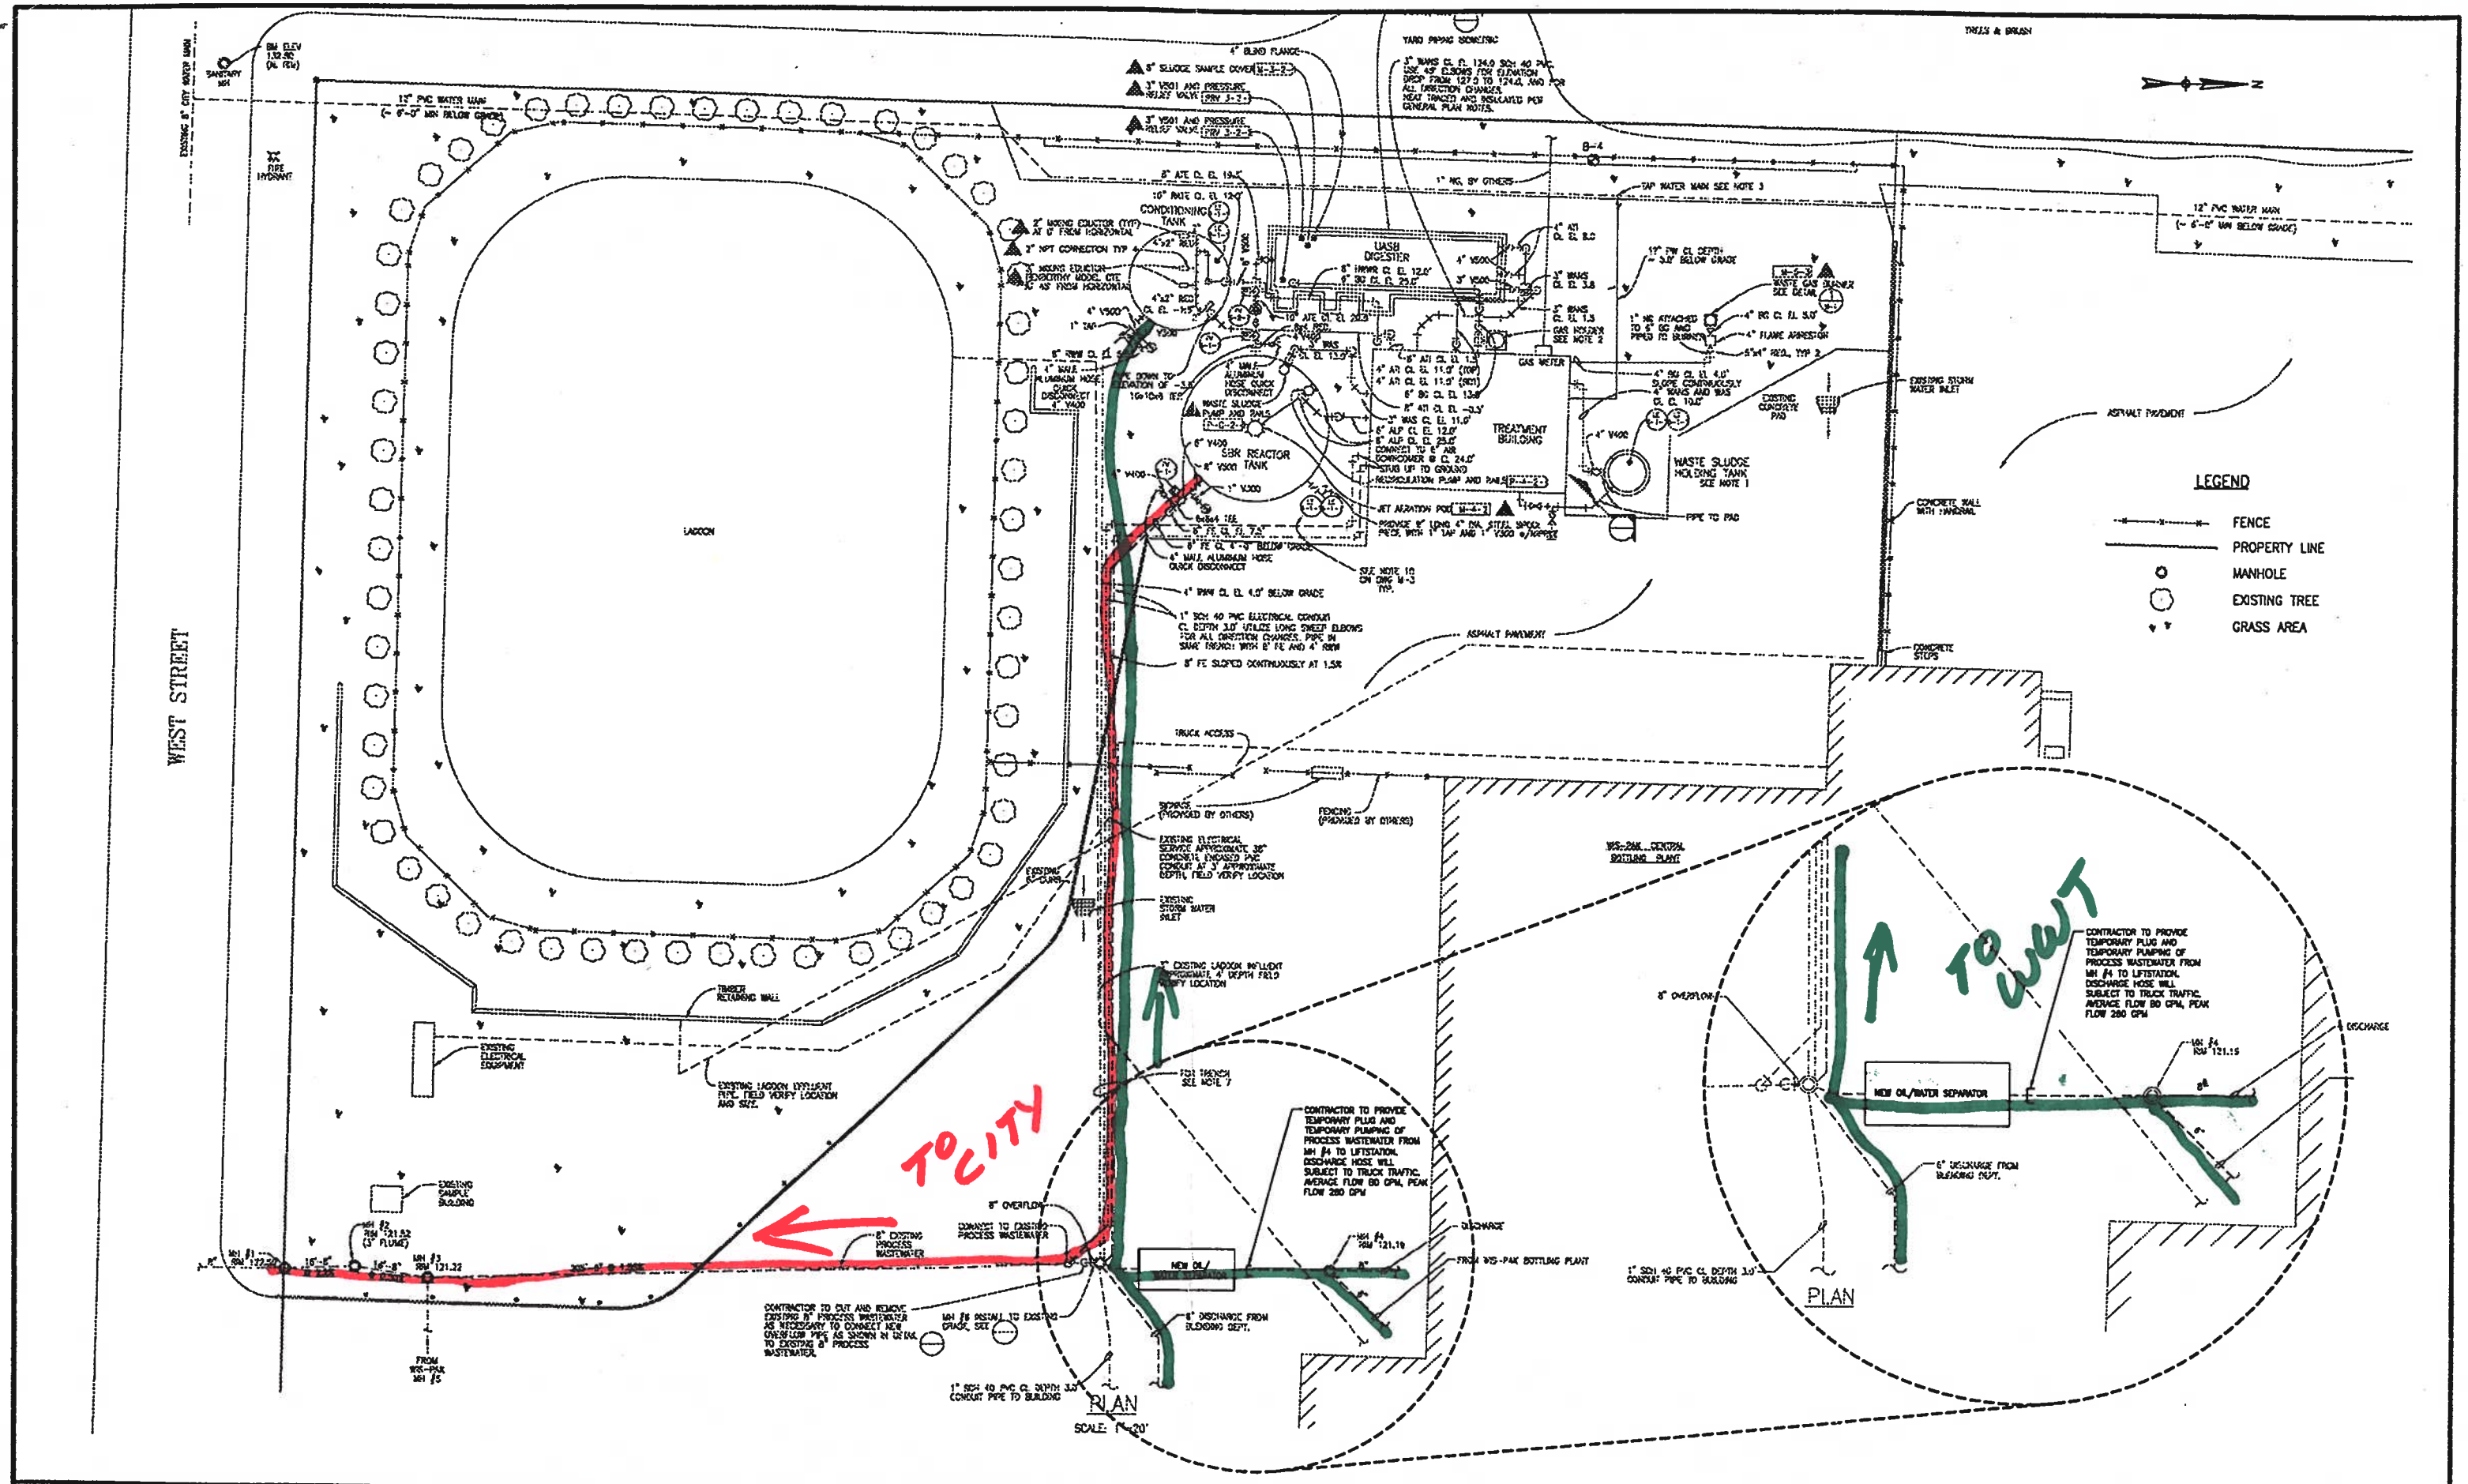

TEI CORPORATION
325 East Chicago Street
Milwaukee, Wisconsin 53202
(414)-291-8850
FAX 291-8841

- CONSTRUCTION MANAGEMENT
- DESIGN FUNCTIONS
- DESIGN BUILD
- GENERAL CONTRACTING
- BIDDING ASSISTANCE
- SYSTEM OPERATIONS
- FACILITY ENGINEERING
- COMMISSIONING

© 1998 TEI Corporation

VERIFY SCALE
BAR IS ONE INCH ON ORIGINAL DRAWING.
0 1"
IF NOT ONE INCH ON THIS SHEET, ADJUST SCALES ACCORDINGLY.

DSGN	
DR	DMF
CHK	
APVD	

NO.	DATE	REVISION	BY	APVD

WIS-PAK, INC.
WATERTOWN BOTTLING PLANT
WATERTOWN, WISCONSIN

MECHANICAL
SITE PLAN

SHEET NO.	
DWG NO.	M-1
DATE	JAN 1999
PROJ NO.	TW991908

J:\projects\TW991908\M01-TW991908.dwg Fri Feb 19 13:55:48 1999 dmf