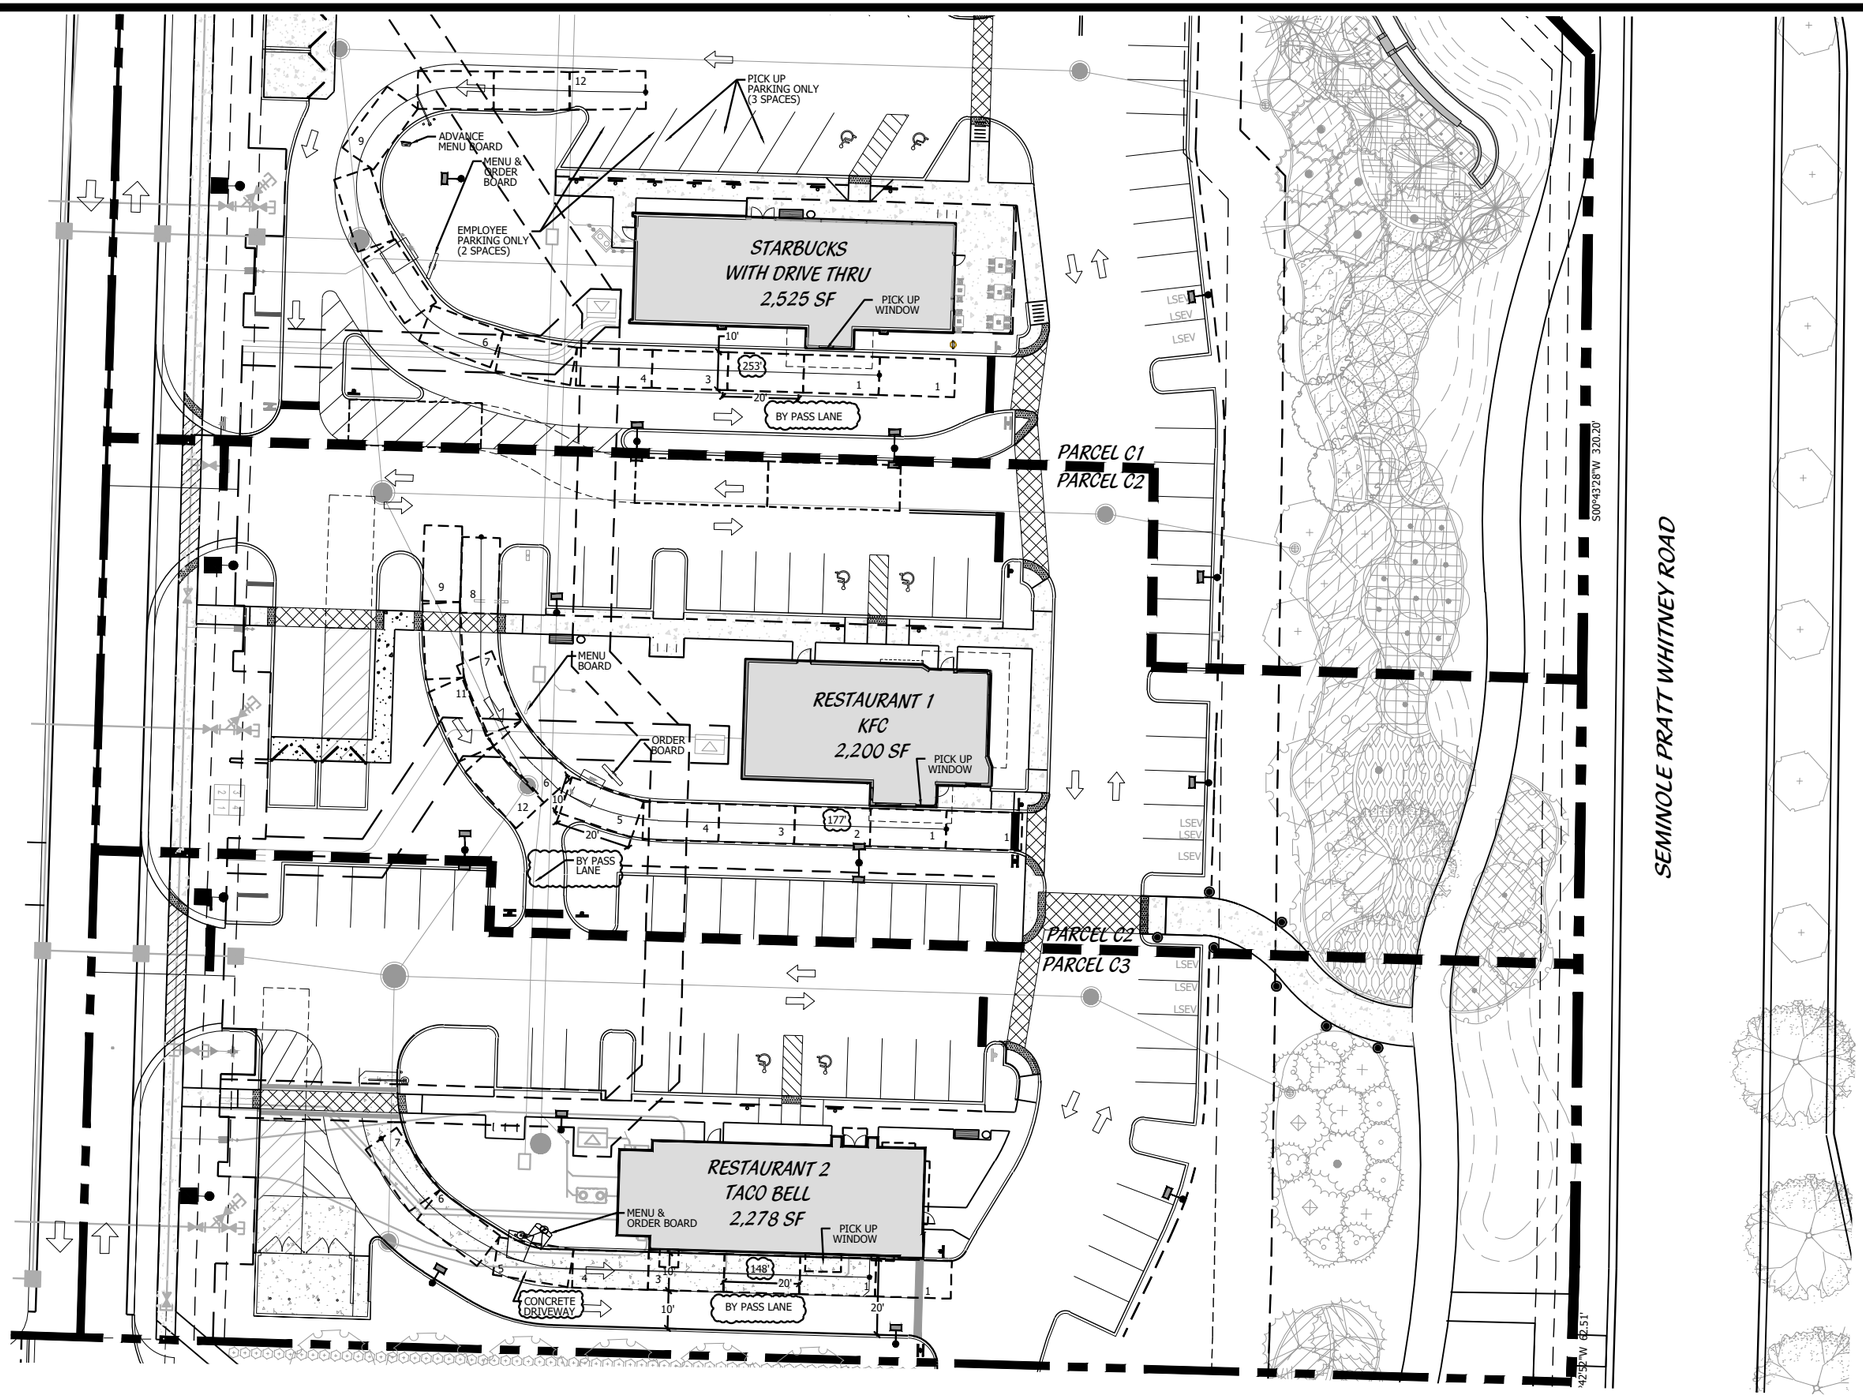

DRIVE THRU QUEUING EXHIBIT

POD H - PARCEL C

City of Westlake, Florida

01.29.2024

Cotleur & Hearing

0' 20' 40' 60' 80'

Scale: 1" = 40'-0"