
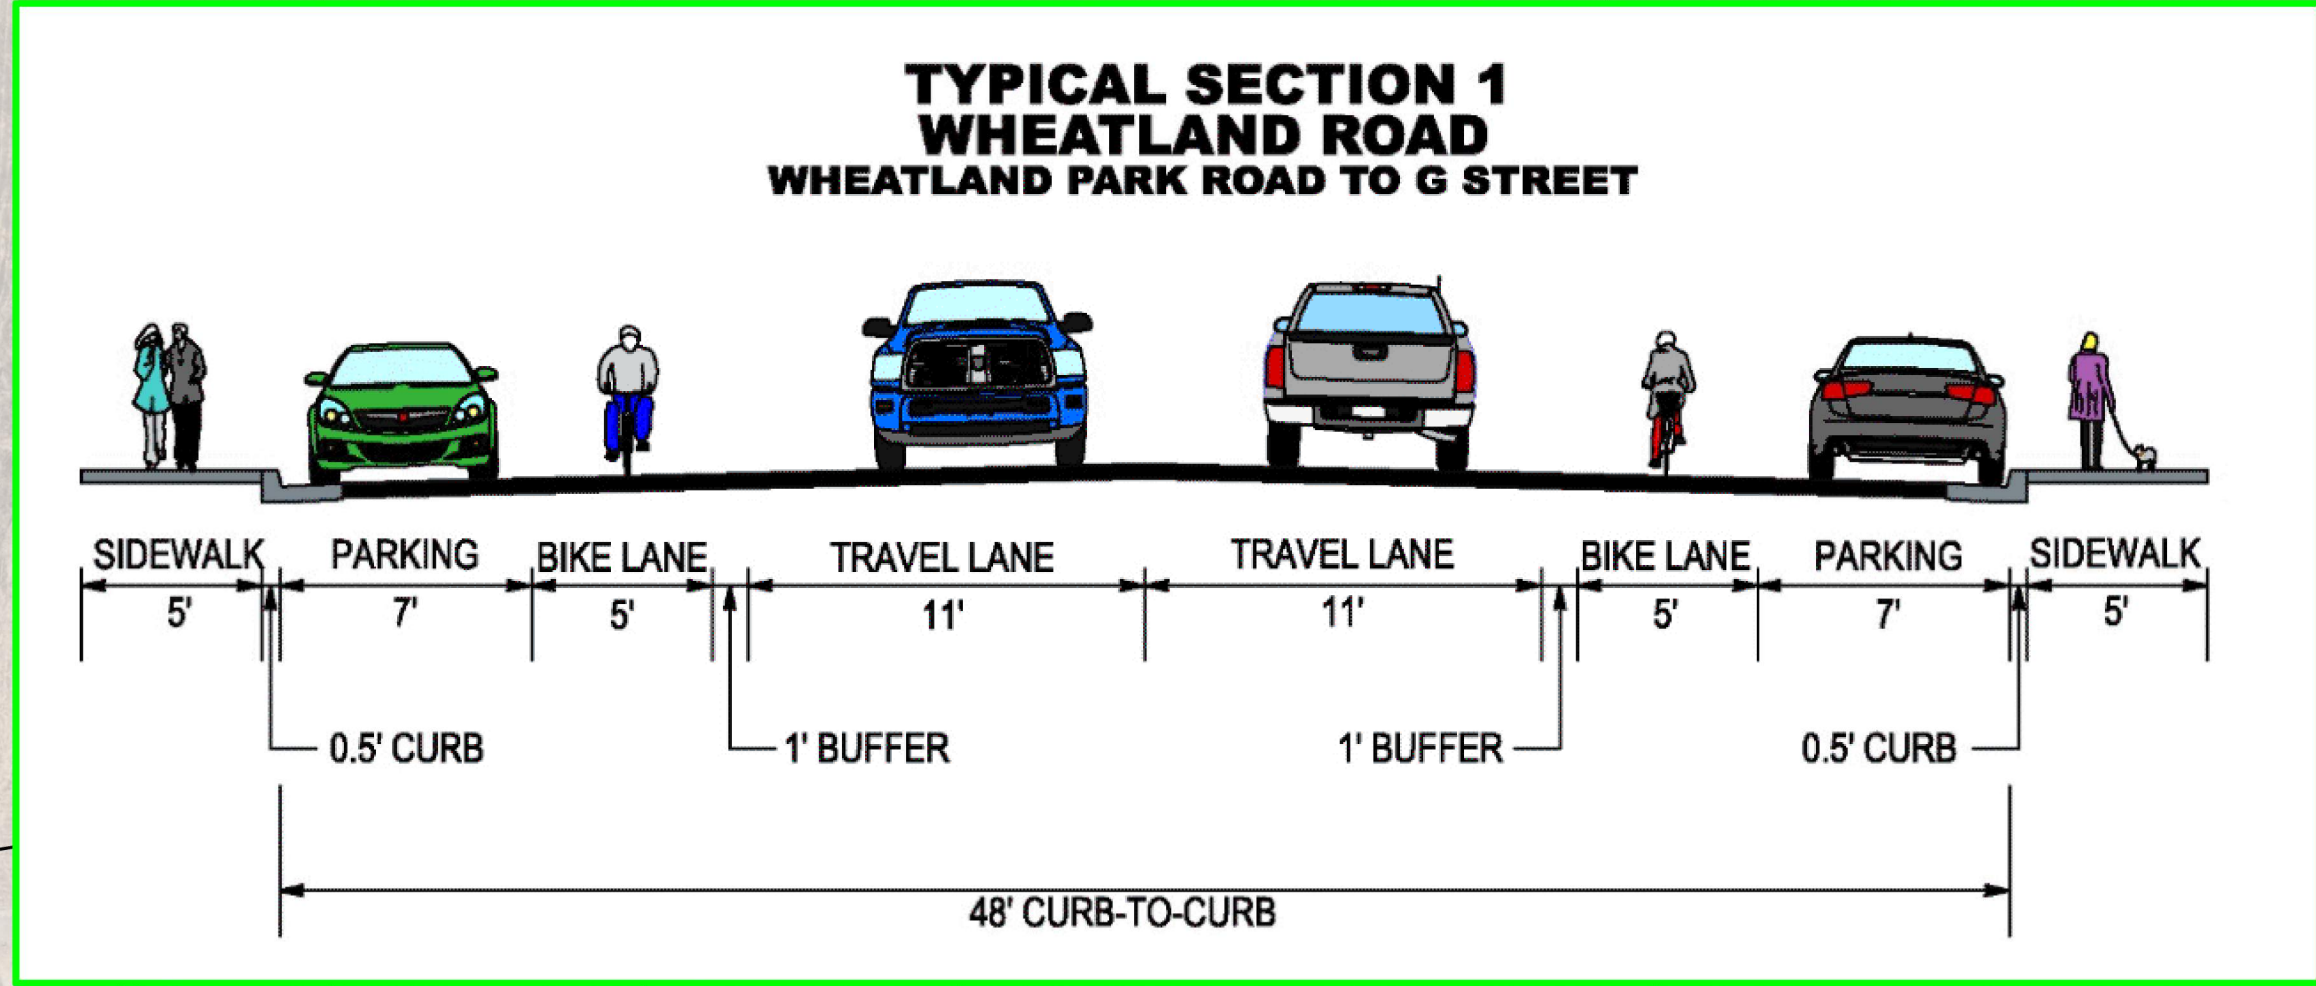
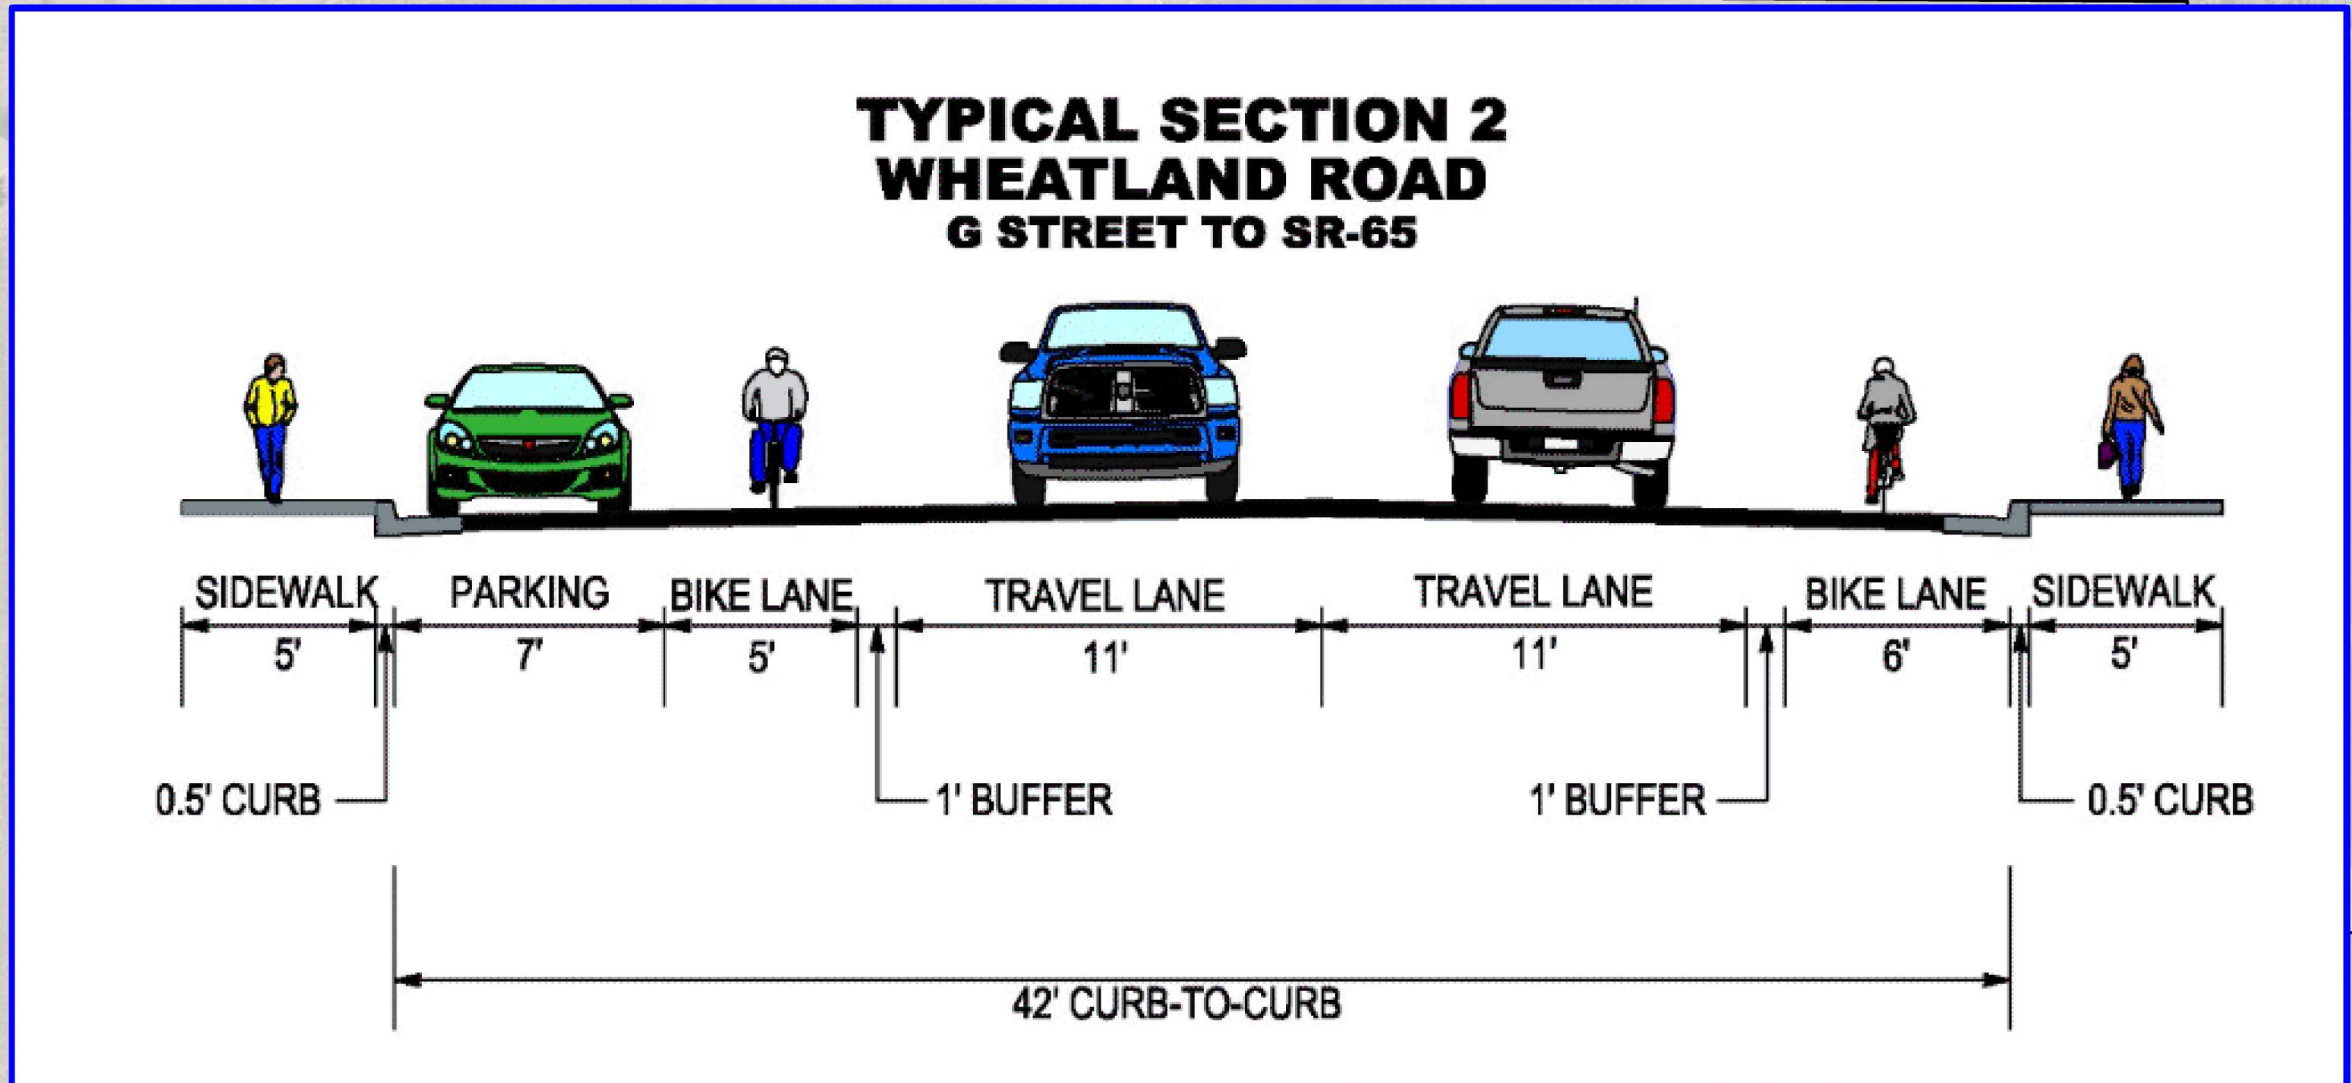
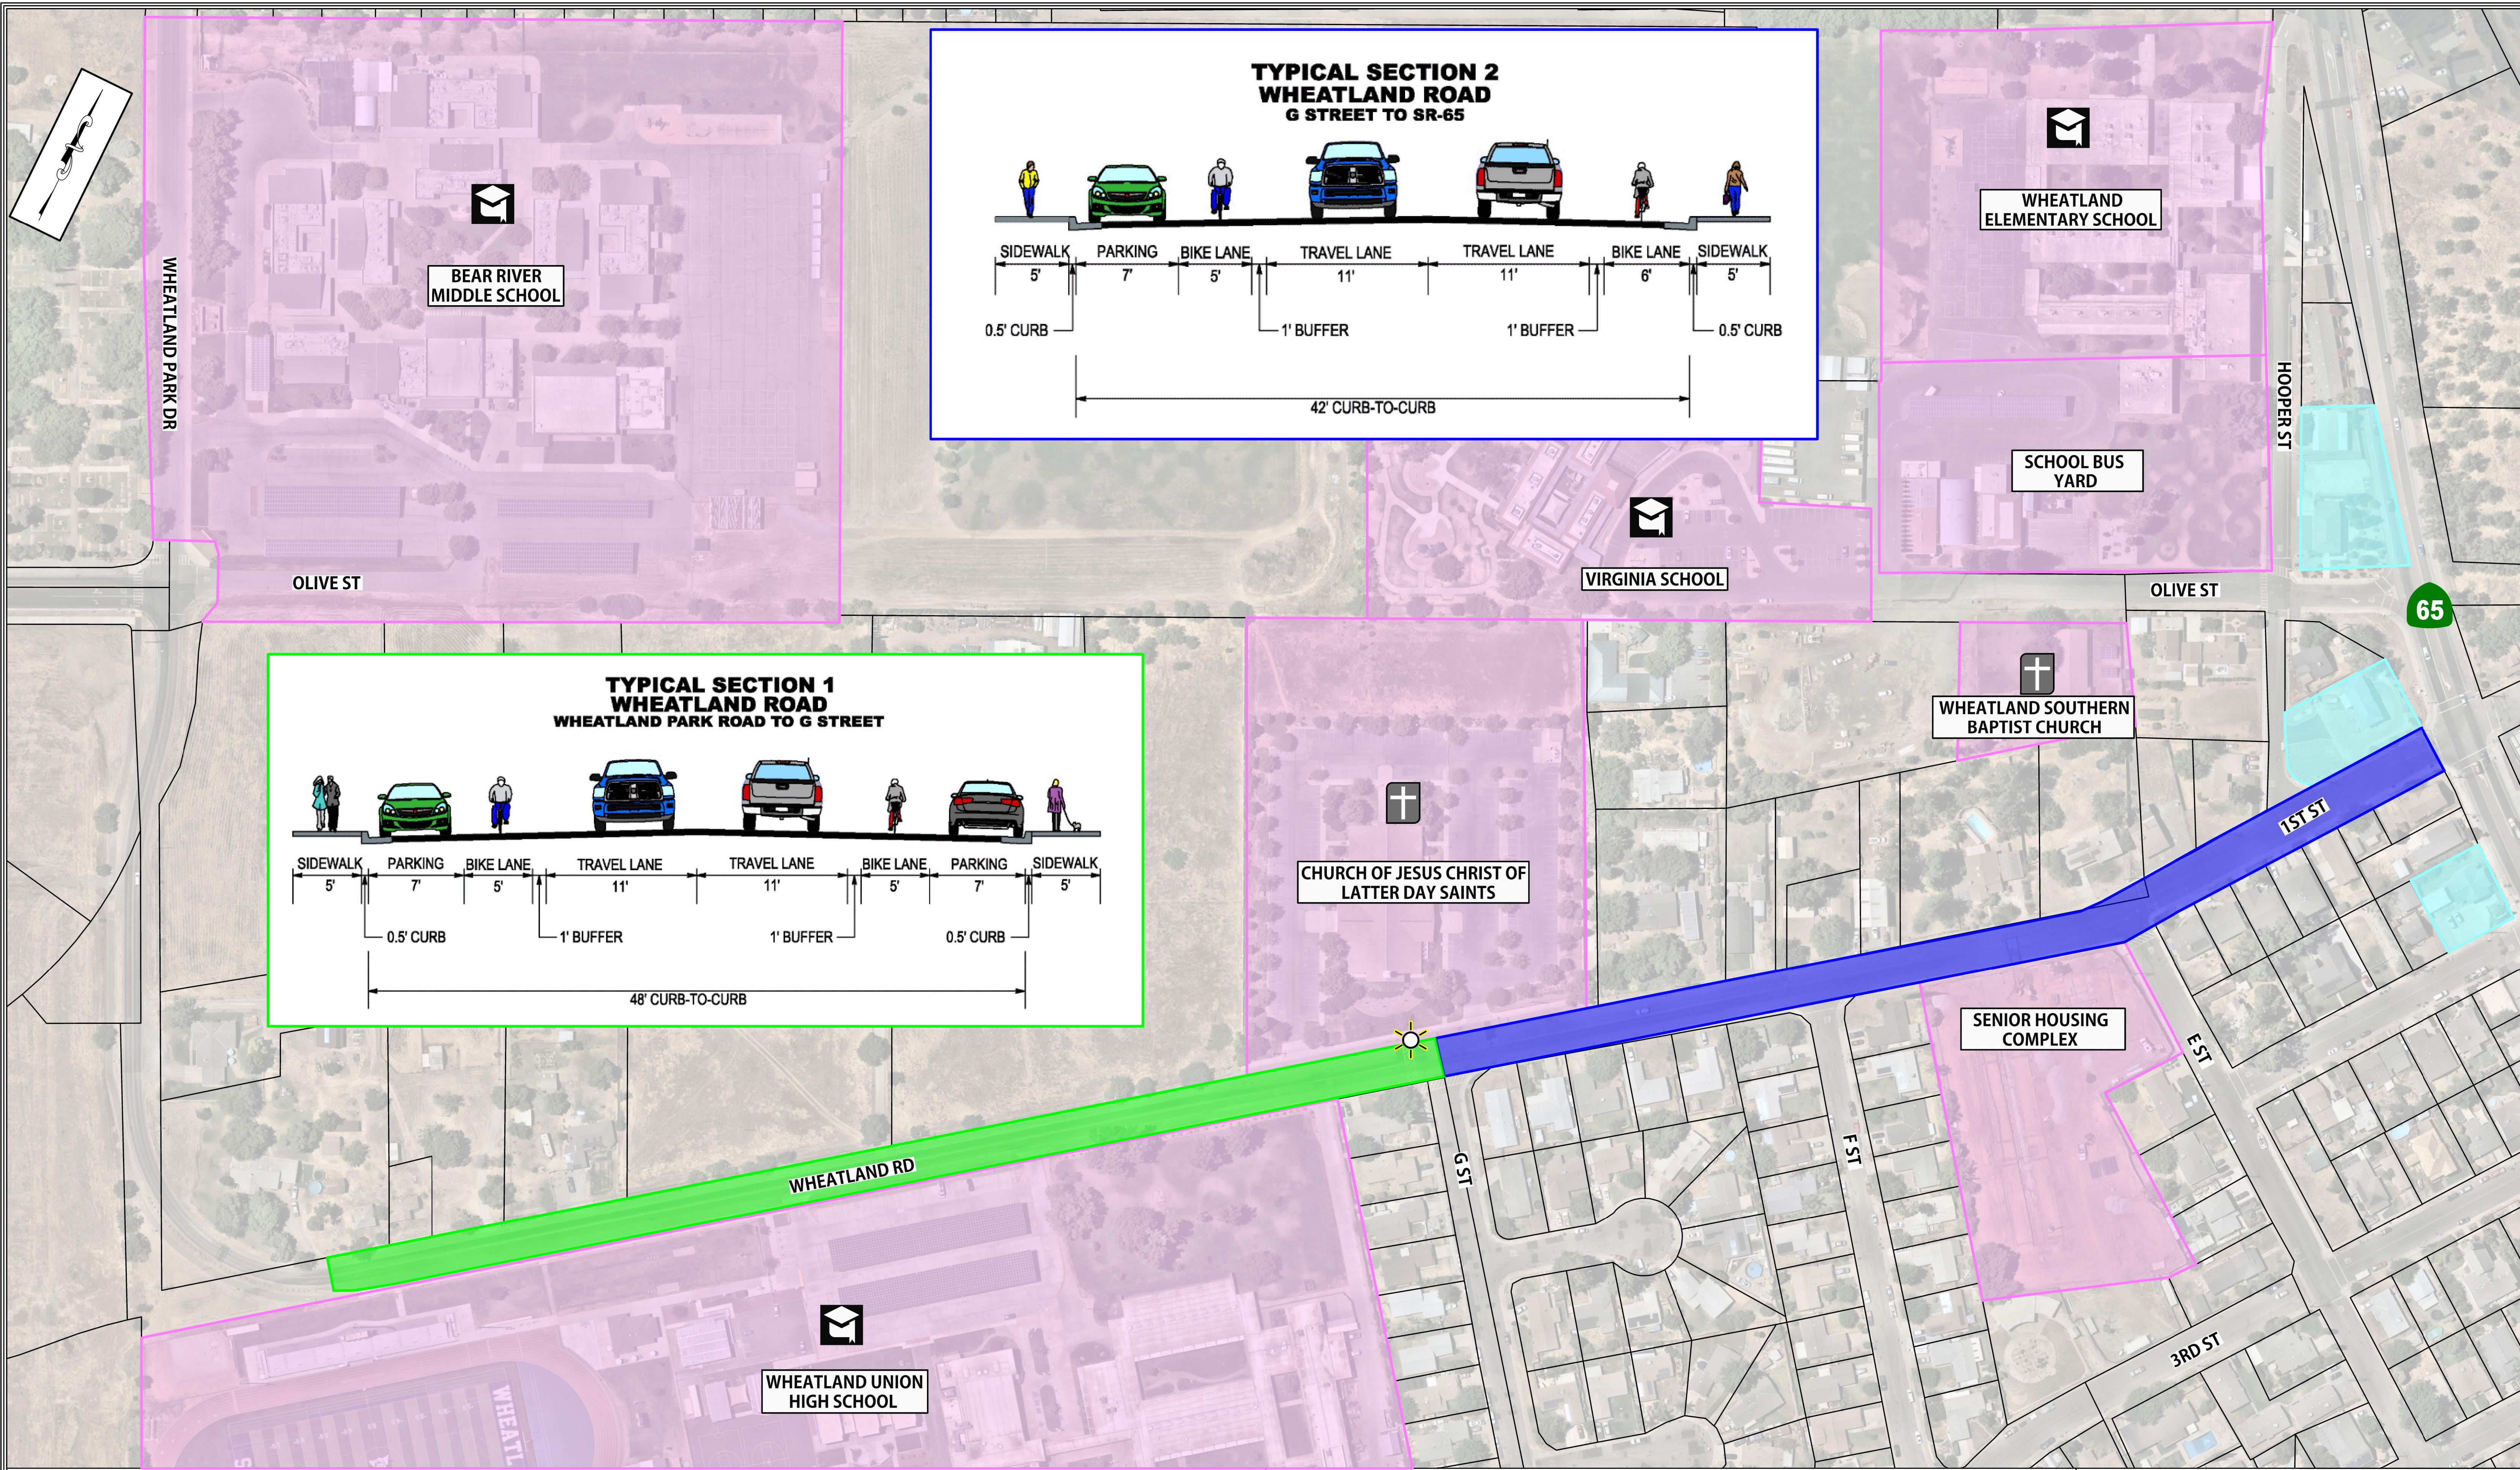


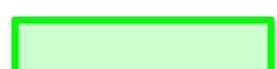

LEGEND :

**WHEATLAND ROAD PROPOSED ROADWORK SECTION 1**

**WHEATLAND ROAD PROPOSED ROADWORK SECTION 2**

**FLASHING BEACONS**

**KEY COMMUNITY AREAS**

**COMMERCIAL OFFERINGS (GAS STATION, CAR WASH, NOTARY PUBLIC, ETC)**

**WHEATLAND ROAD
COMPLETE STREETS**

ATTACHMENT A - Project Overview

FEET
SCALE: 0 100 200 400
DATE: JULY 2026
PREPARED BY: **DOKKEN ENGINEERING**
110 Blue Ravine Rd Suite 200
Folsom, CA, 95630 (916)858-0642
\$F1LEABBREV\$