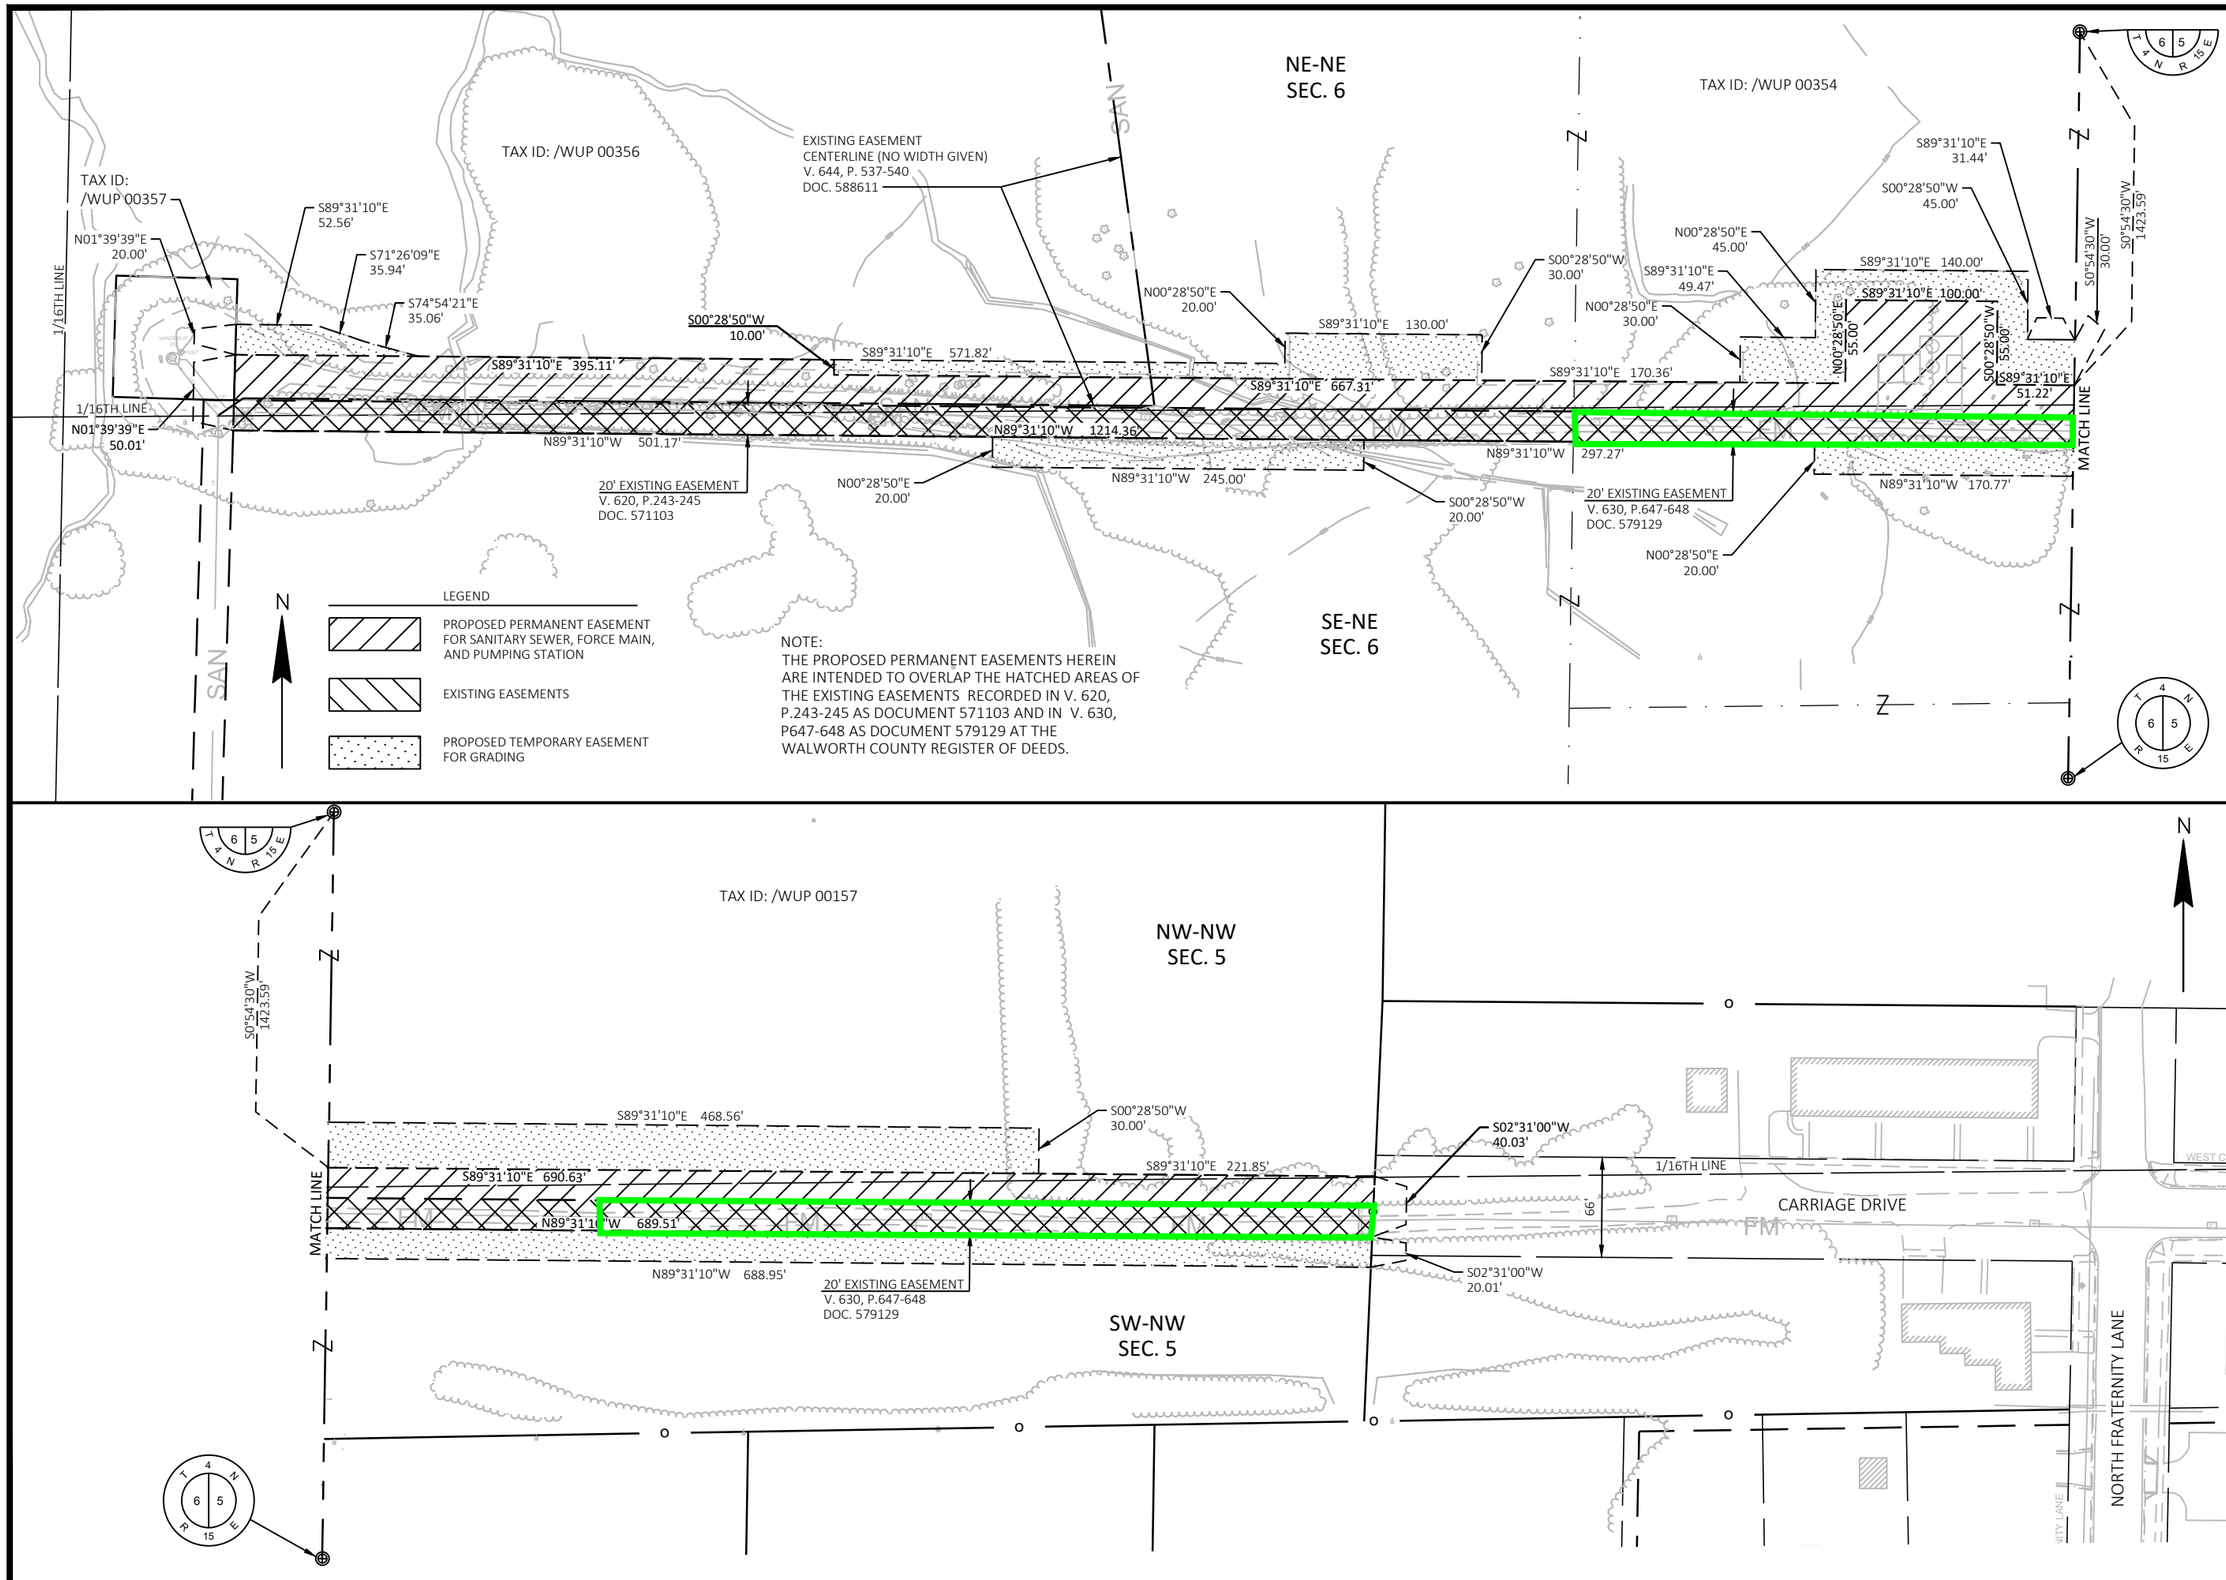

VANDERLIP PUMP STATION AND FORCE MAIN EASEMENTS

DLK ENTERPRISES
CITY OF WHITEWATER
WALWORTH COUNTY, WISCONSIN

STRAND ASSOCIATES®

FIGURE 1
JOB NO. 1470.111

File: S:\MAD\1400--1499\1407\111\Drawings\CAD\Civil 3D\SheetsPlan\DLK easements.dwg Time: Apr 20, 2022 - 8:24am