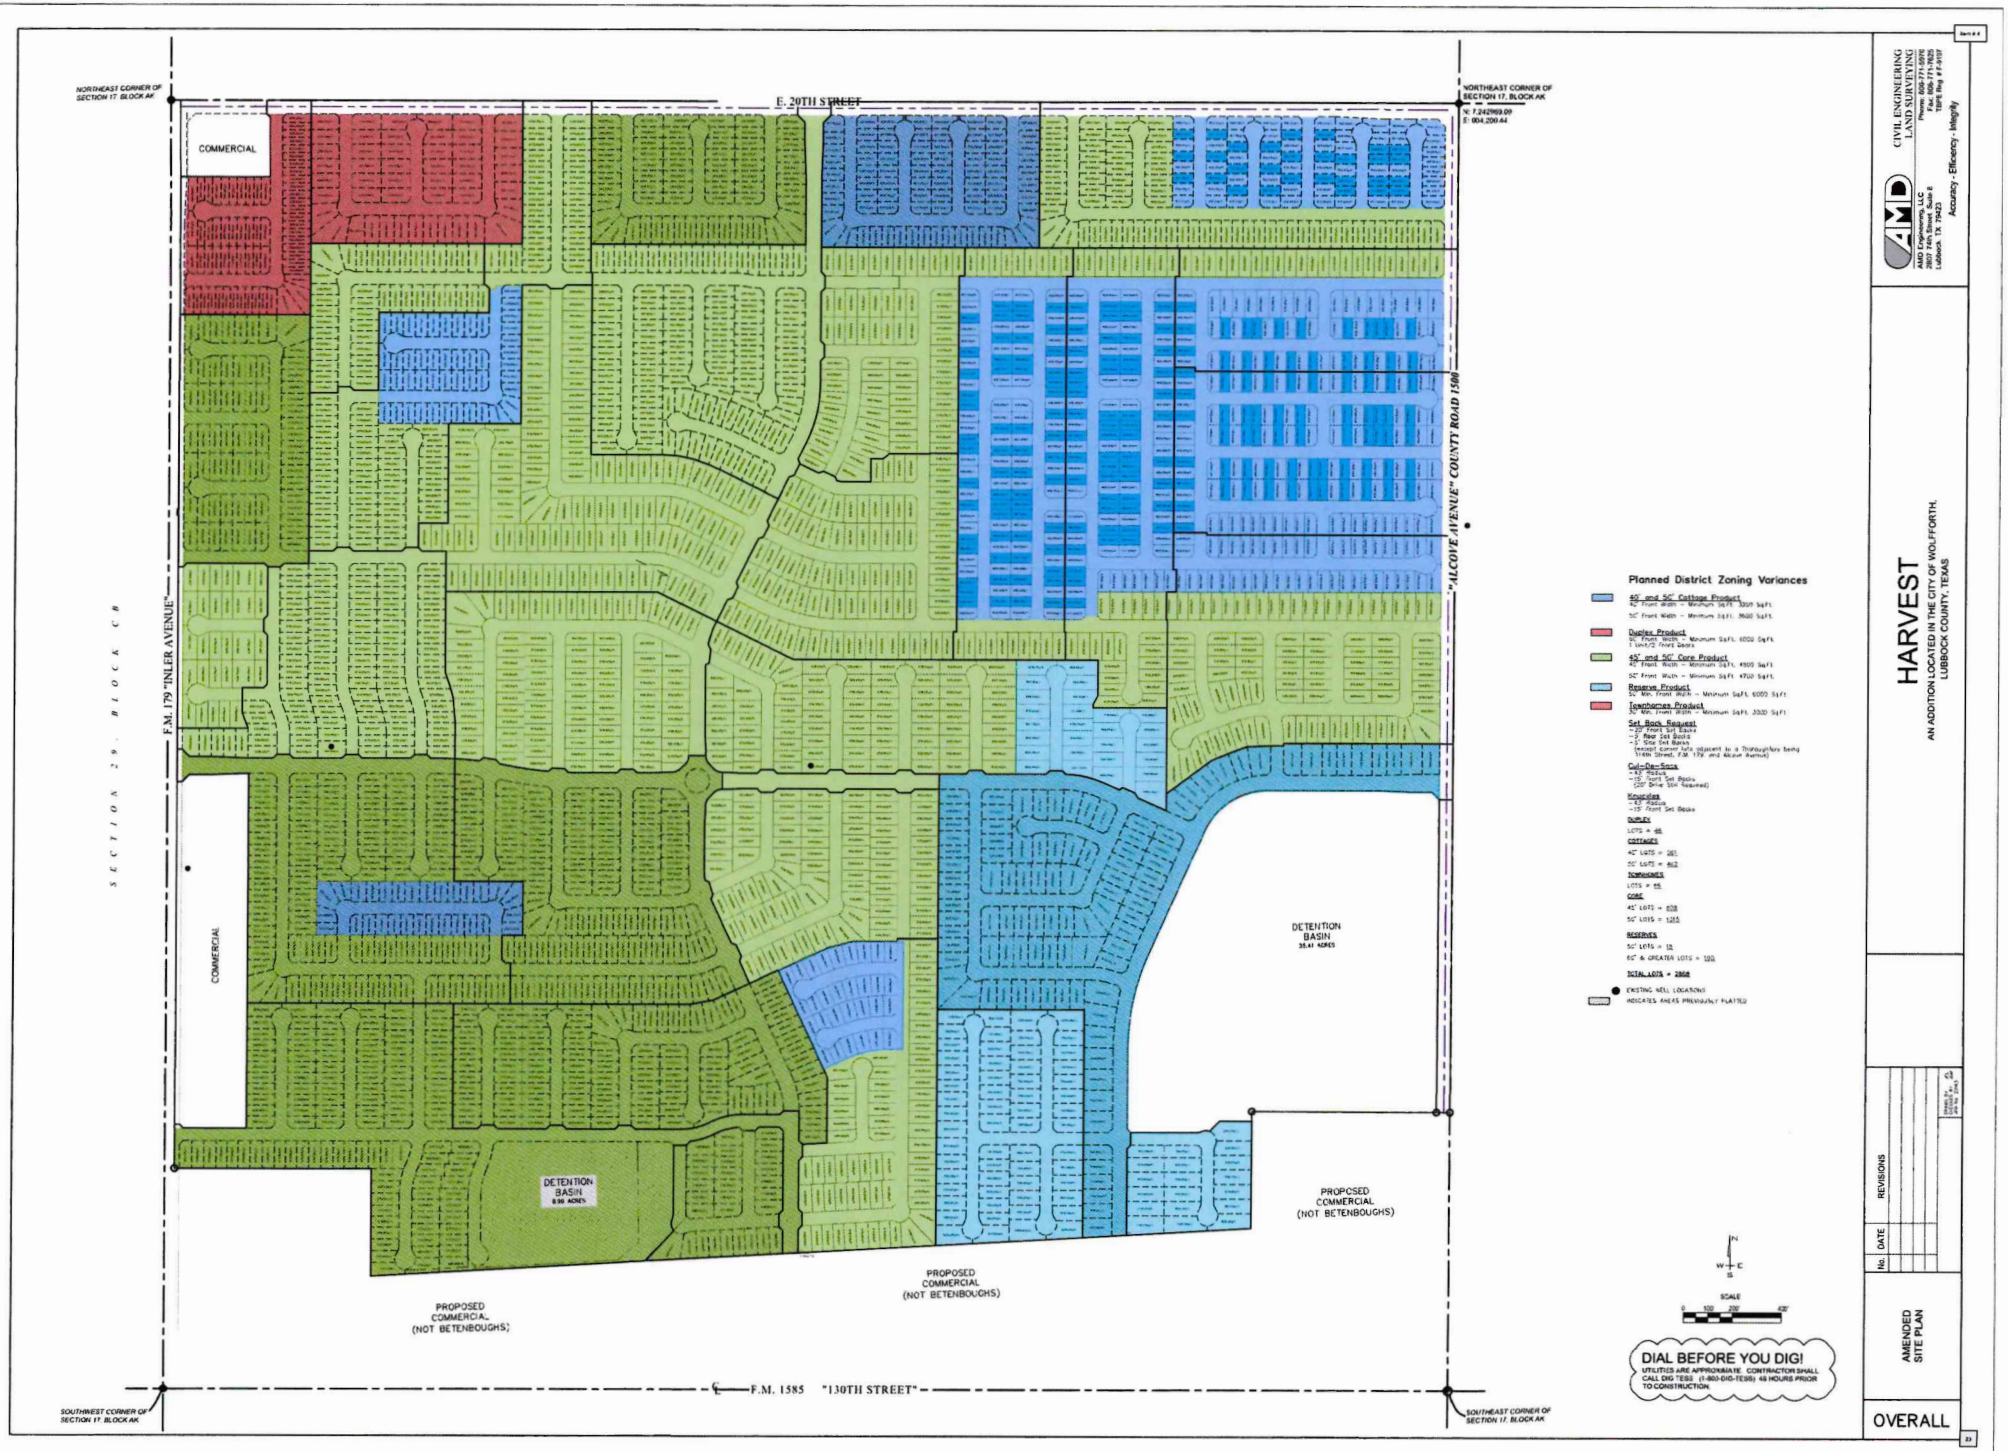

CIVIL ENGINEERING
LAND SURVEYING
AMD Engineering, LLC
2500 Broadway Suite E
Lubbock, TX 79423
Phone: 806.771.0976
TBPE Reg # F-9197
TBPLS Reg # F-9197
Accuracy - Efficiency - Integrity

HARVEST

AN ADDITION LOCATED IN THE CITY OF WOLFFORTH, LUBBOCK COUNTY, TEXAS

No.	DATE	REVISIONS

AMENDED SITE PLAN

OVERALL