Proposed Amendment March 2025

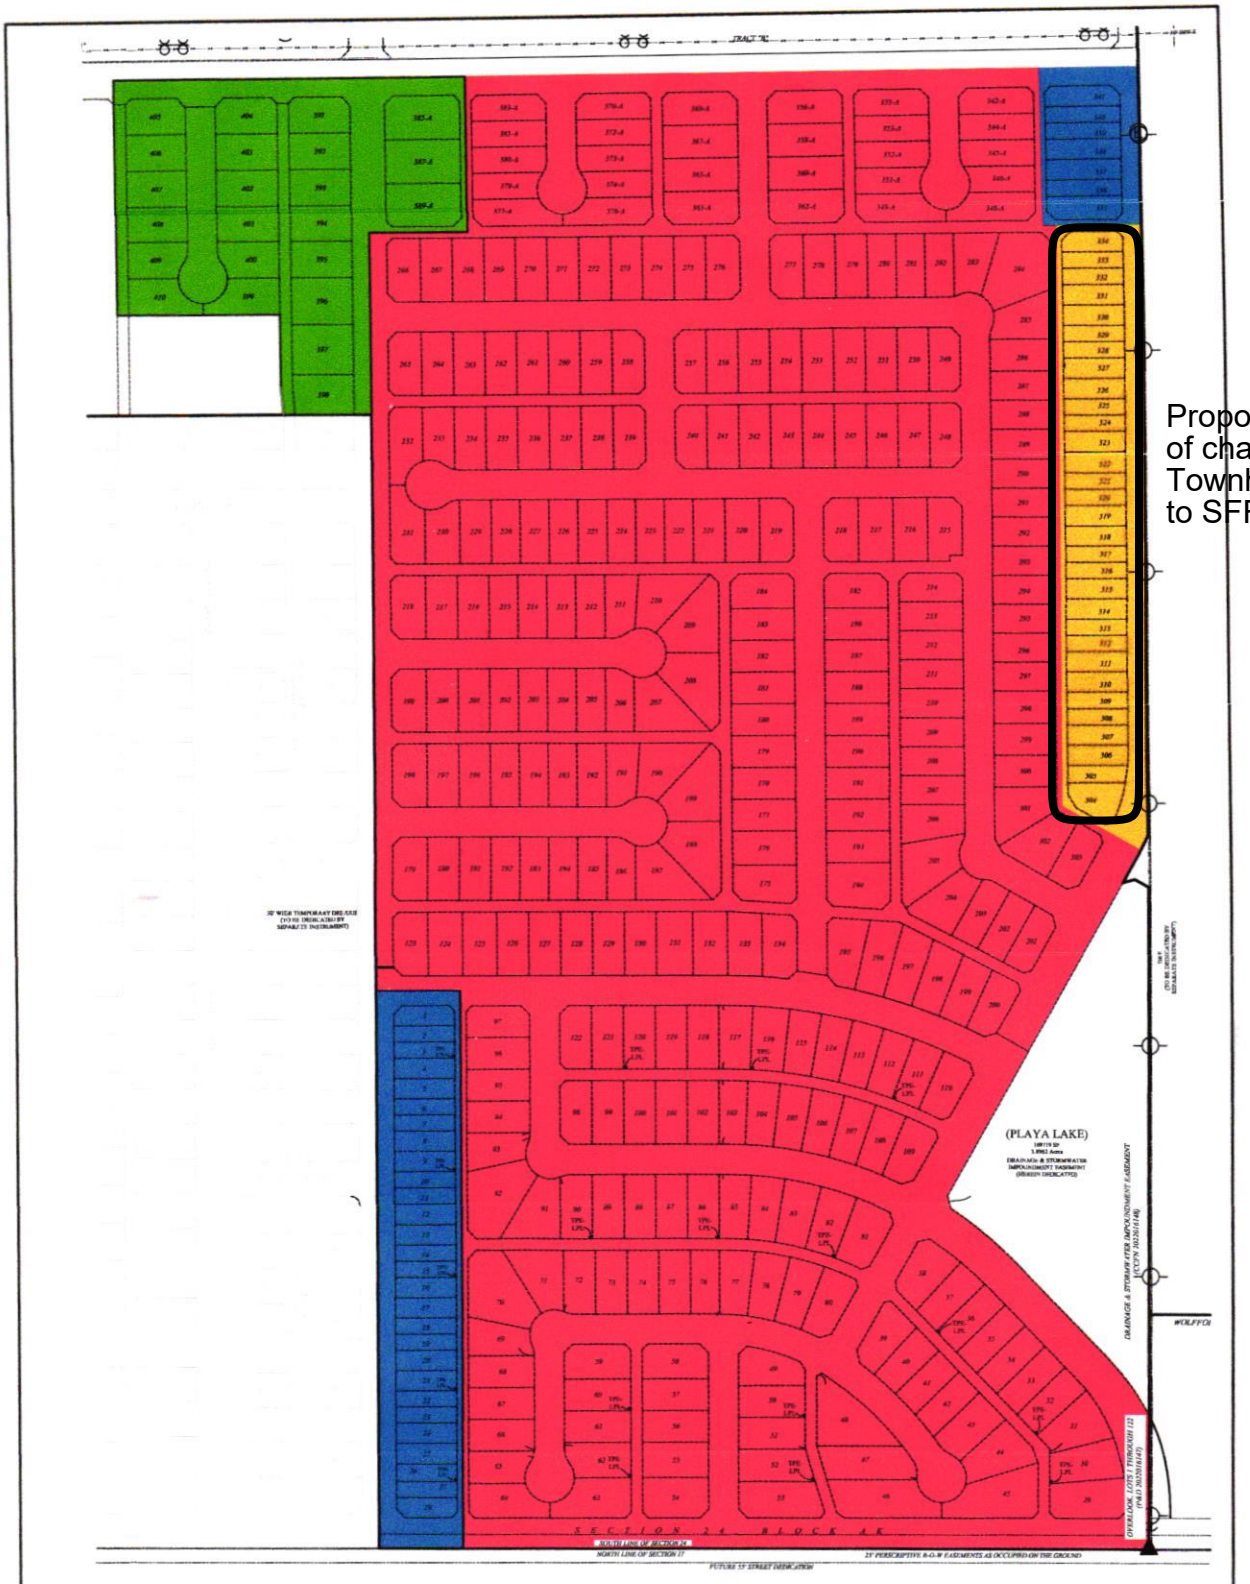

NOTES:
SCALE: 1" = 200'

- SINGLE FAMILY – 303 LOTS WITH A MINIMUM OF 5,000 SQUARE FEET
- TOWNHOME – 35 LOTS WITH A MINIMUM OF 2,800 SQUARE FEET
- DUPLEX – 23 LOTS WITH A MINIMUM OF 6,000 SQUARE FEET
- COTTAGE STYLE SINGLE FAMILY – 23 LOTS WITH A MINIMUM OF 4,200 SQUARE FEET

THE OVERLOOK,

LOTS 1 THROUGH 410,
AN ADDITION TO THE CITY OF WOLFFORTH,
LUBBOCK COUNTY, TEXAS

SCALE: 1"=200'
0 100' 100' 400'

AMD
CIVIL ENGINEERING
LAND SURVEYING
AMD Engineering, LLC
6515 66th Street, Suite 300
Lubbock, TX 79424
Phone: 806-771-6676
Fax: 806-771-7625
TBPE Reg. # F-9197
Accuracy - Efficiency - Integrity