AUGUSTA PARK DEVELOPMENT CONCEPT

EVANS ASSOCIATES
LANDSCAPE ARCHITECTS
#863

REV. 09.20.2024

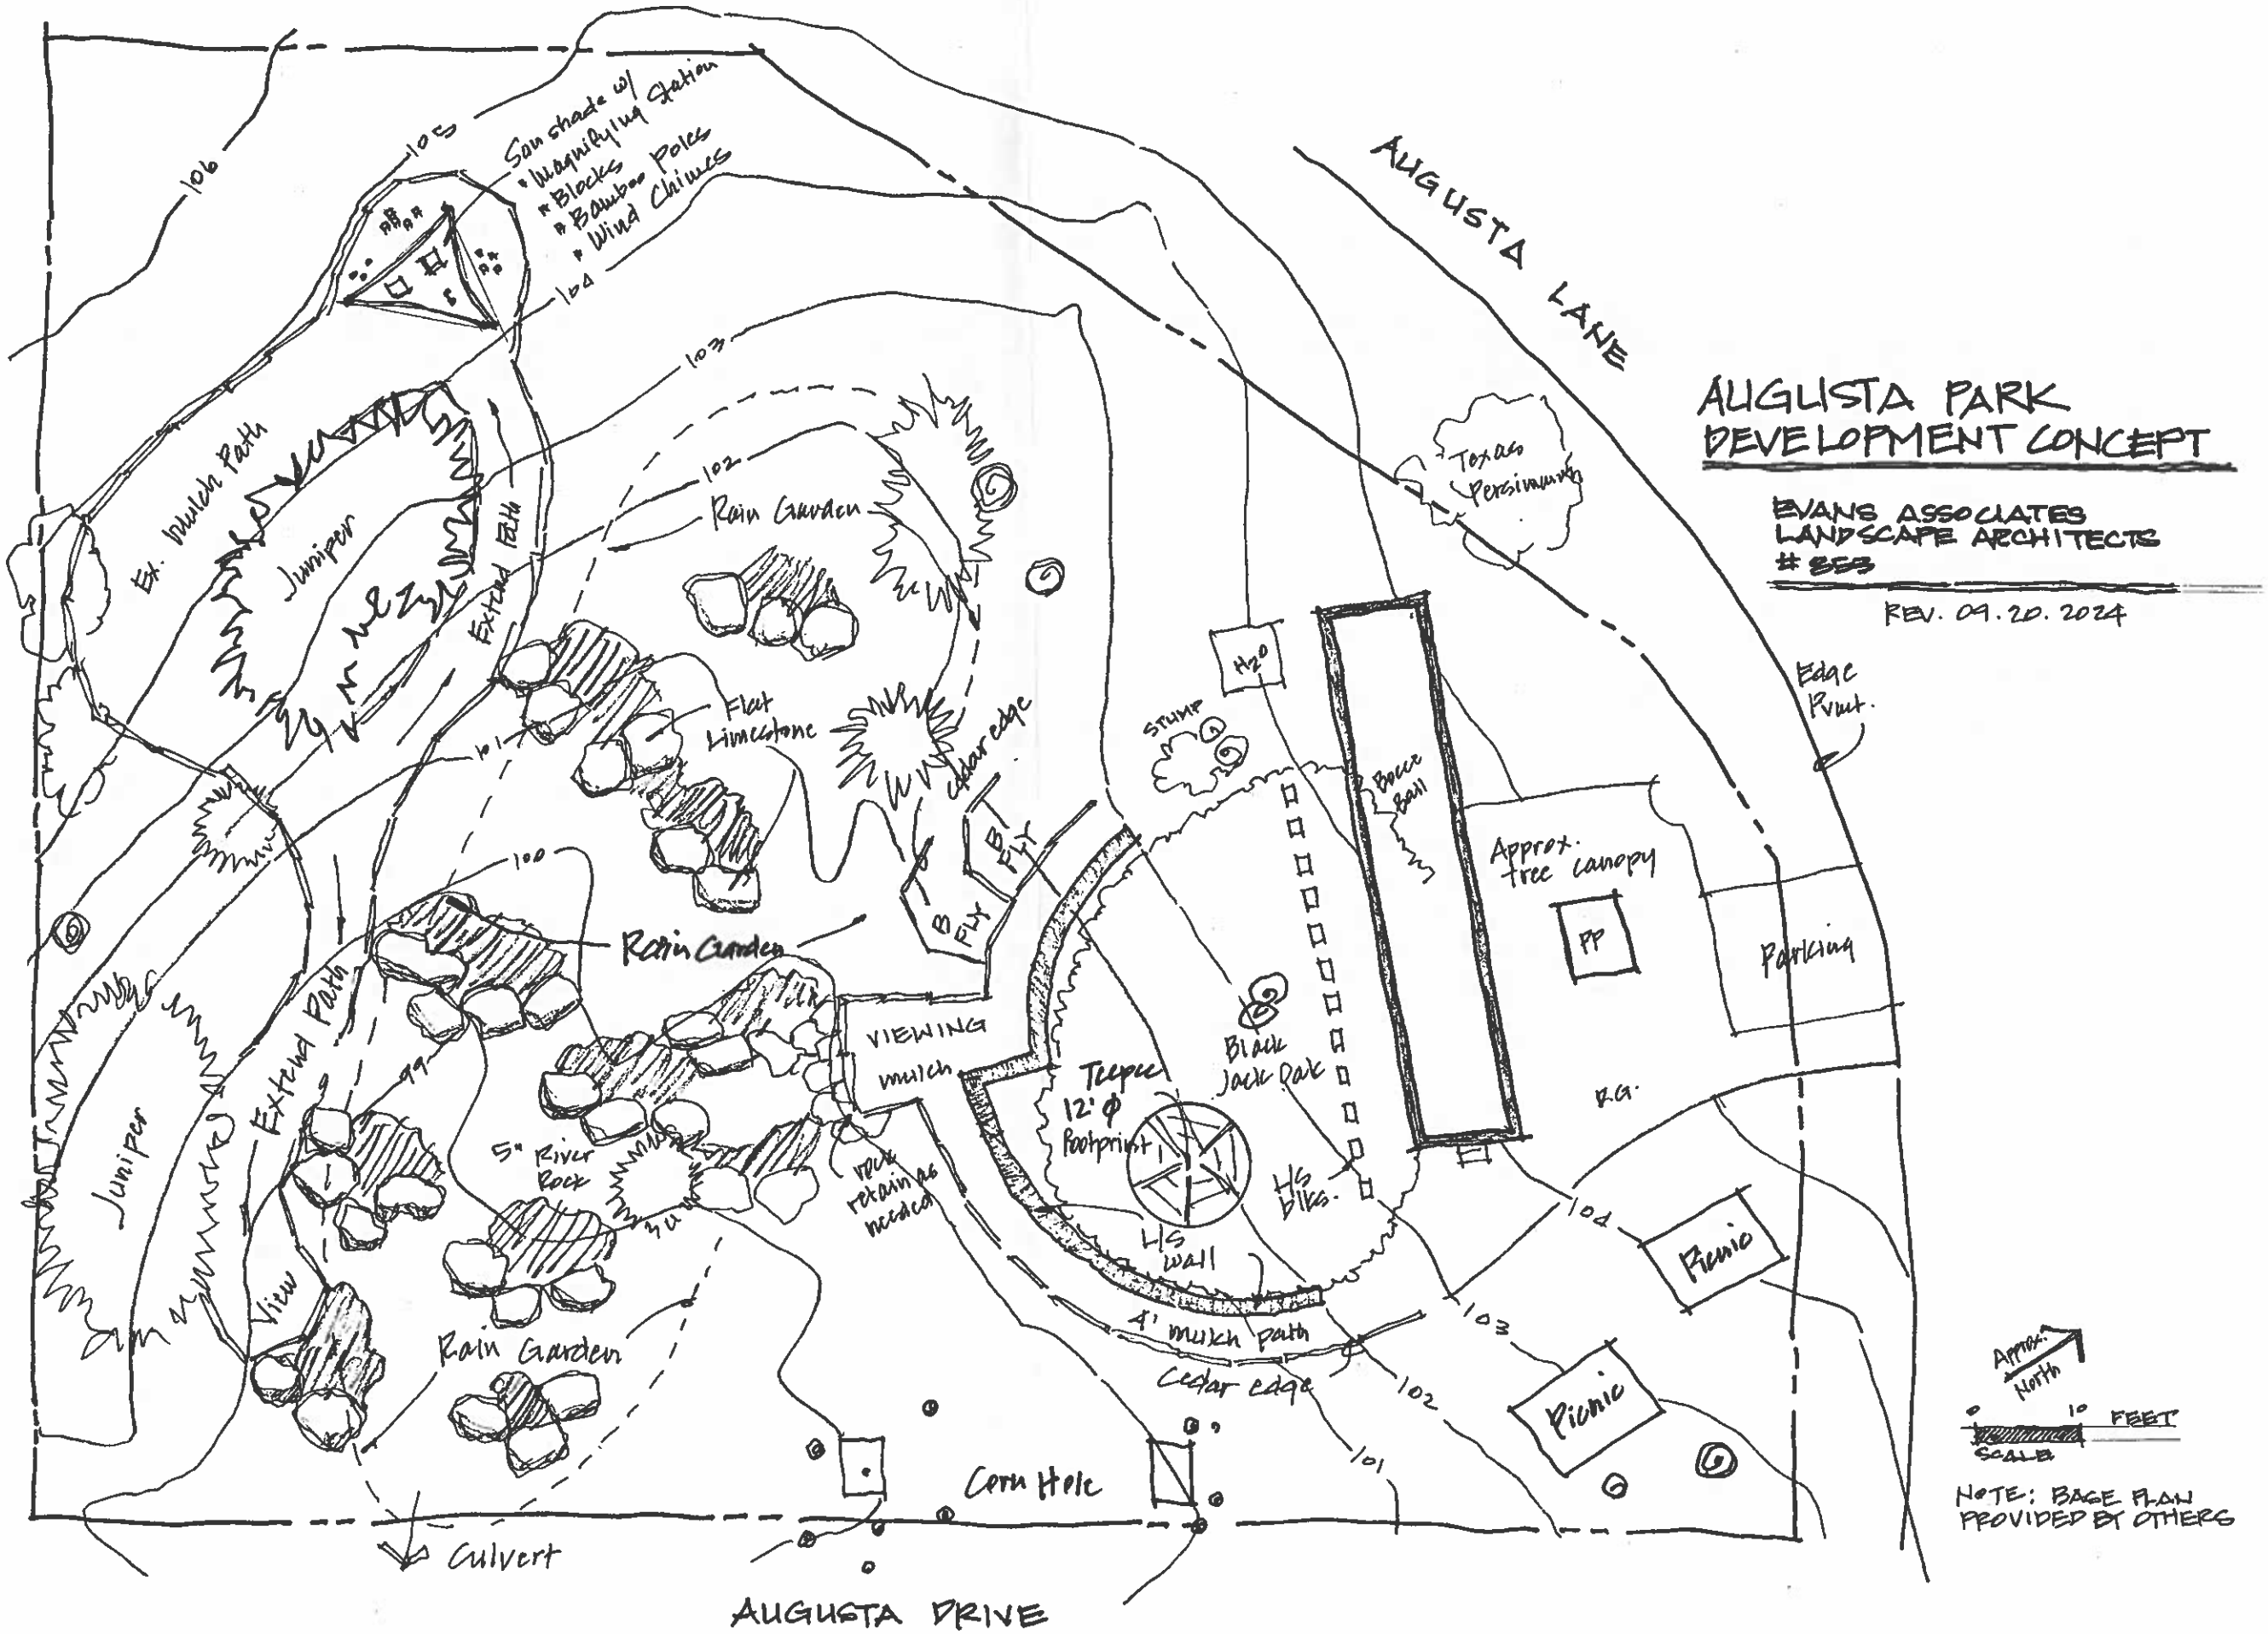

NOTE: BASE PLAN PROVIDED BY OTHERS