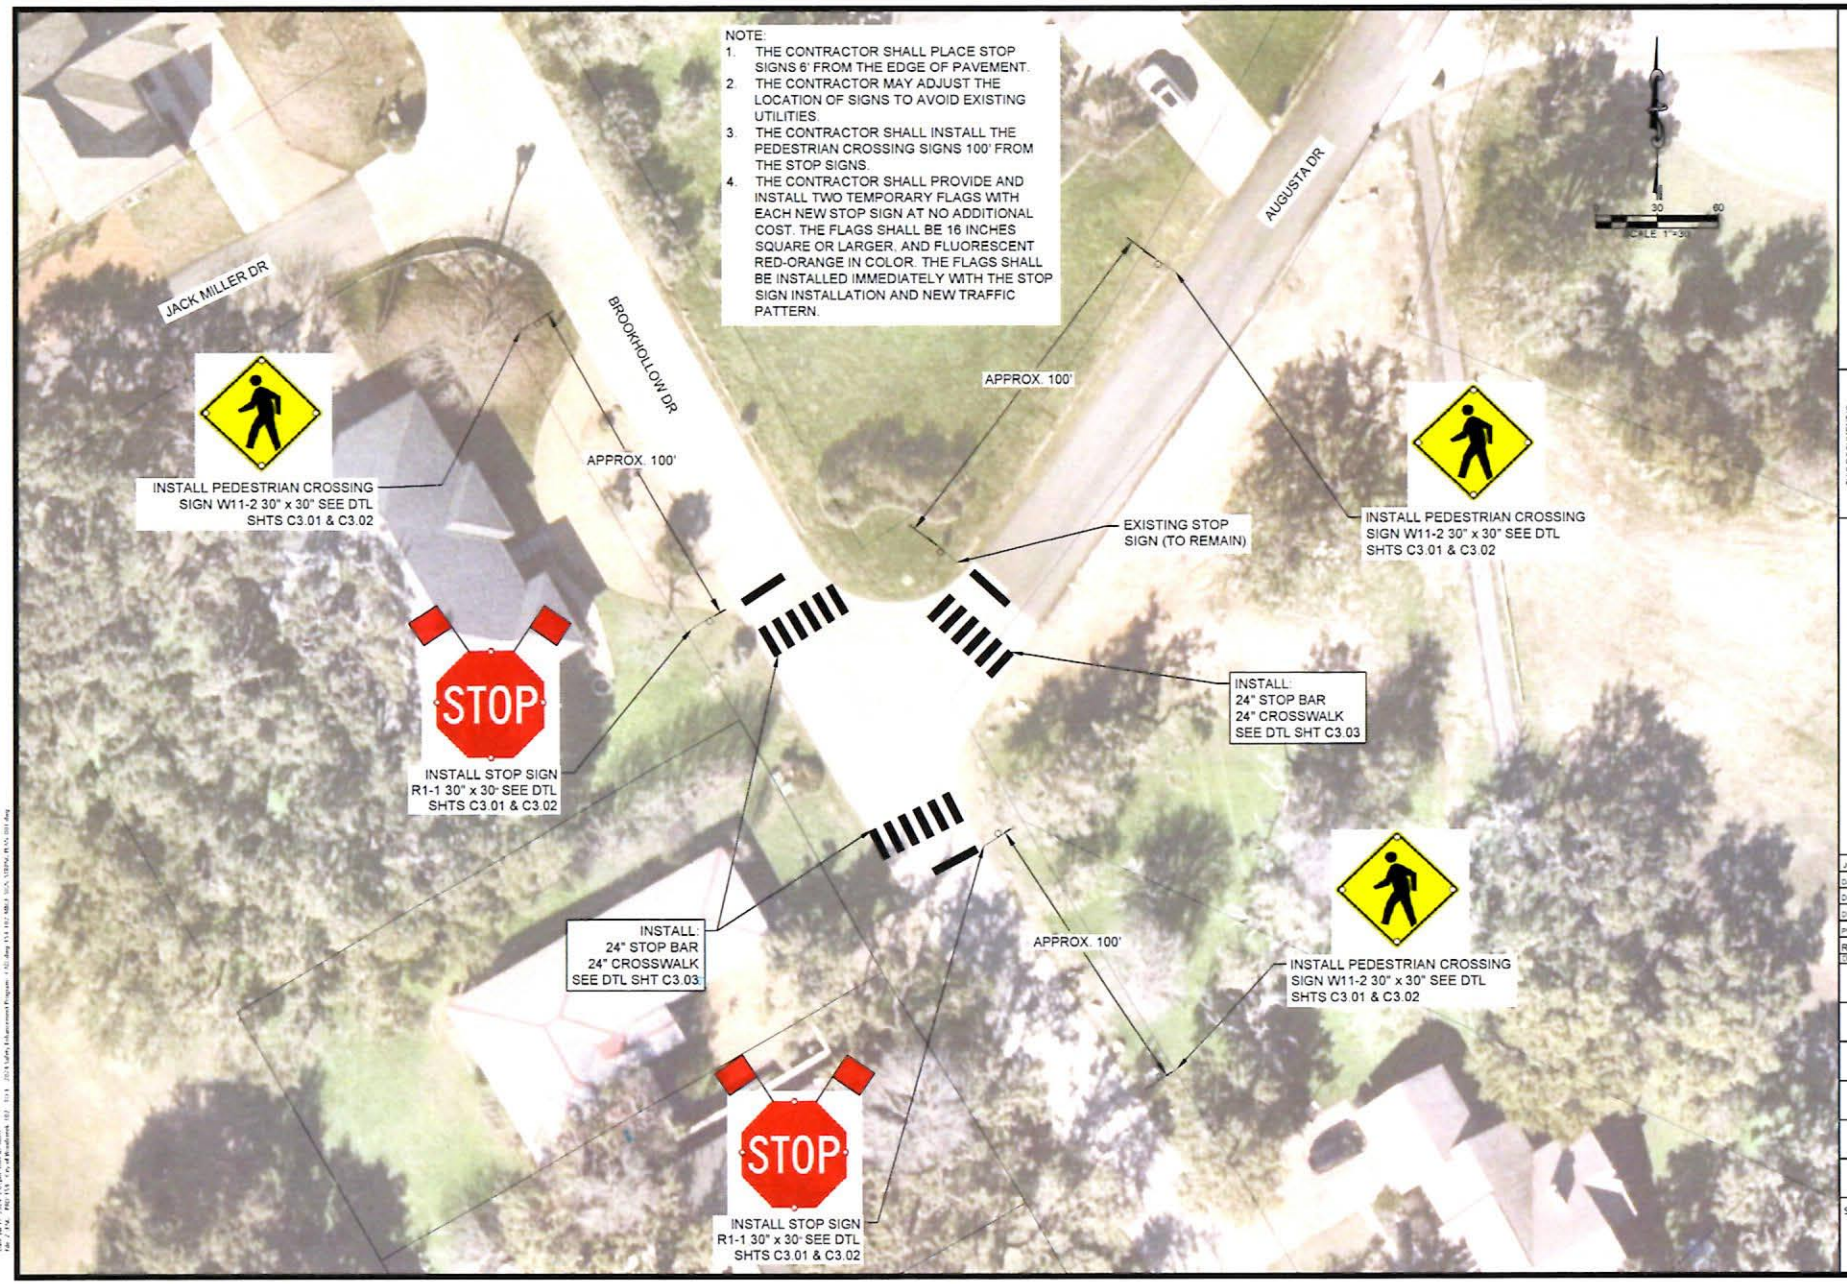

Freeland+Turk ENGINEERING GROUP
18930 FORTY SIX PKWY, BLDG 2, STE B (830) 438-0339
SPRING BRANCH, TX 78070 TBPE FIRM F-21047

THIS DOCUMENT IS RELEASED FOR THE PURPOSE OF REVIEW ONLY BY MARK A. NEWSOM, P.E. LICENSE No. 140121 7/17/2024
THIS DOCUMENT IS NOT TO BE USED FOR CONSTRUCTION BIDDING OR PERMITTING PURPOSES

CITY OF WOODCREEK
2024 SAFETY ENHANCEMENT PROGRAM
SIGNAGE AND CROSSWALKS

JOB	104-102
DATE	2024/07/17
DRAWN	TN
PM	MN
DESIGN	
DM	
PEER	
OTHER	

REVISIONS

DELTA	DESCRIPTION

SHEET
C2.07