© 2023_FULTZ & SINGH ARCHITECTS PLLC

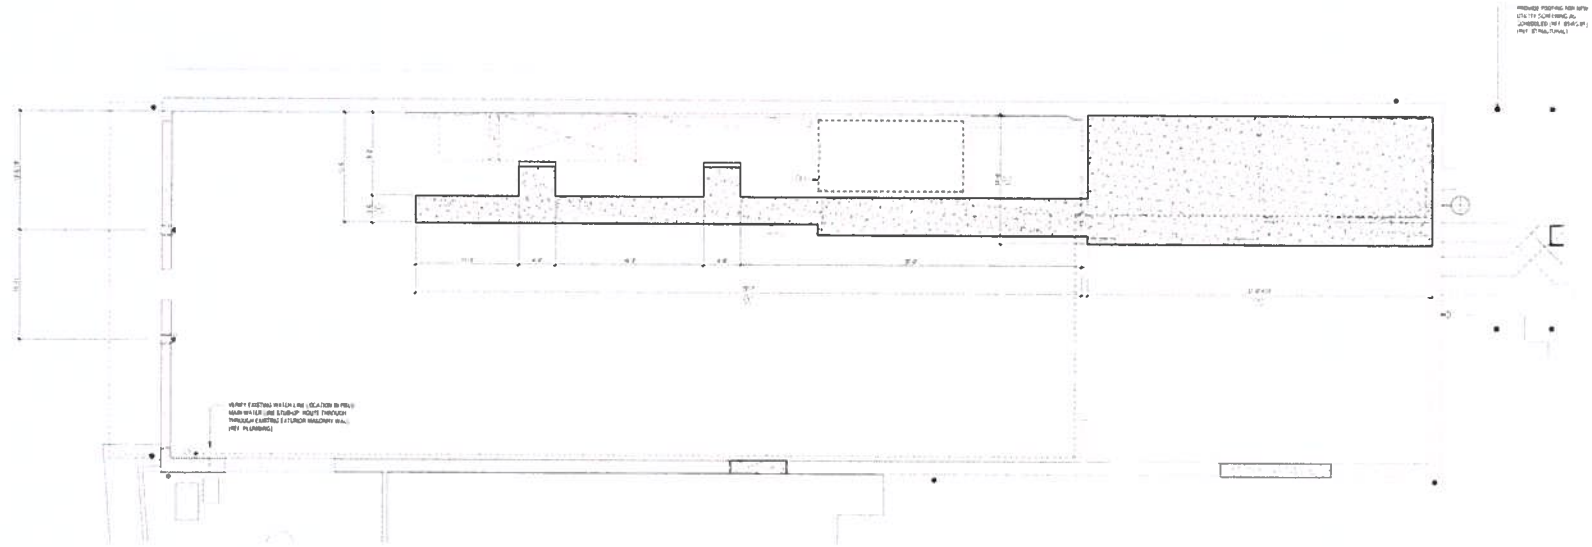

02 FLOOR PLAN - LEVEL 00

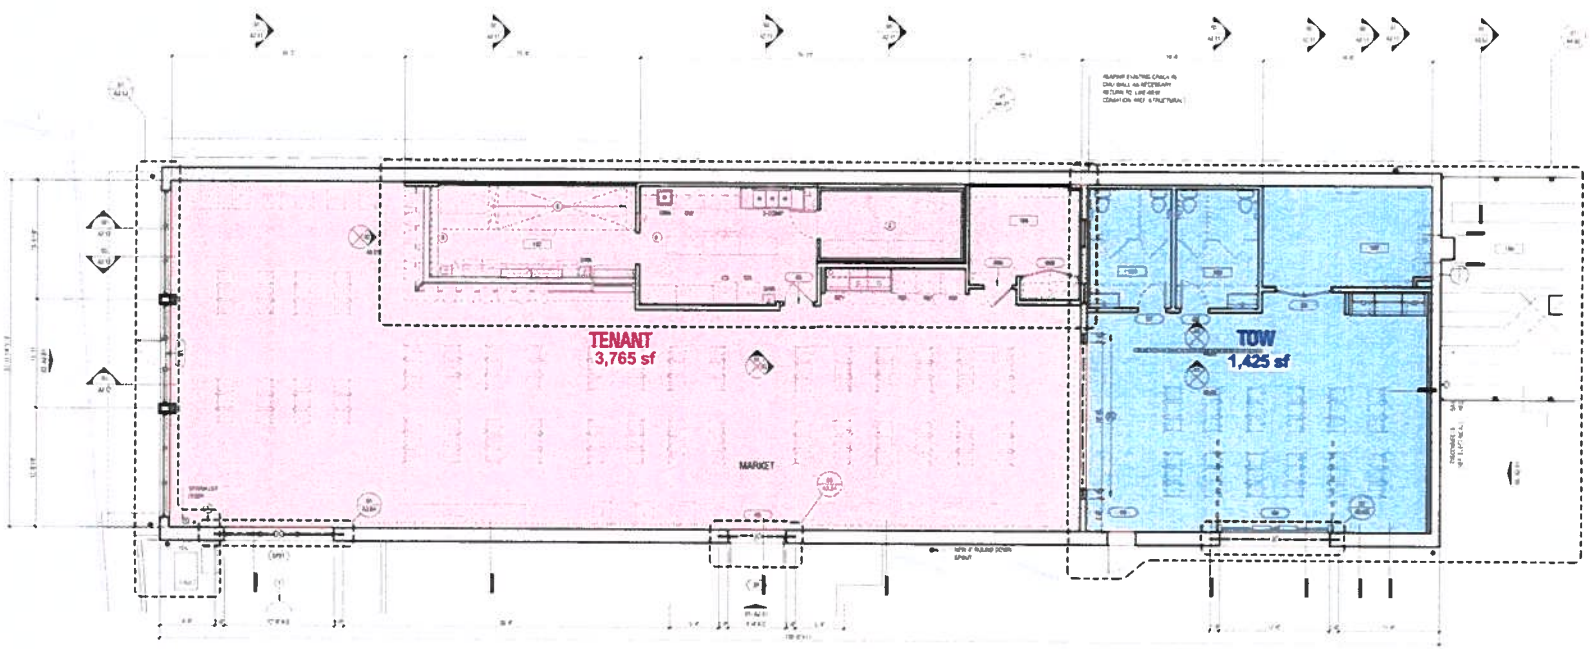

01 FLOOR PLAN - LEVEL 01

NEW CONSTRUCTION LEGEND

EXISTING CONSTRUCTION TO REMAIN

NEW CONSTRUCTION

ROOM SCHEDULE - LEVEL 01

101	VESTIBULE
102	KITCHEN
103	RESTROOM
104	RESTROOM
105	SMALL AS LOCKER
106	OFFICE
107	STORAGE
108	MECHANICAL ROOM

SLAB PLAN NOTES





















fultz & singh

fultzsinghArchitects.com
1212 WESTOVER HILLS BLVD
RICHMOND VA 23225

WARSAW COMMUNITY MARKET

14 MAIN ST WARSAW VA 22572

PROJECT 0100	SCALE 3/16" = 1'-0"	DATE 06/27/23	LEVEL 00 & LEVEL 01 - FLOOR PLANS
SHEET A1.00			

LEVEL 00 & LEVEL 01 - FLOOR PLANS
Autodesk Docs://100 14 Main St/A1.00 14 Main St_ARCH_R23.rvt
A1.00
6/27/2023 3:30:35 PM

©2023 FULTZ & SINGH ARCHITECTS PLLC

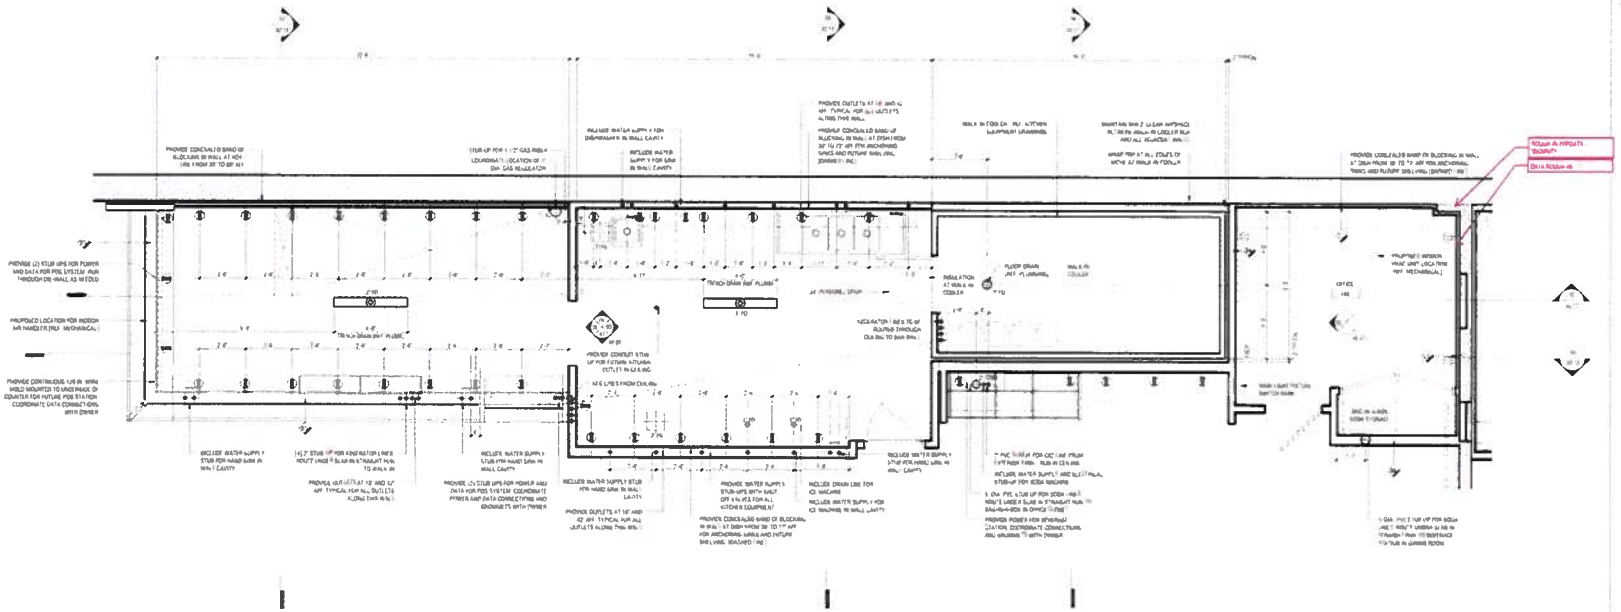

02 ENLARGED KITCHEN ROUGH-IN PLAN

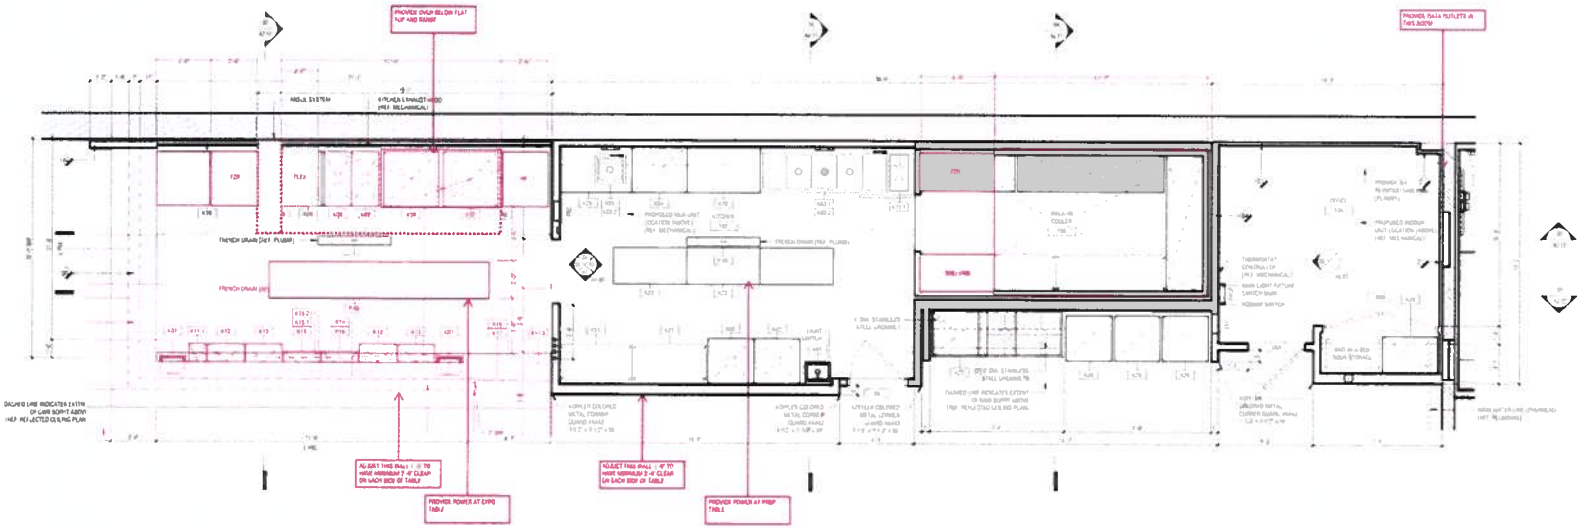

01 ENLARGED KITCHEN PLAN

NEW CONSTRUCTION LEGEND

GENERAL SHEET NOTES

fultz & singh
fultzsinghfarchitects.com
1212 WESTOVER HILLS BLVD
RICHMOND VA 23225

WARSAW COMMUNITY MARKET

74 MAIN ST WARSAW VA 22572

0100	06/27/23

A4.01 ENLARGED DRAWINGS - KITCHEN